


← BOUNDARY LINE 5200 ← BOUNDARY LINE

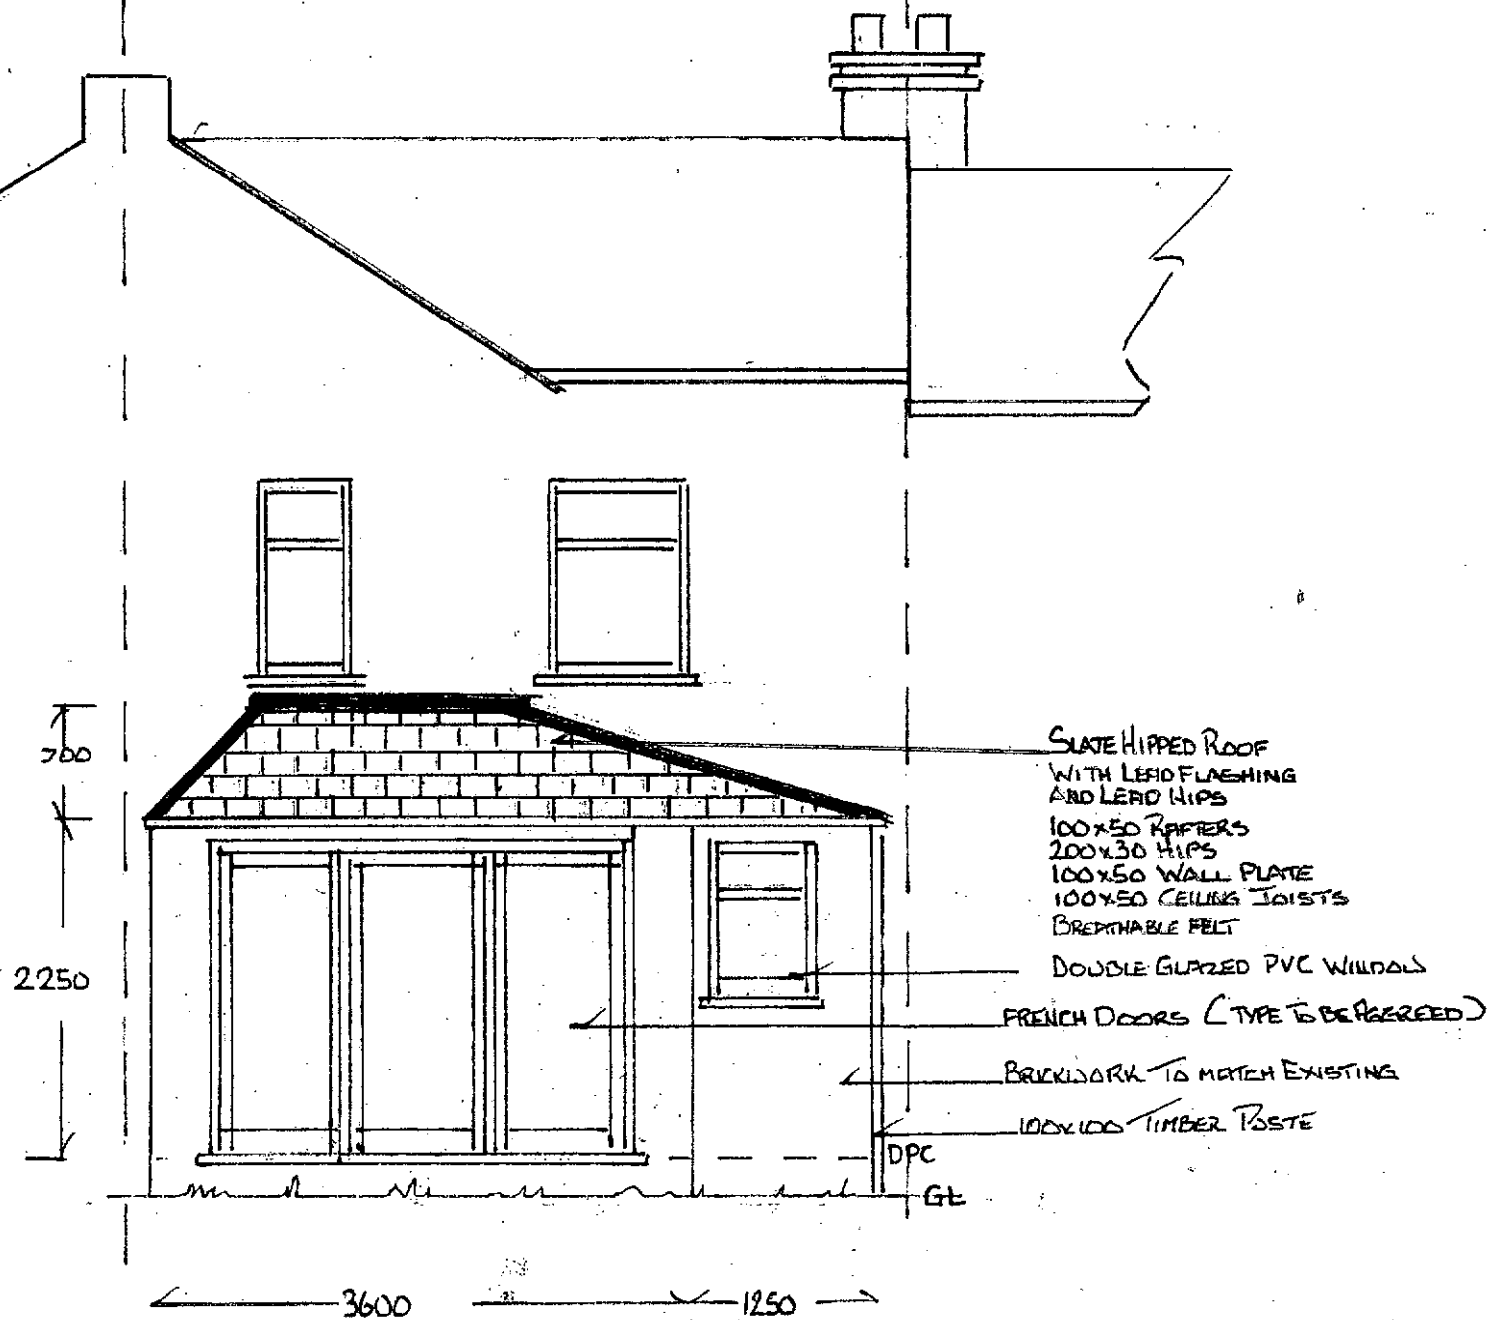

PROPOSED NEW REAR ELEVATION

PROPOSED KITCHEN DINER EXTENSION	PROPOSED REAR ELEVATION
CLIENT: MRR CURTIS	SCALE 1:50
15 KIRDFORD ROAD	DRAWN BY J.K
BRUNDEL BN18 9EE	MAY 2009 DRAWN° 2