



KEY

- SITE BOUNDARY
- ANGMERING PARK ESTATE

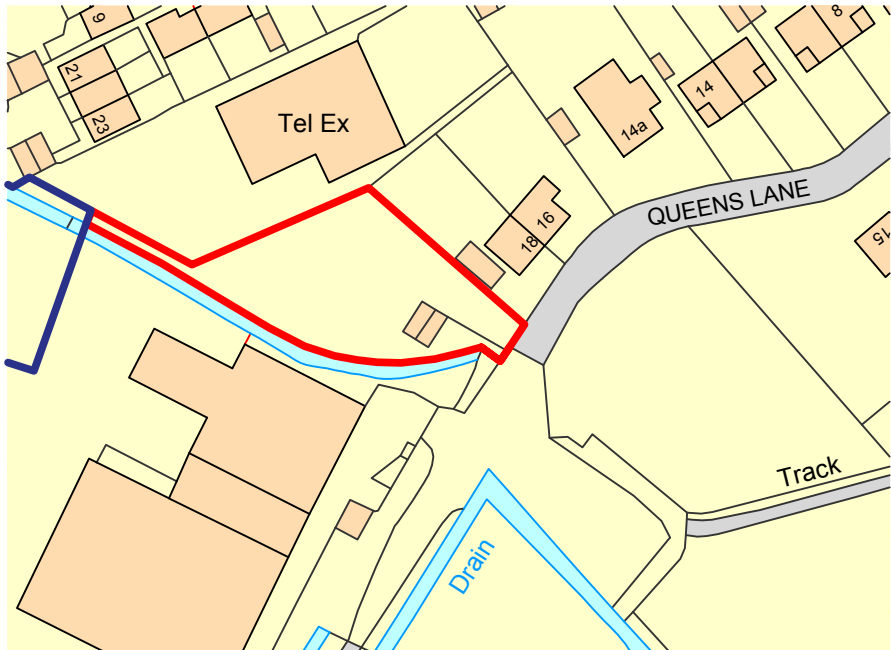

SITE LOCATION PLAN
SCALE 1:1250


Scale in Metres
0 10 20 30 40 50 100

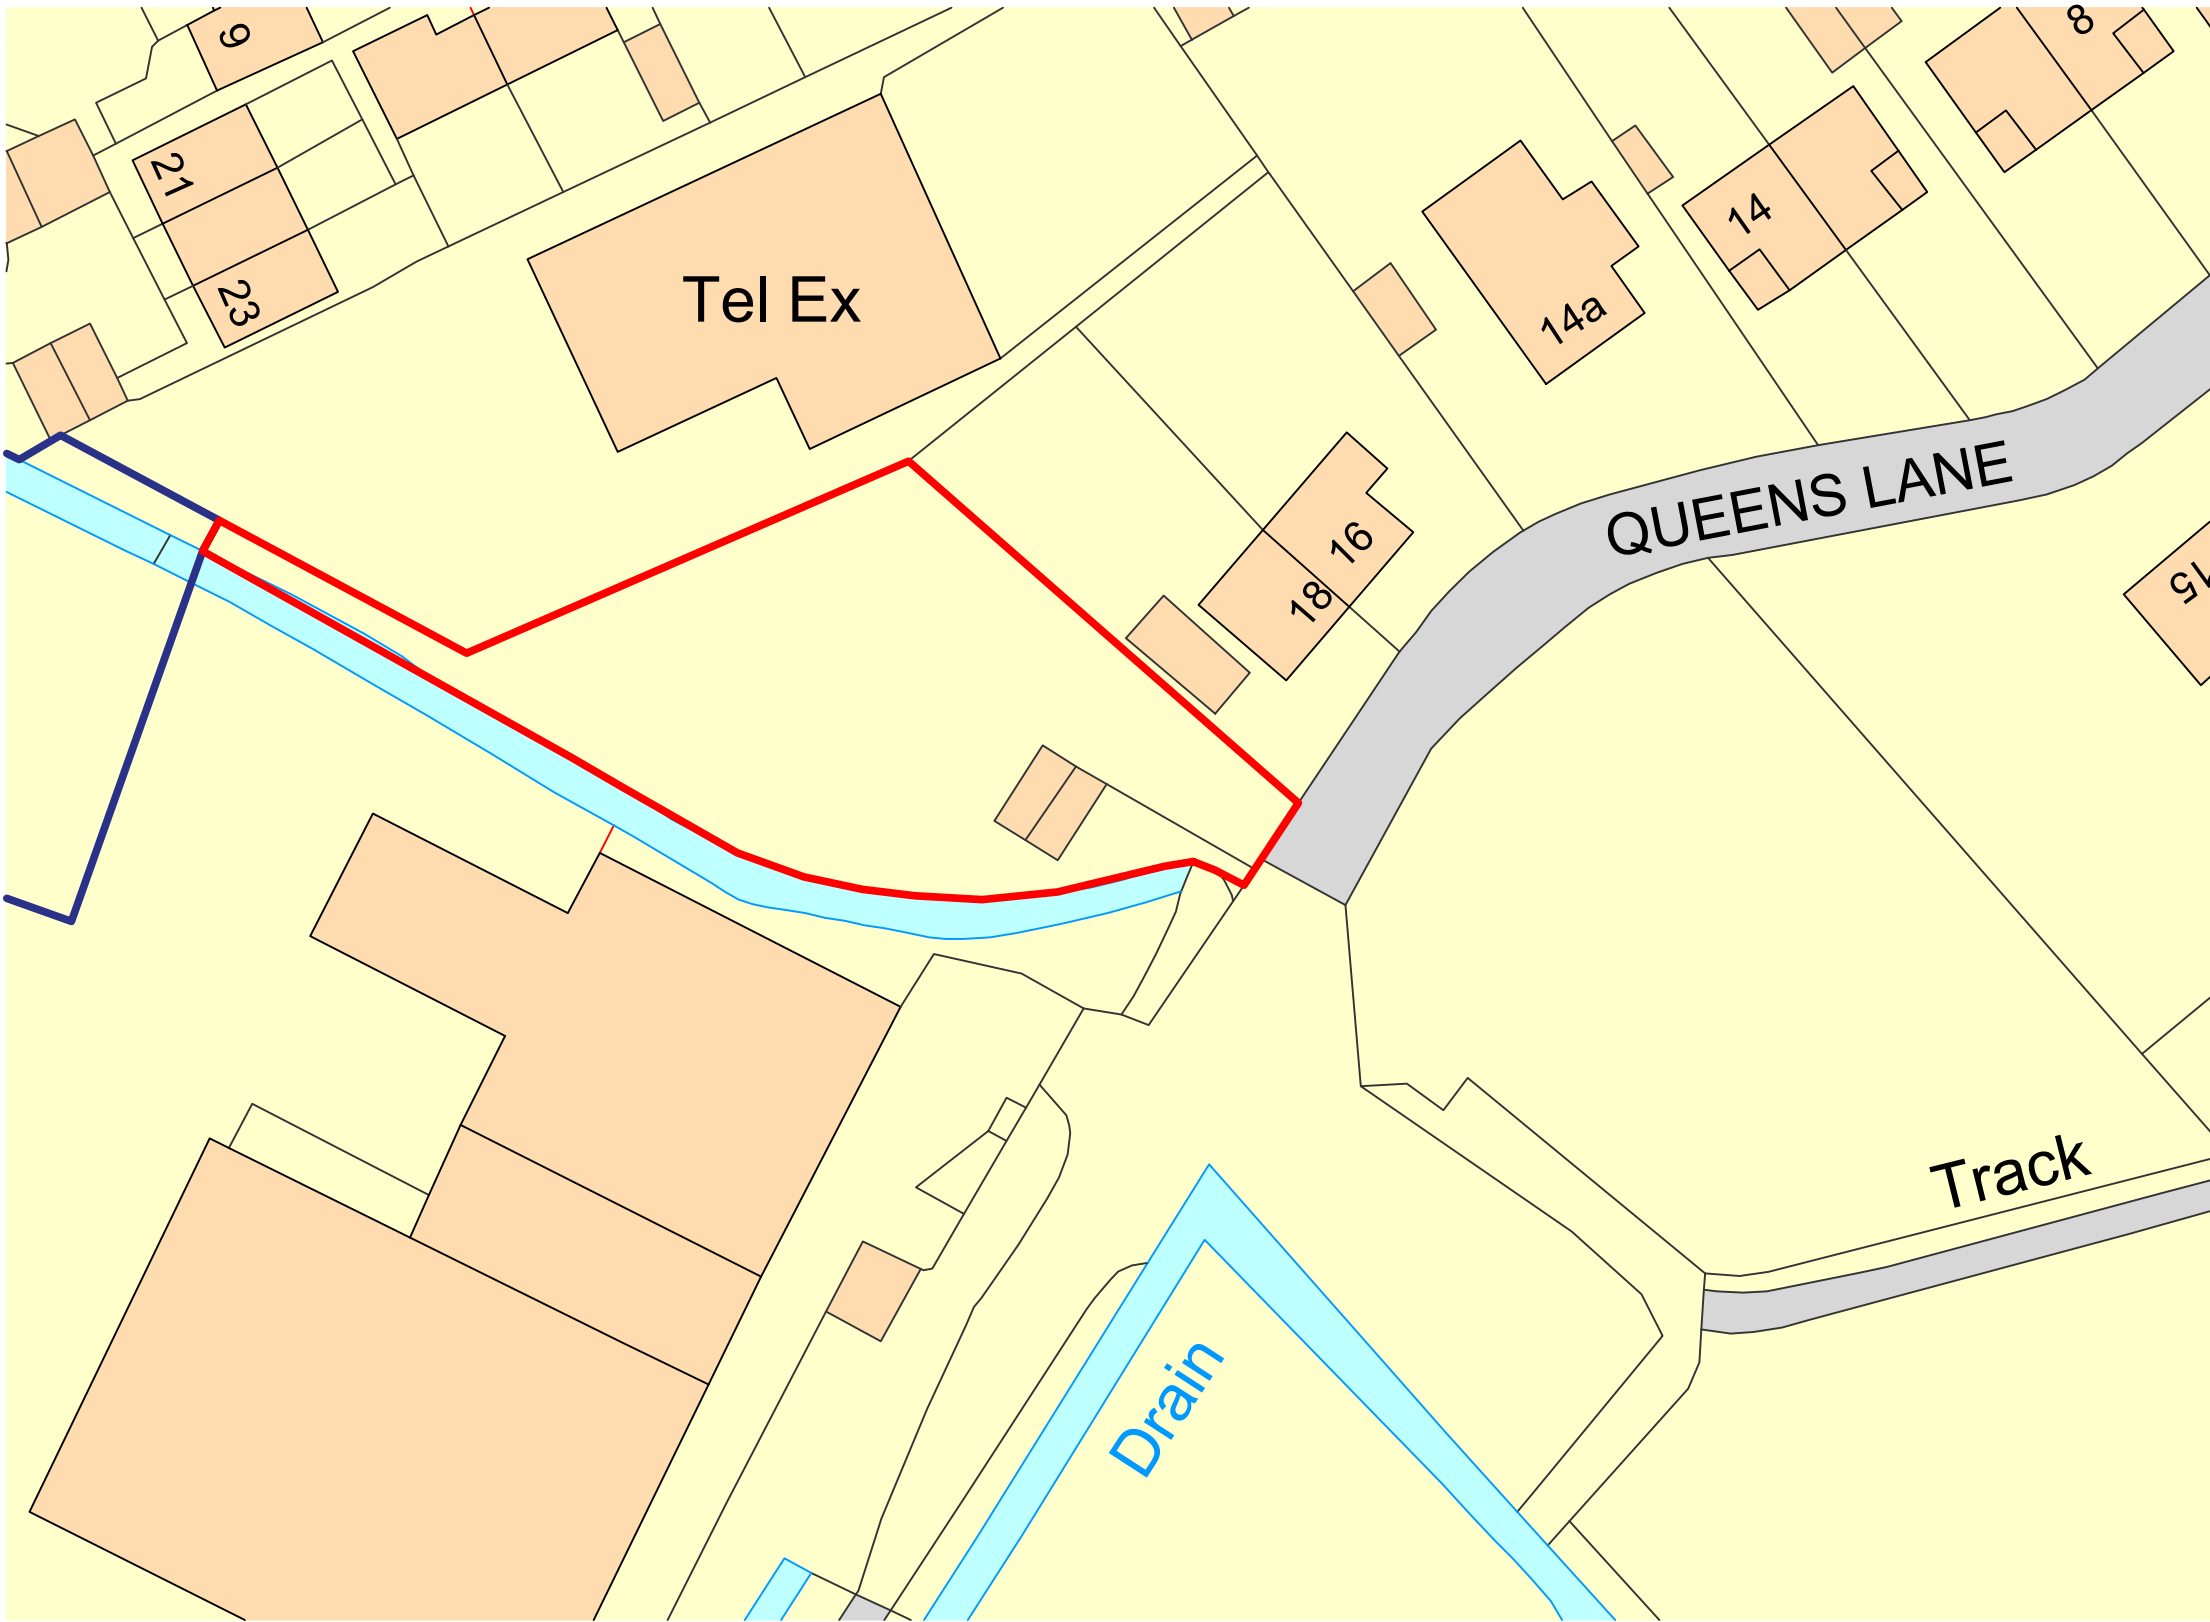

Ordnance Survey, (c) Crown Copyright 2018. All rights reserved. Licence number 100022432

EXISTING SITE PLAN
SCALE 1:500

Scale in Metres
0 5 10 15 20 30 40 50

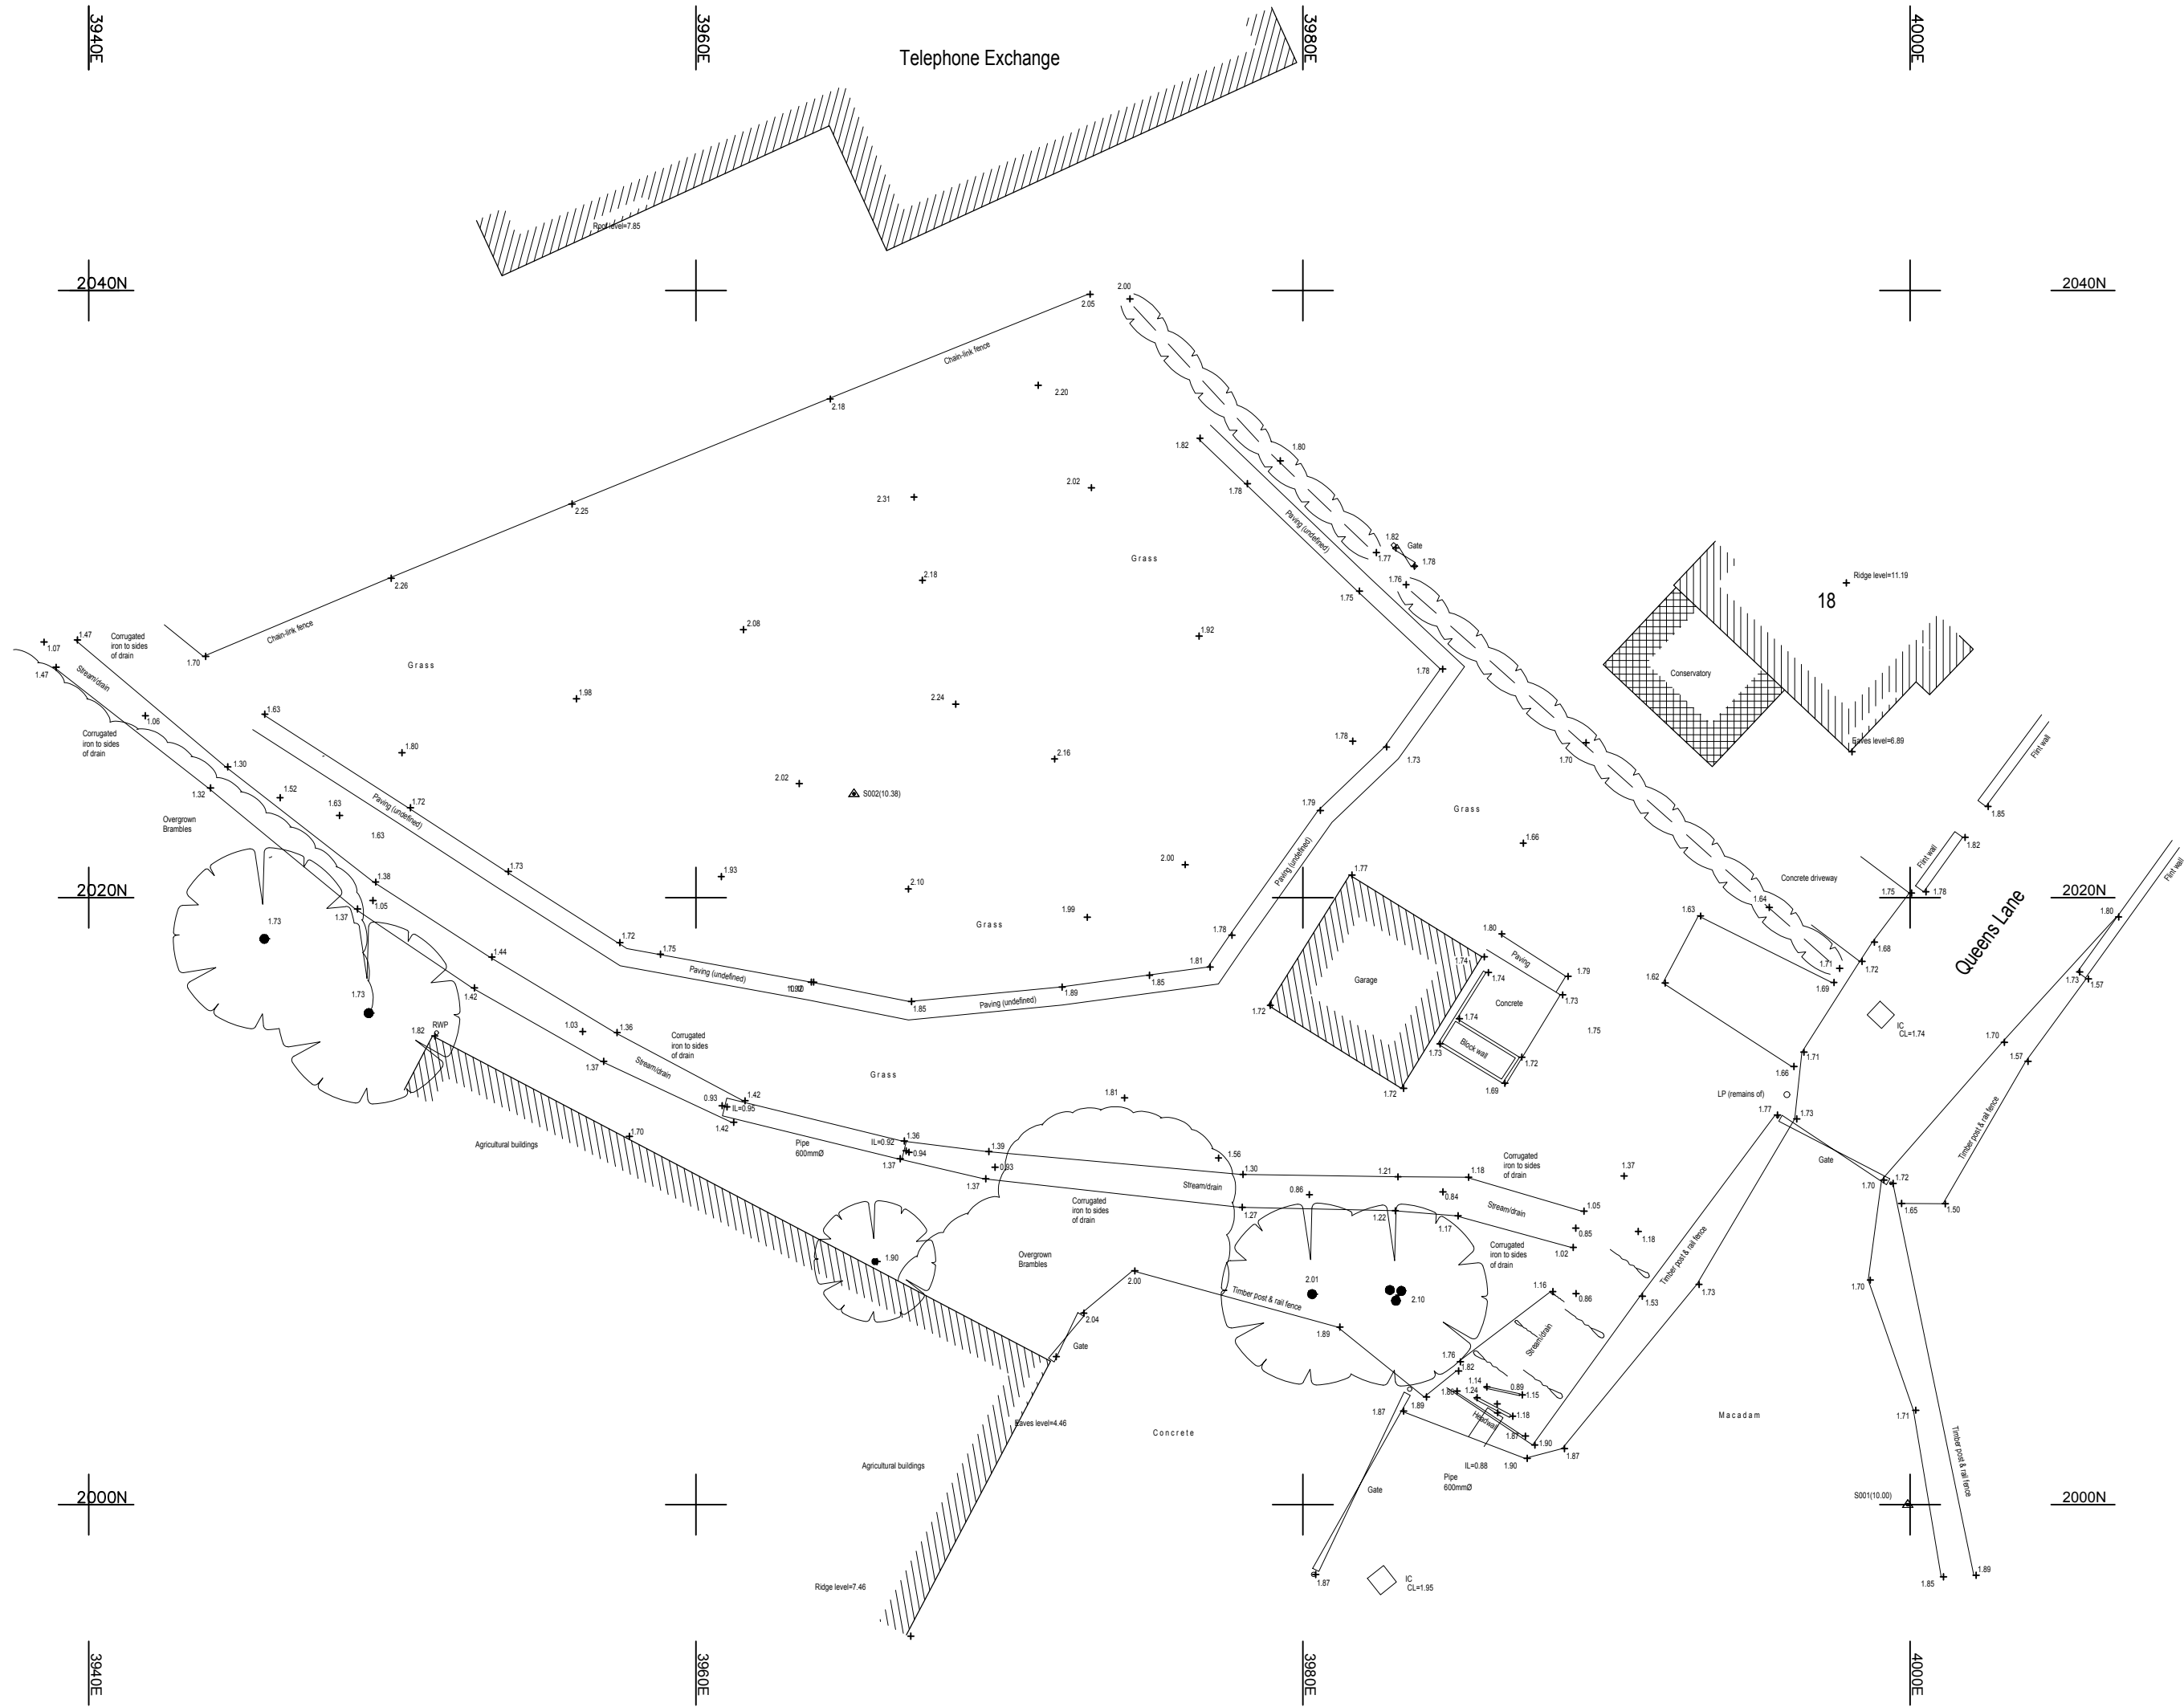

TOPOGRAPHICAL SURVEY
SCALE 1:200

Scale in Metres
0 1 2 3 4 5

NOTES

1. No dimensions are to be scaled from this drawing except for planning purposes.
2. Contractors must verify all figured dimensions on site before commencing any work or making any shop drawings.
3. This drawing is the sole copyright of Savills and no part may be reproduced without the written consent of the above.
4. Site Location Plans are prepared from the Ordnance Survey Map with the sanction of the Controller of H.M. Stationery Office. Crown Copyright Reserved.

Rev	Description	By	Date
Drawing Status			
DRAFT			
			
RURAL CONSULTANCY SERVICES			
Savills (UK) Limited			
Exchange House, Petworth			
West Sussex. GU28 0BF			
Telephone: + 44 (0)1798 345 980			
Fax: + 44 (0)1798 345 998			
www.savills.co.uk			
Client			
Angmering Park Farms LLP			
Project			
Queens Lane			
Arundel			
BN18 9JN			
Drawing Title			
Site Plan			
Existing			
Scale	Date	Drawn	Checked
1:200@ A1	28/02/18	ES	AB
Drawing Number	Rev.	Project Number	
001		PWDJ140372	