



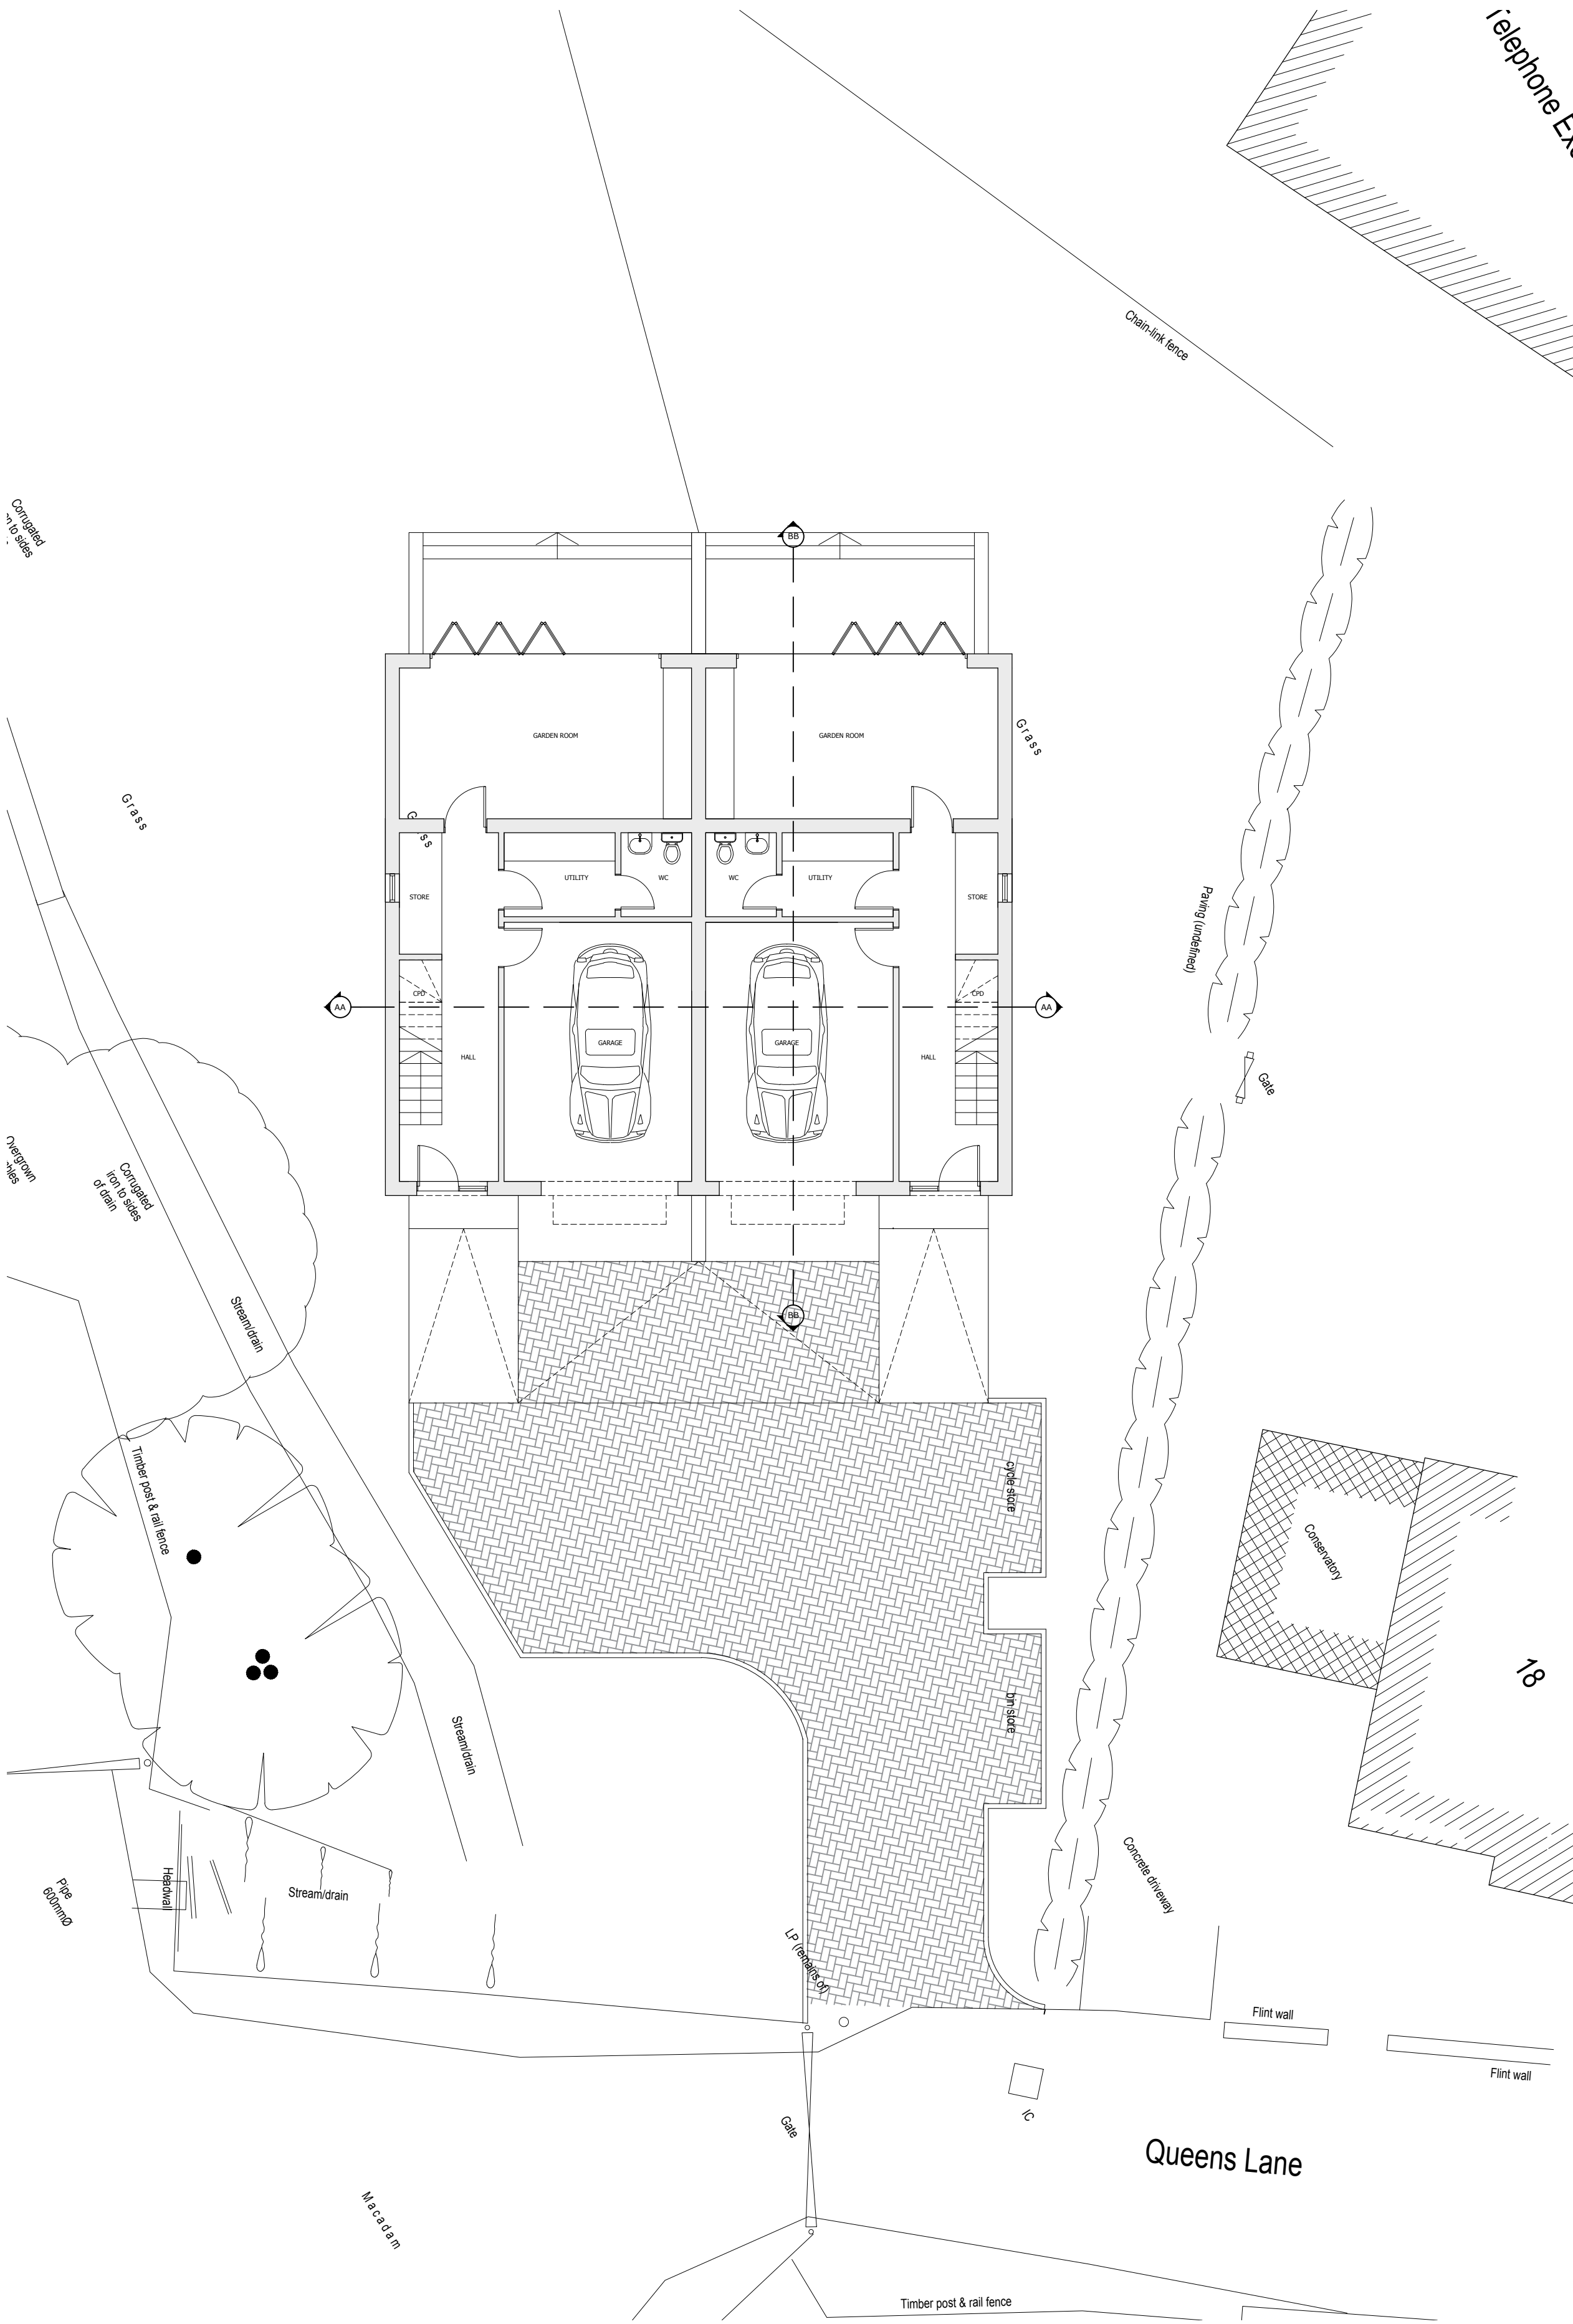

GROUND FLOOR PLAN - PROPOSED
SCALE 1:100

Scale in Metres


0 1 2 3 4 5 10

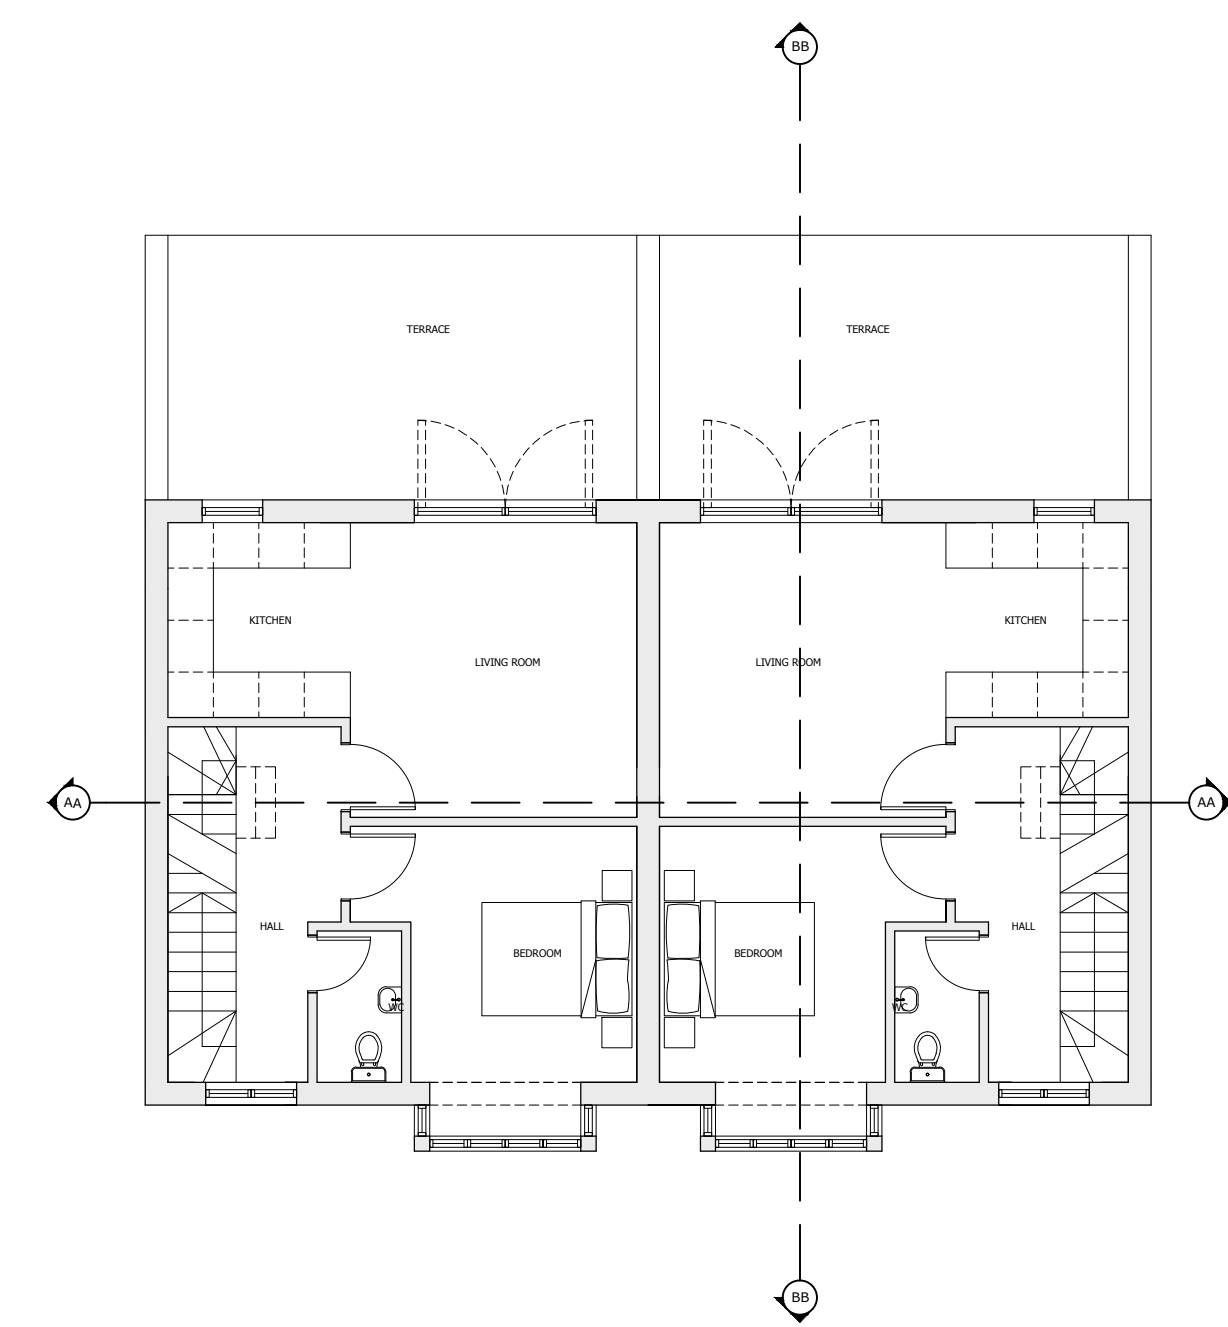

FIRST FLOOR PLAN - PROPOSED
SCALE 1:100

Scale in Metres


0 1 2 3 4 5 10

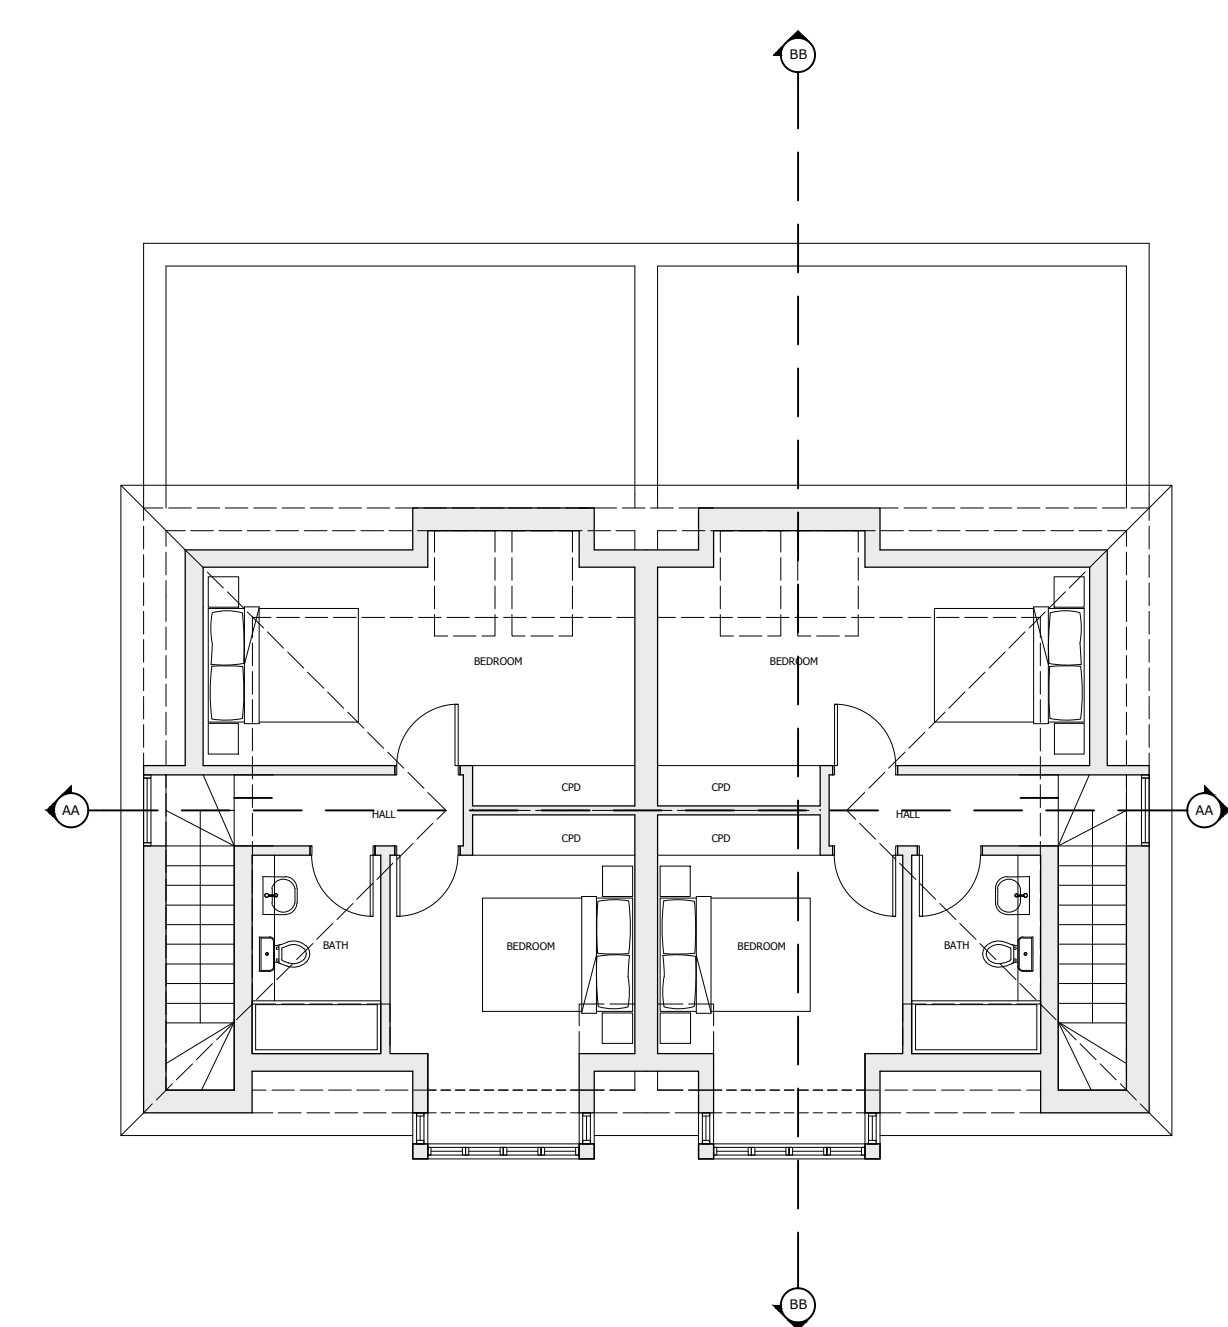

SECOND FLOOR PLAN - PROPOSED
SCALE 1:100

Scale in Metres

0 1 2 3 4 5 10

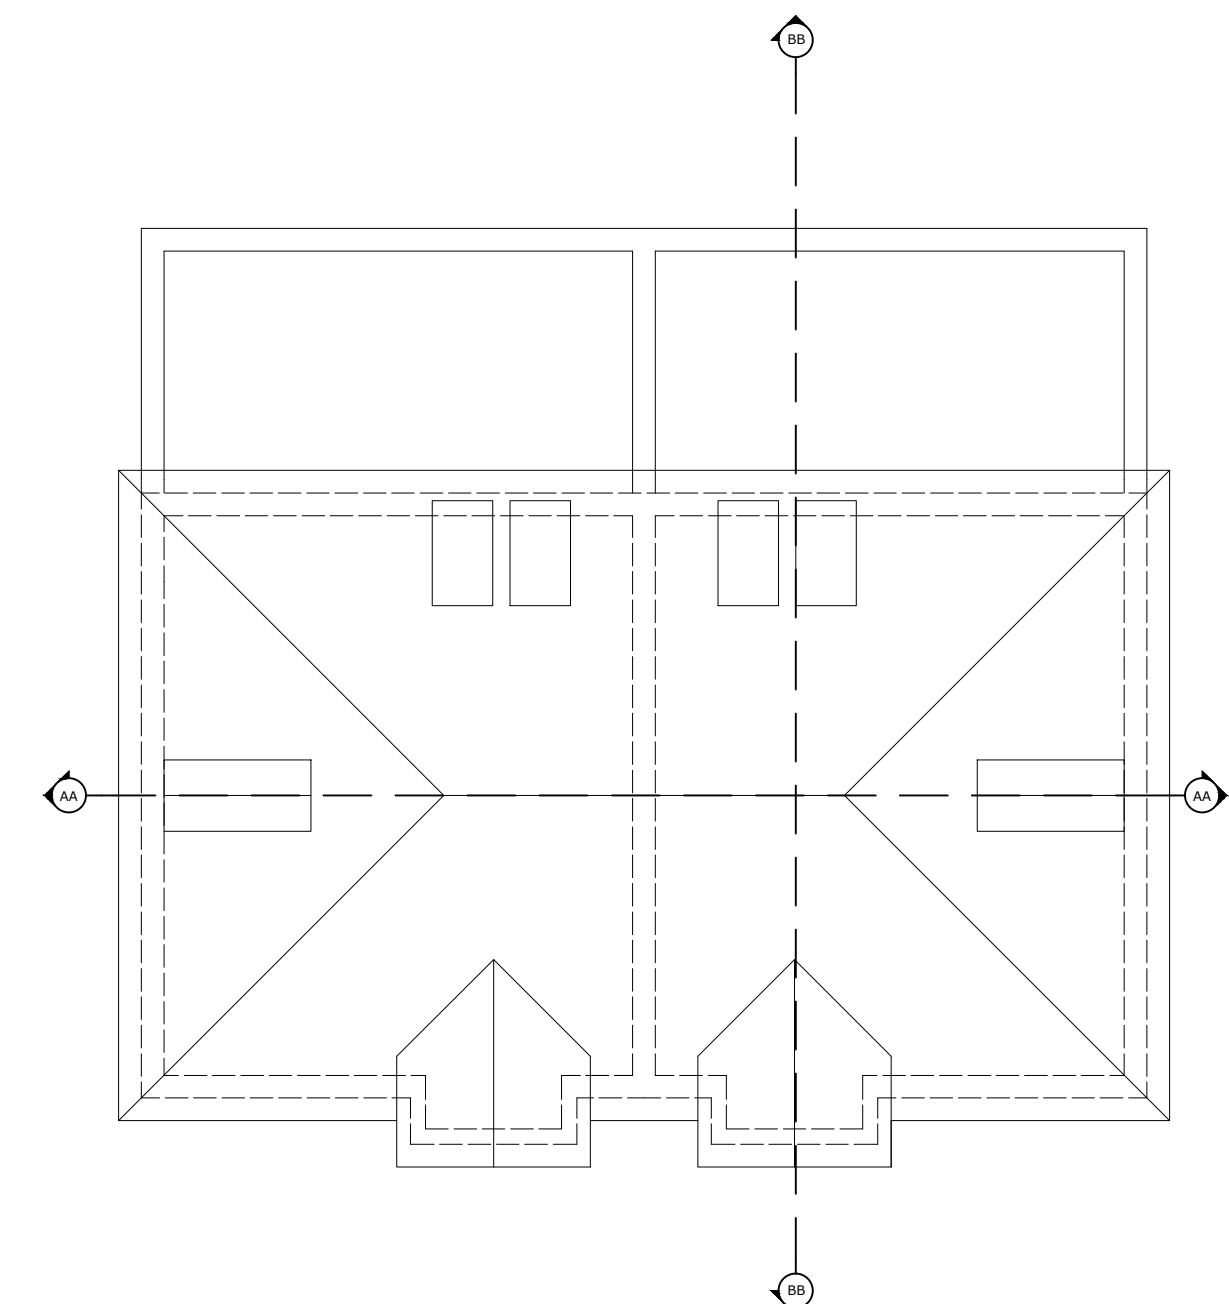

ROOF FLOOR PLAN - PROPOSED
SCALE 1:100

Scale in Metres

0 1 2 3 4 5 10

NOTES

1. No dimensions are to be scaled from this drawing except for planning purposes.
2. Contractors must verify all figured dimensions on site before commencing any work or making any shop drawings.
3. This drawing is the sole copyright of Savills and no part may be reproduced without the written consent of the above.
4. Site Location Plans are prepared from the Ordnance Survey Map with the sanction of the Controller of H.M. Stationery Office. Crown Copyright Reserved.

A Windows added to GF store		SDL	25.07.18
Rev	Description	By	Date
Drawing Status			
PLANNING			
 RURAL CONSULTANCY SERVICES Savills (UK) Limited Exchange House, Petworth West Sussex. GU28 0BF Telephone: + 44 (0)1798 345 980 Fax: + 44 (0)1798 345 998 www.savills.co.uk RIBA  Chartered Practice			
Client			
Angmering Park Farms LLP			
Project			
Queens Lane Arundel BN18 9JN			
Drawing Title			
Floor Plans Proposed			
Scale 1:100@ A1	Date 28/02/18	Drawn ES	Checked AB
Drawing Number 100	Rev. A	Project Number PWDJ140372	