






NORTH ELEVATION - PROPOSED
SCALE 1:100

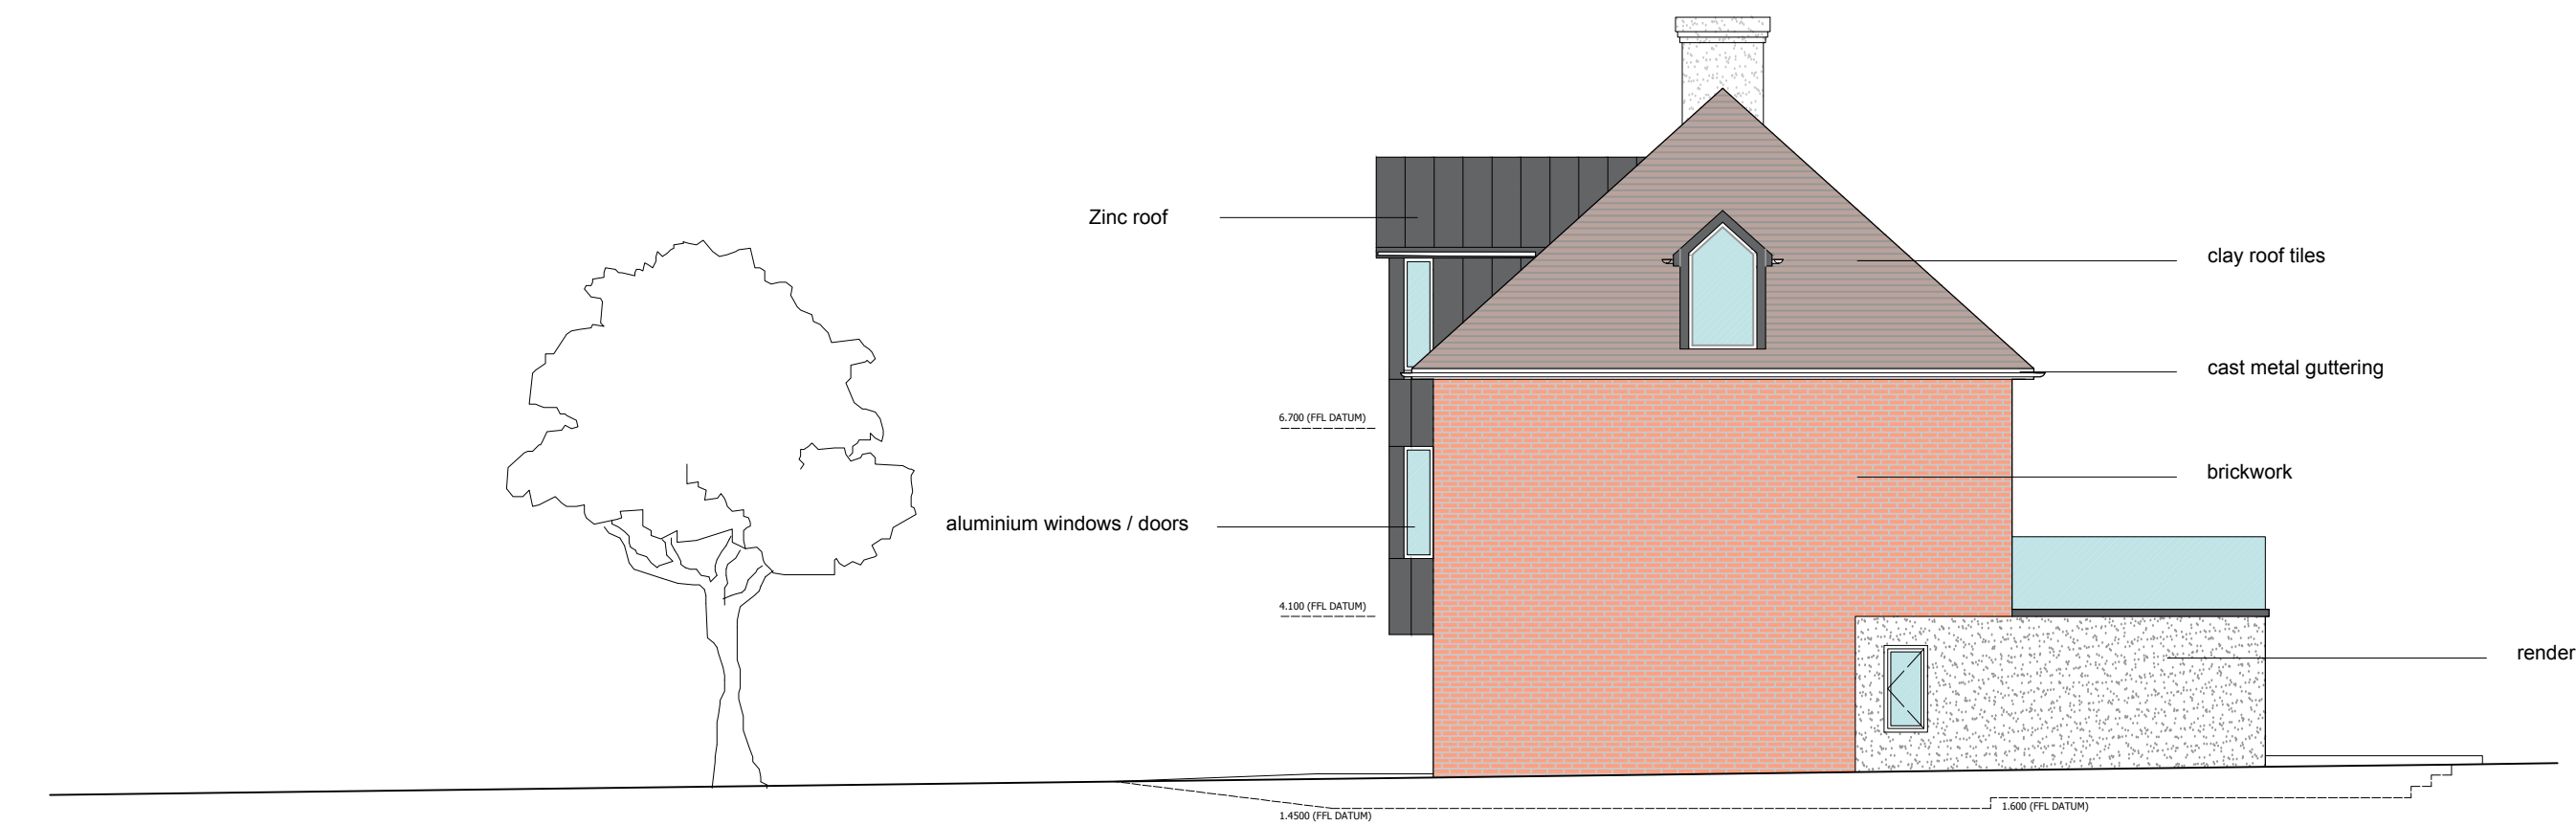

WEST ELEVATION - PROPOSED
SCALE 1:100

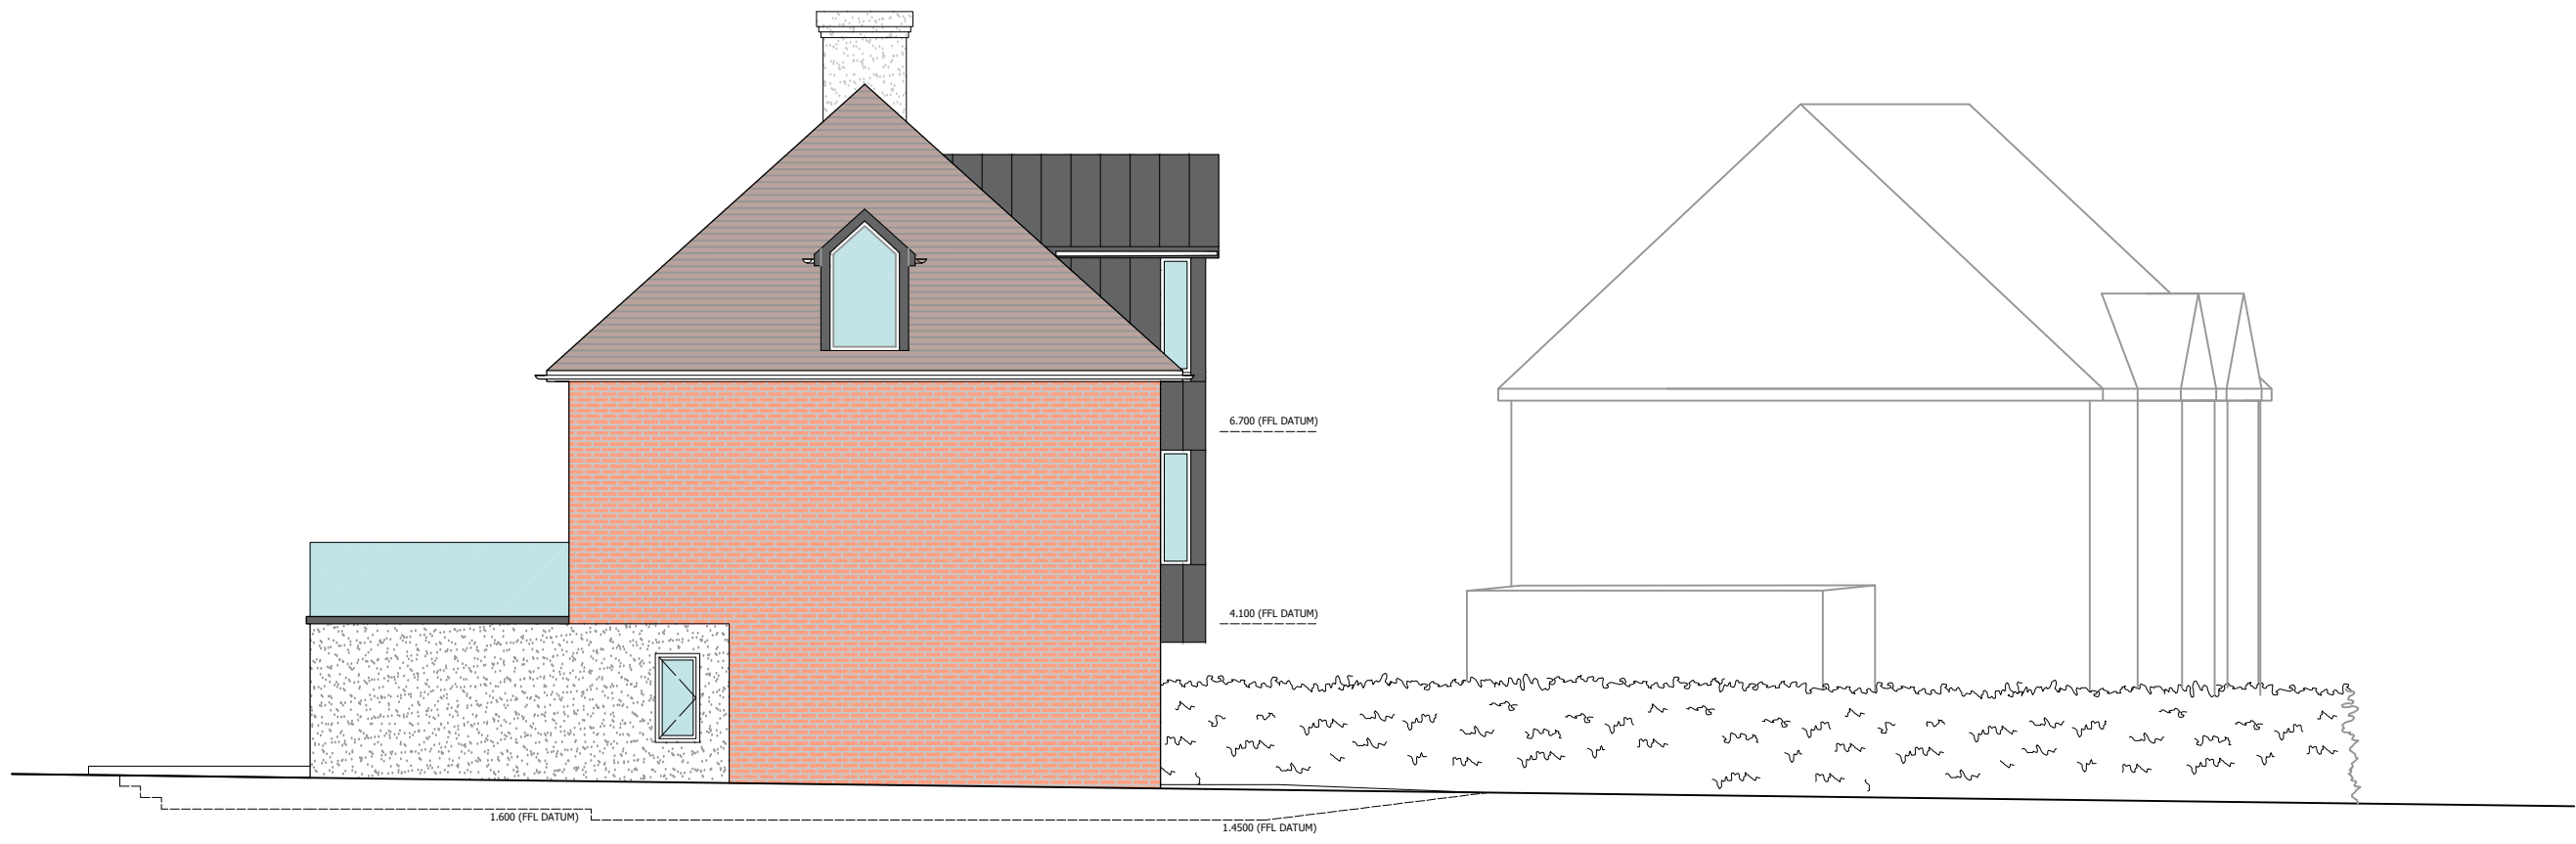

SOUTH ELEVATION - PROPOSED
SCALE 1:100

 

EAST ELEVATION - PROPOSED
SCALE 1:100



NOTES

1. No dimensions are to be scaled from this drawing except for planning purposes.
2. Contractors must verify all figured dimensions on site before commencing any work or making any shop drawings.
3. This drawing is the sole copyright of Savills and no part may be reproduced without the written consent of the above.
4. Site Location Plans are prepared from the Ordnance Survey Map with the sanction of the Controller of H.M. Stationery Office. Crown Copyright Reserved.

Rev	Description	By	Date
Drawing Status			
PLANNING			
 RURAL CONSULTANCY SERVICES Savills (UK) Limited Exchange House, Petworth West Sussex. GU28 0BF Telephone: + 44 (0)1798 345 980 Fax: + 44 (0)1798 345 998 www.savills.co.uk			
Client			
Angmering Park Farms LLP			
Project			
Queens Lane Arundel BN18 9JN			
Drawing Title			
Elevations Proposed			
Scale	Date	Drawn	Checked
1:100@ A1	28/02/18	ES	AB
Drawing Number	Rev.	Project Number	
200		PWDJ140372	