




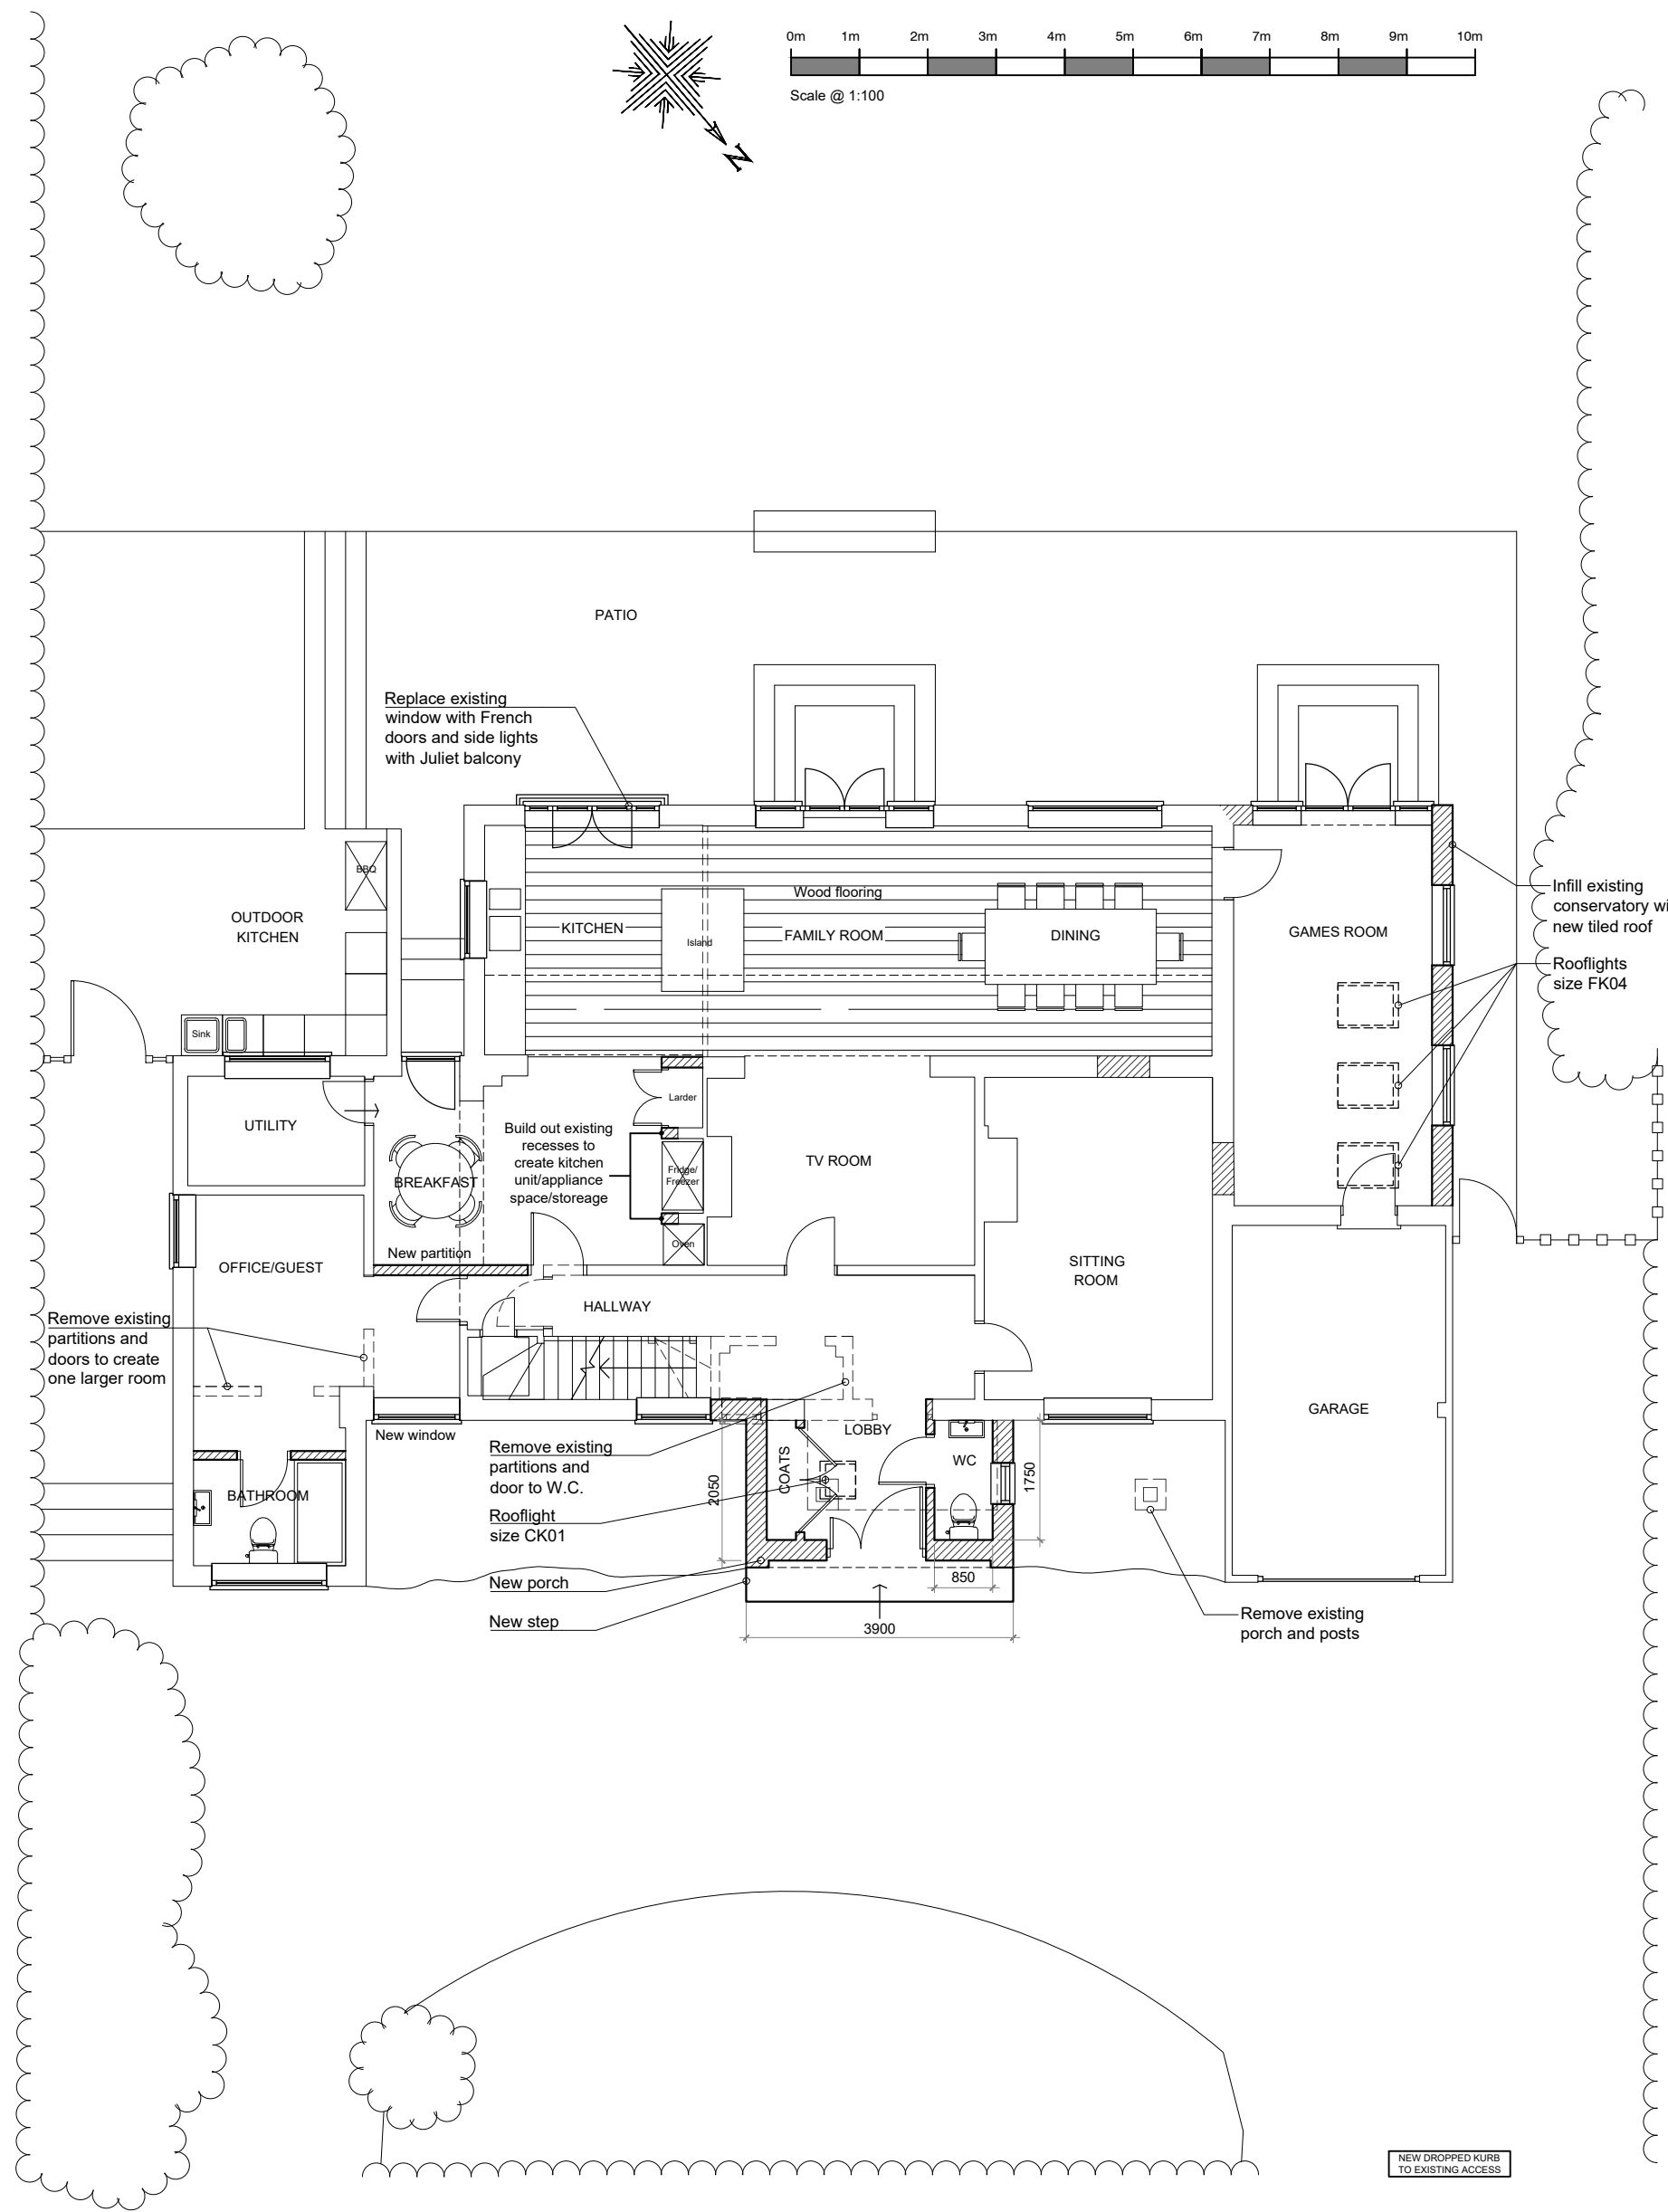

Proposed Ground Floor Plan 1:100

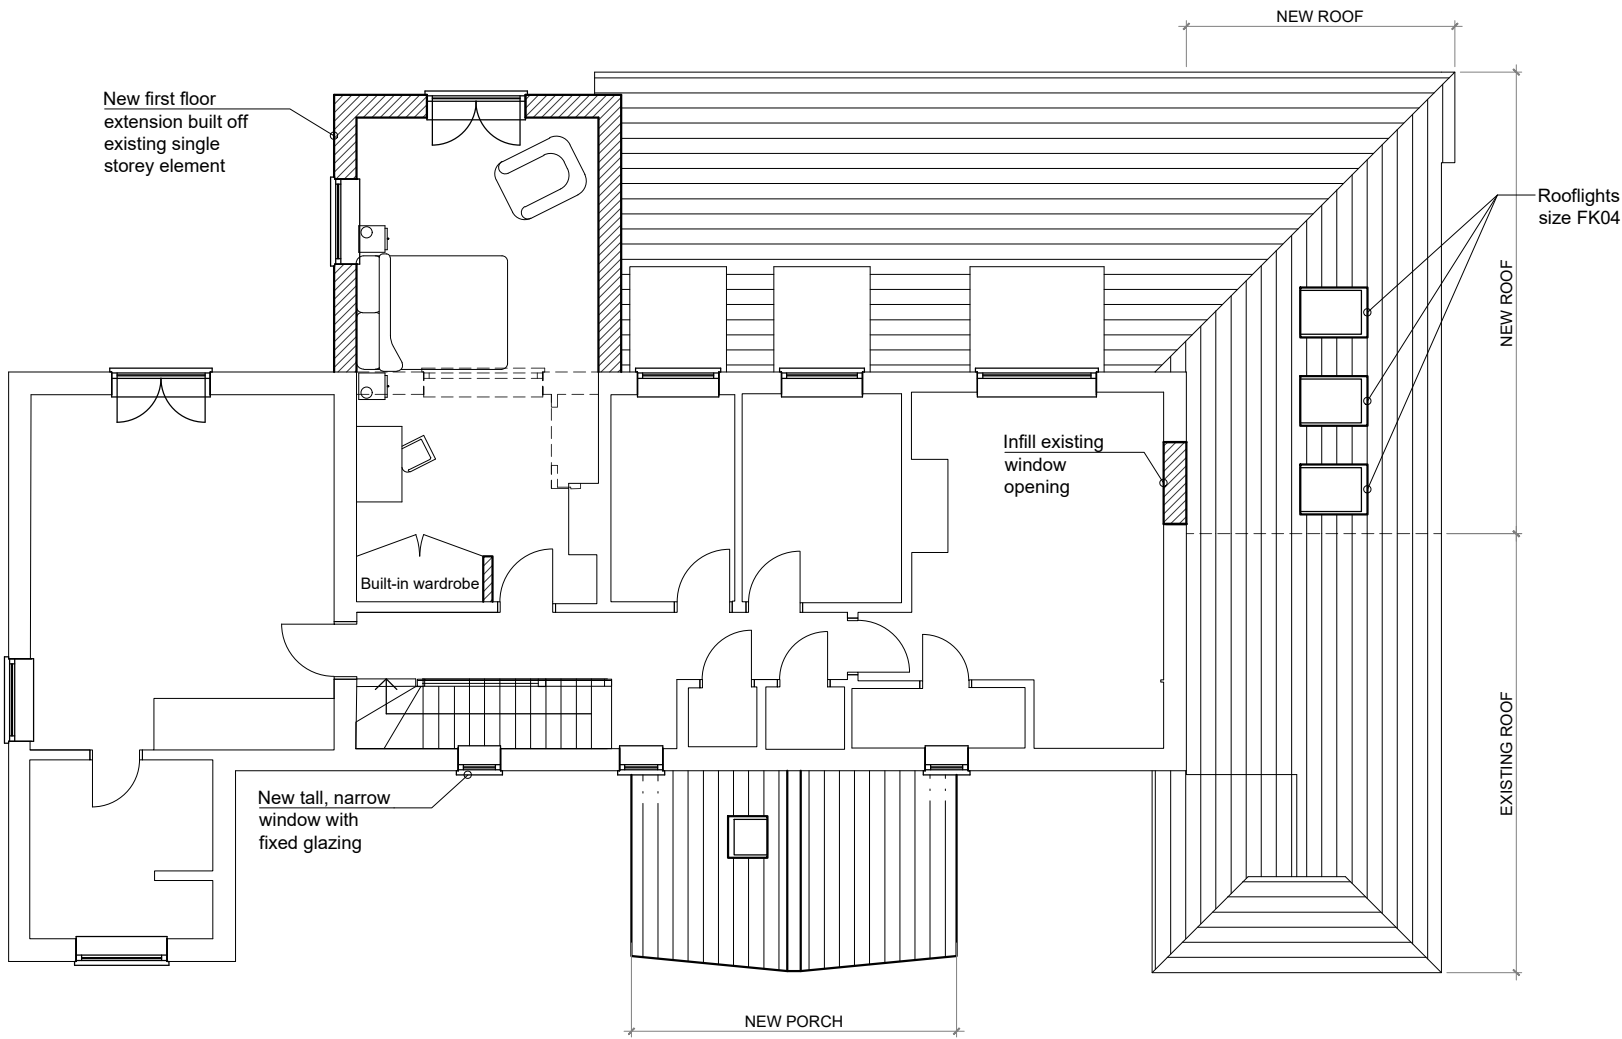

Proposed First Floor Plan 1:100

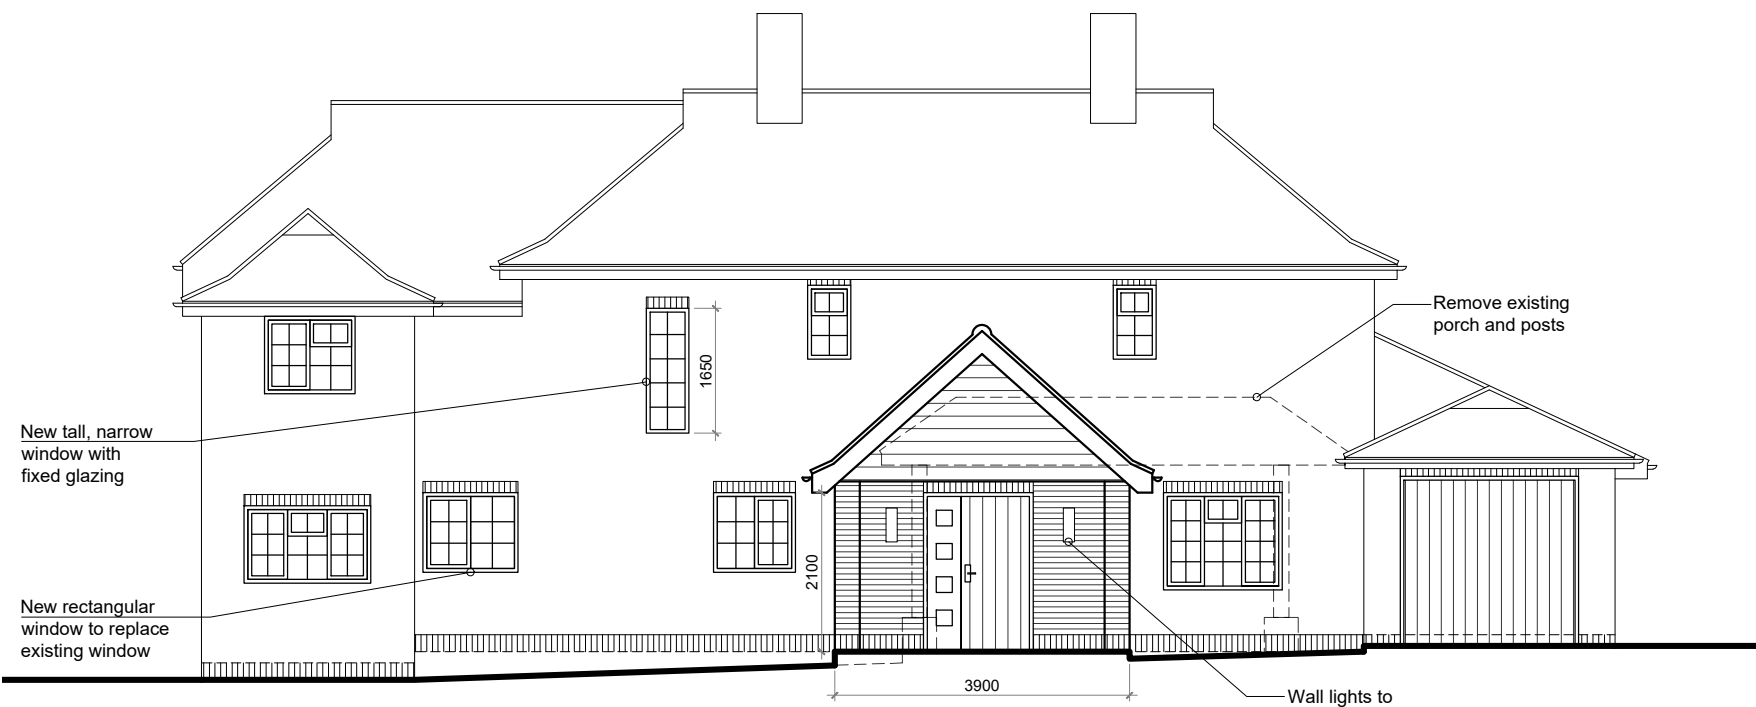

Proposed Front Elevation 1:100




Proposed Rear Elevation 1:100




Proposed Side Elevation 1:100




Proposed Side Elevation 1:100

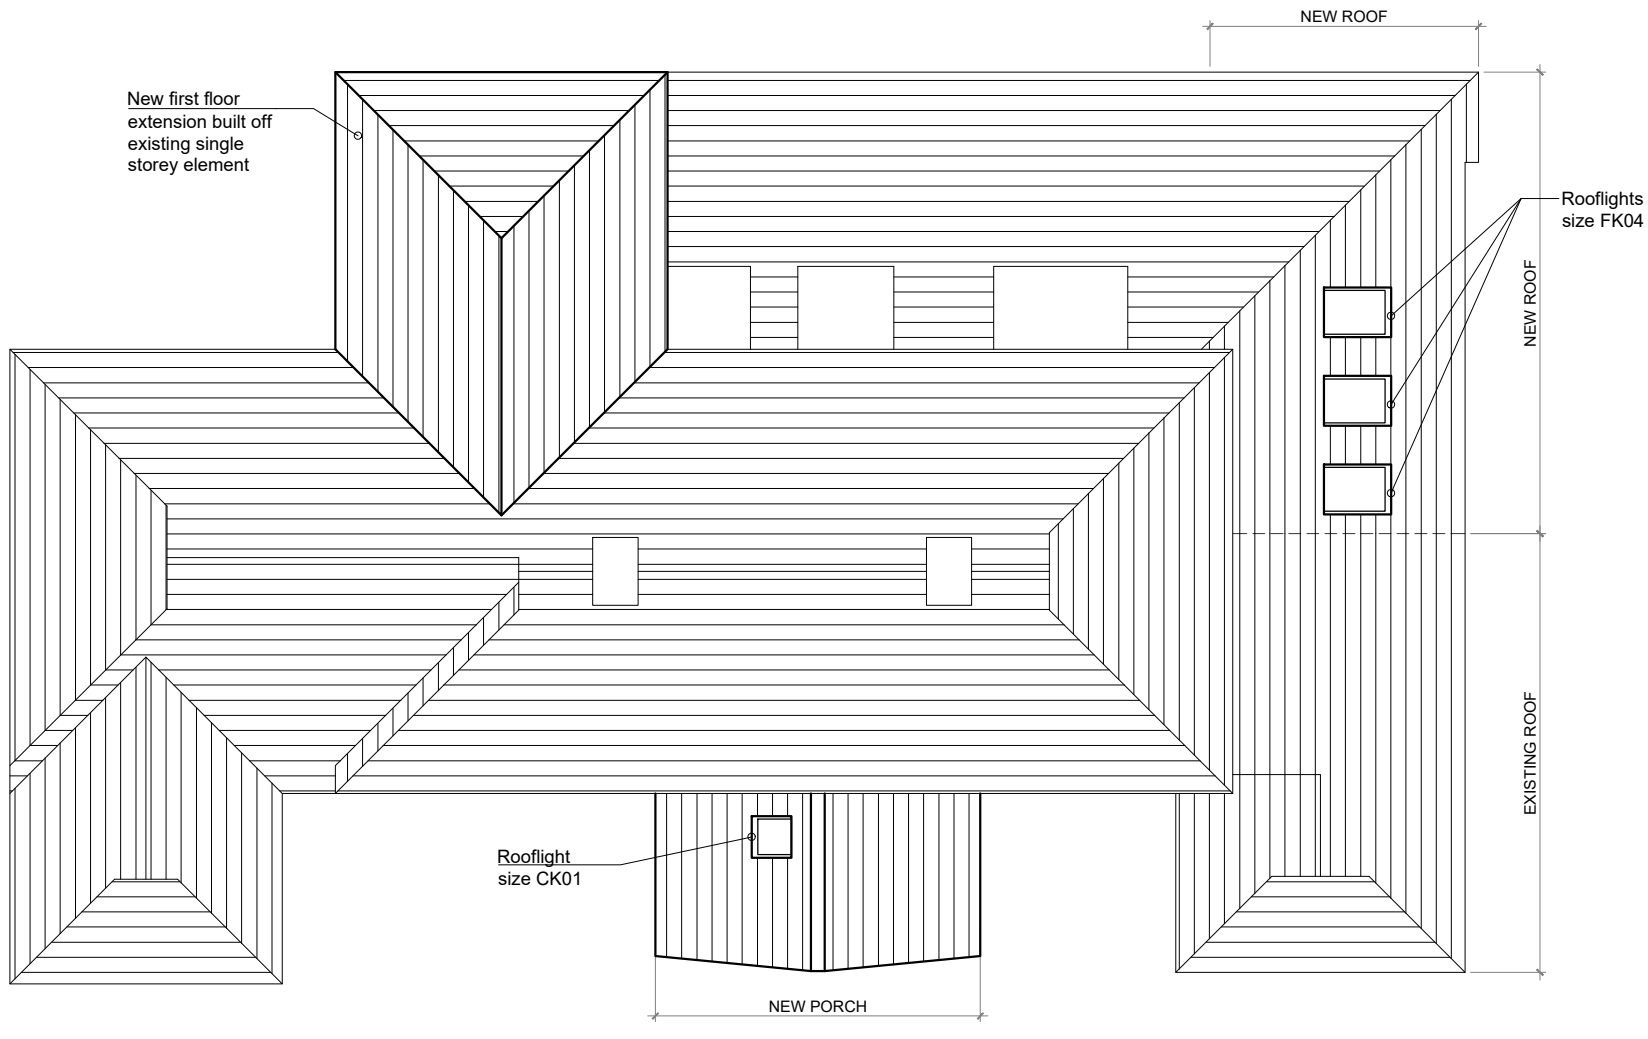

Proposed Roof Plan 1:100

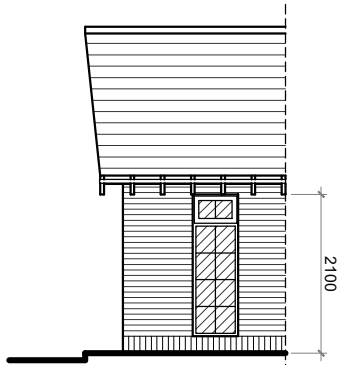

Proposed Porch Side Elevation 1:100

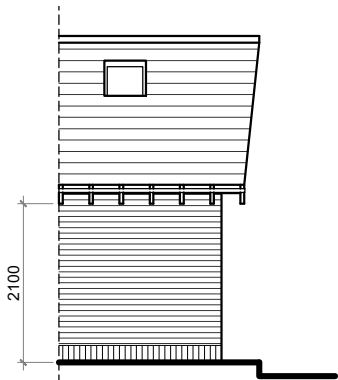

Proposed Porch Side Elevation 1:100

NOTES

- DO NOT SCALE OFF THIS DRAWING EXCEPT FOR PLANNING PURPOSES
- CHECK ALL DIMENSIONS ON SITE BEFORE ANY WORK IS COMMENCED
- ALL GOODS MATERIALS AND WORKMANSHIP MUST CONFORM WITH CURRENT BUILDING REGULATIONS, BRITISH STANDARDS AND CODES OF PRACTICE
- COPYRIGHT OF THIS DRAWING IS RETAINED BY THE ARCHITECT AND IT MUST NOT BE REPRODUCED WITHOUT WRITTEN CONSENT

E	08/07/19	RM	Porch, rooflight and window amends.
D	17/06/19	RM	Detail amendments
C	03/06/19	RM	Layout and correction amends.
B	24/05/19	RM	Amendments for Planning
A	21/05/19	RM	Amendments for Planning
REV	DATE	BY	AMENDMENT



folkes architects

The Old Forge
6 Church Street
Storrington
West Sussex
RH20 4LA

t. 01903 865629
info@folkesarchitects.co.uk

CLIENT
Mr & Mrs Folkes

JOB TITLE
**50 Torton Hill Road
Arundel
West Sussex
BN18 9HH**

DRAWING TITLE
**Proposed Ground & First Floor Plans,
Roof Plan & Elevations
PLANNING ISSUE**

DATE	SCALE	DRAWN BY	CT
09.04.2019	Shown on A1	CHECKED BY	MF
JOB NO.	DRAWING NO.	REVISION	
-	2.00	E	