




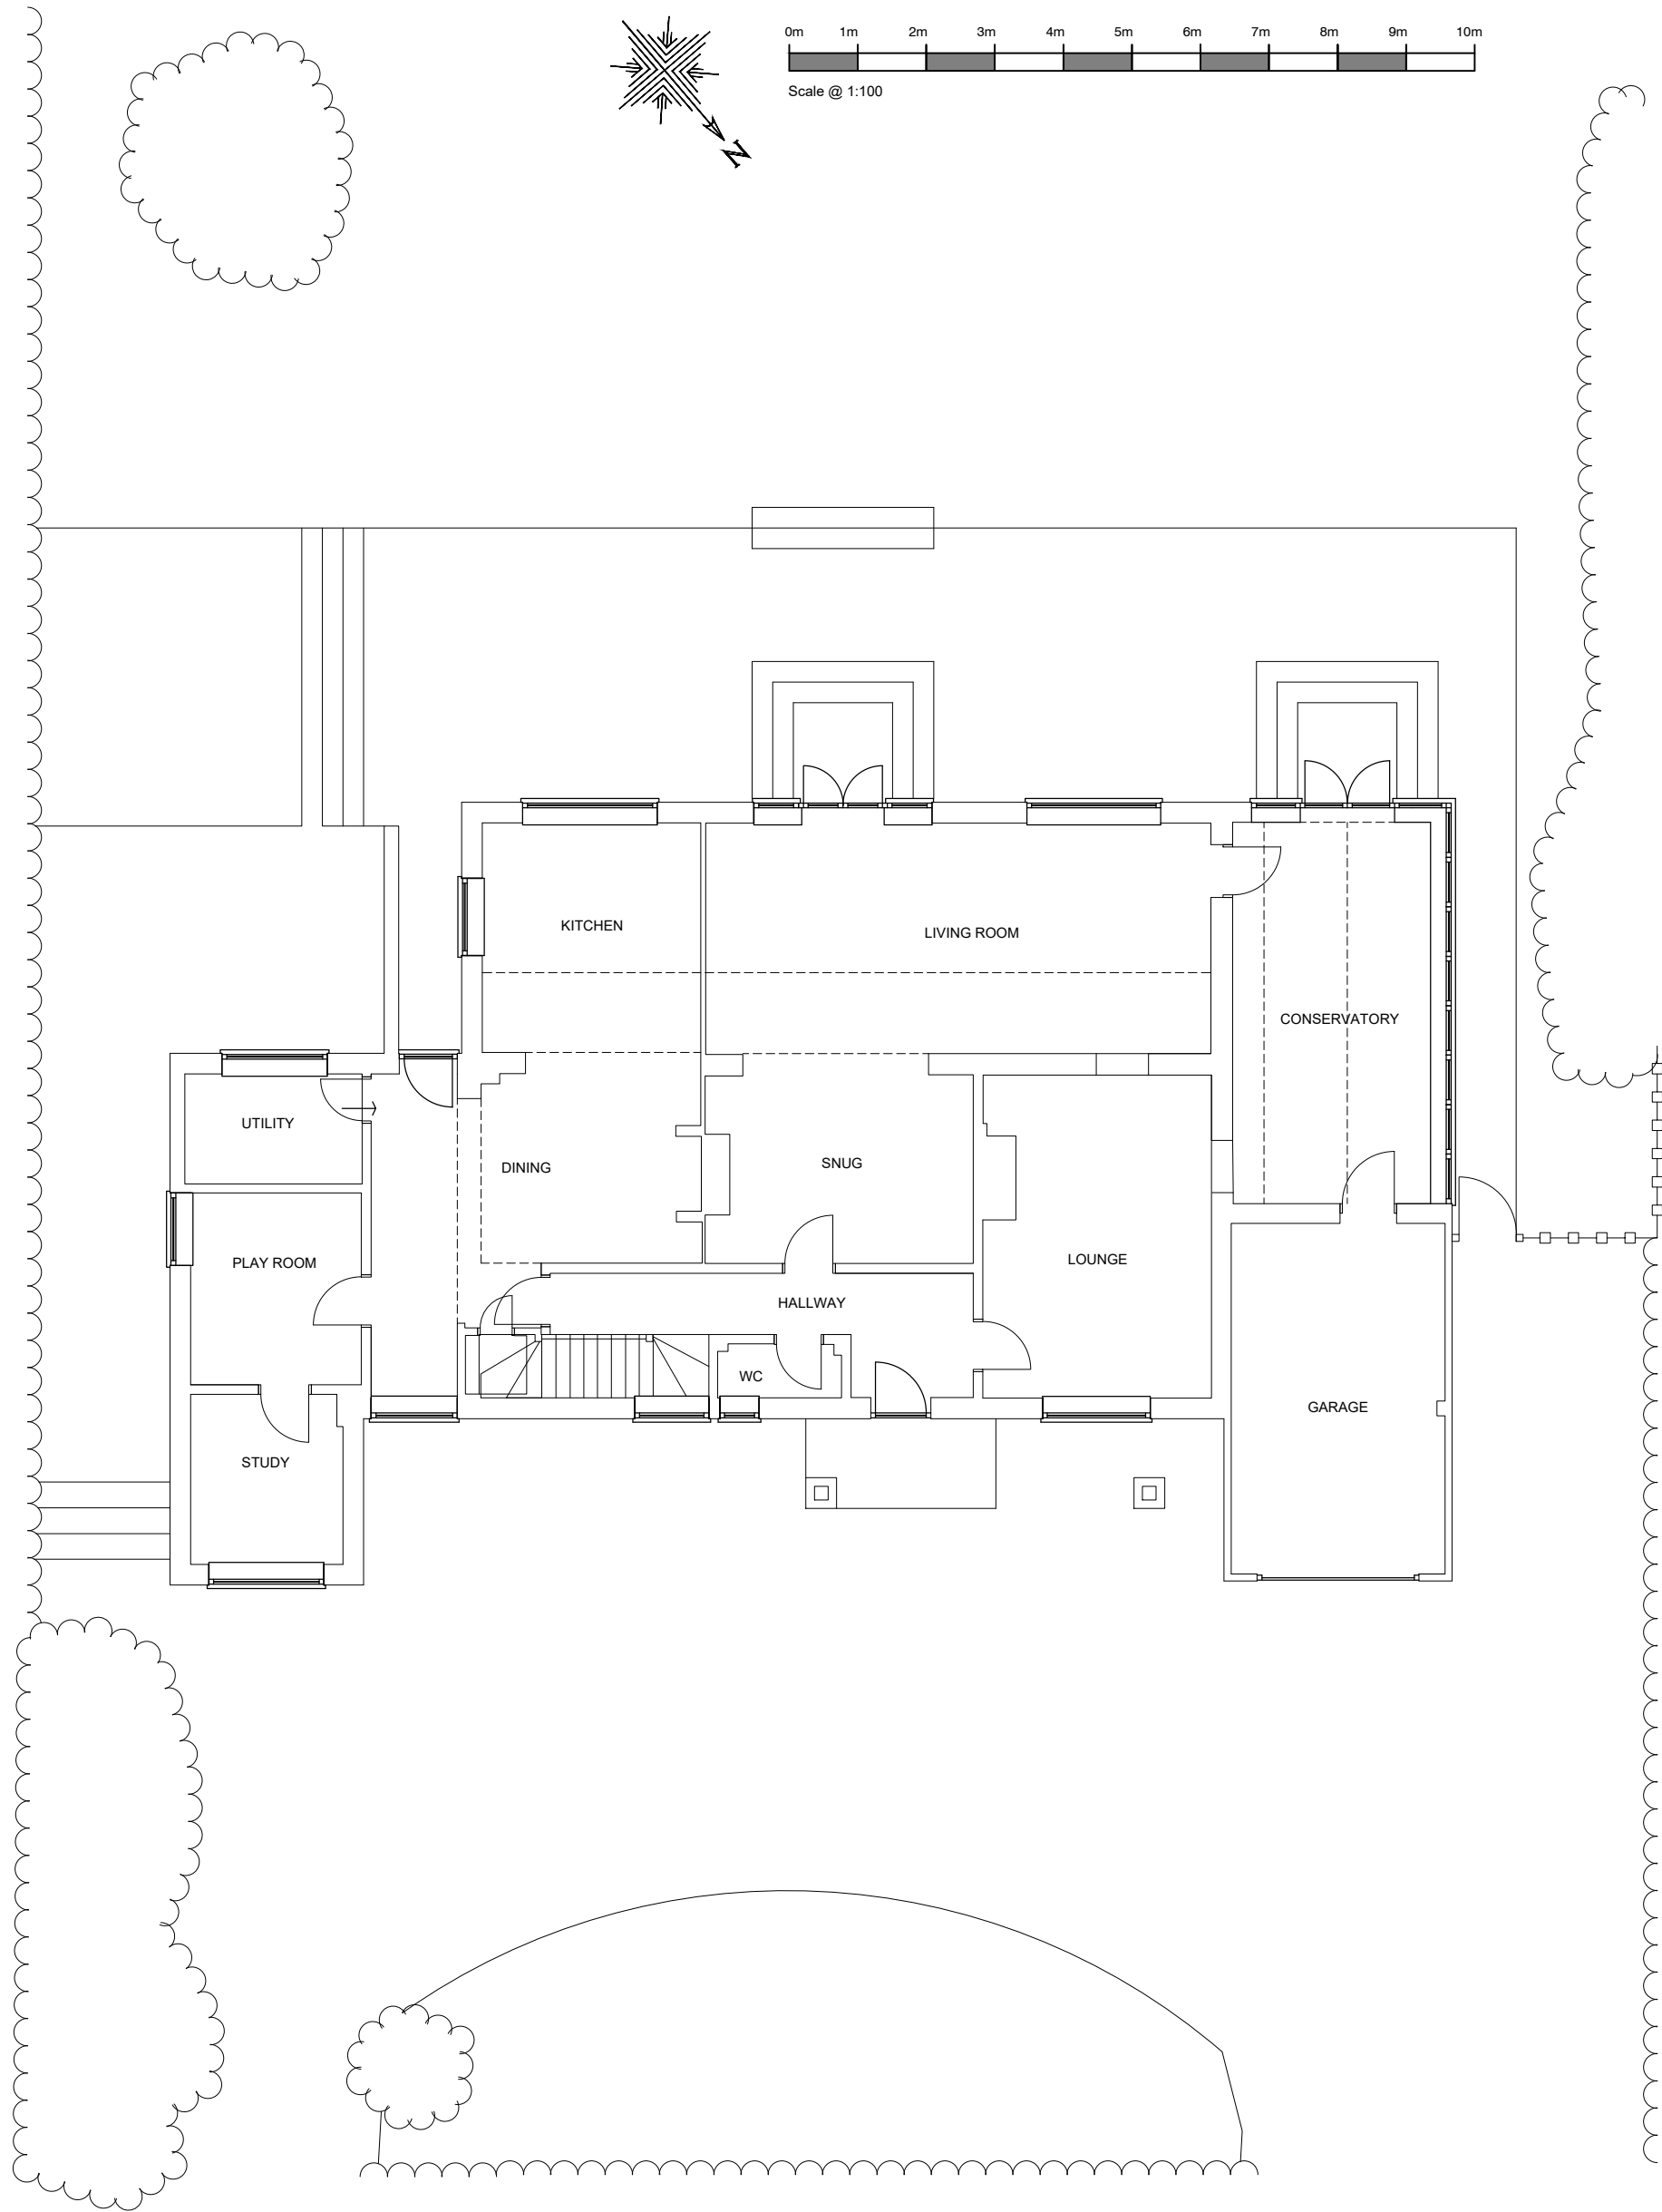


Existing Ground Floor Plan 1:100

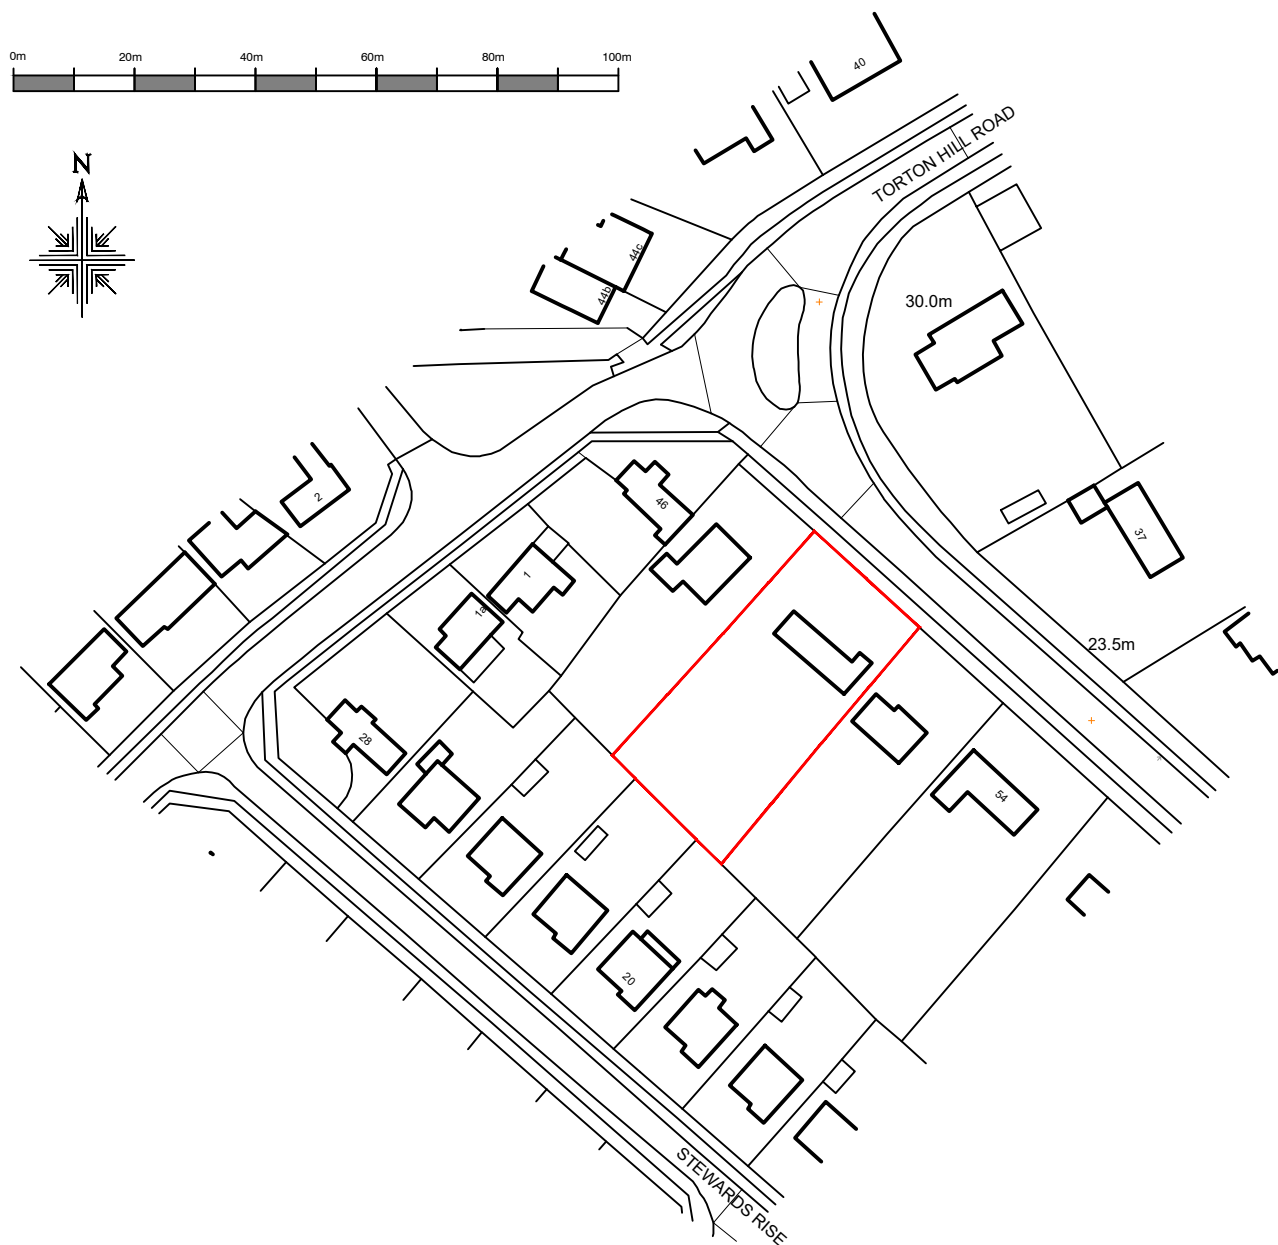

Location Plan 1:1250

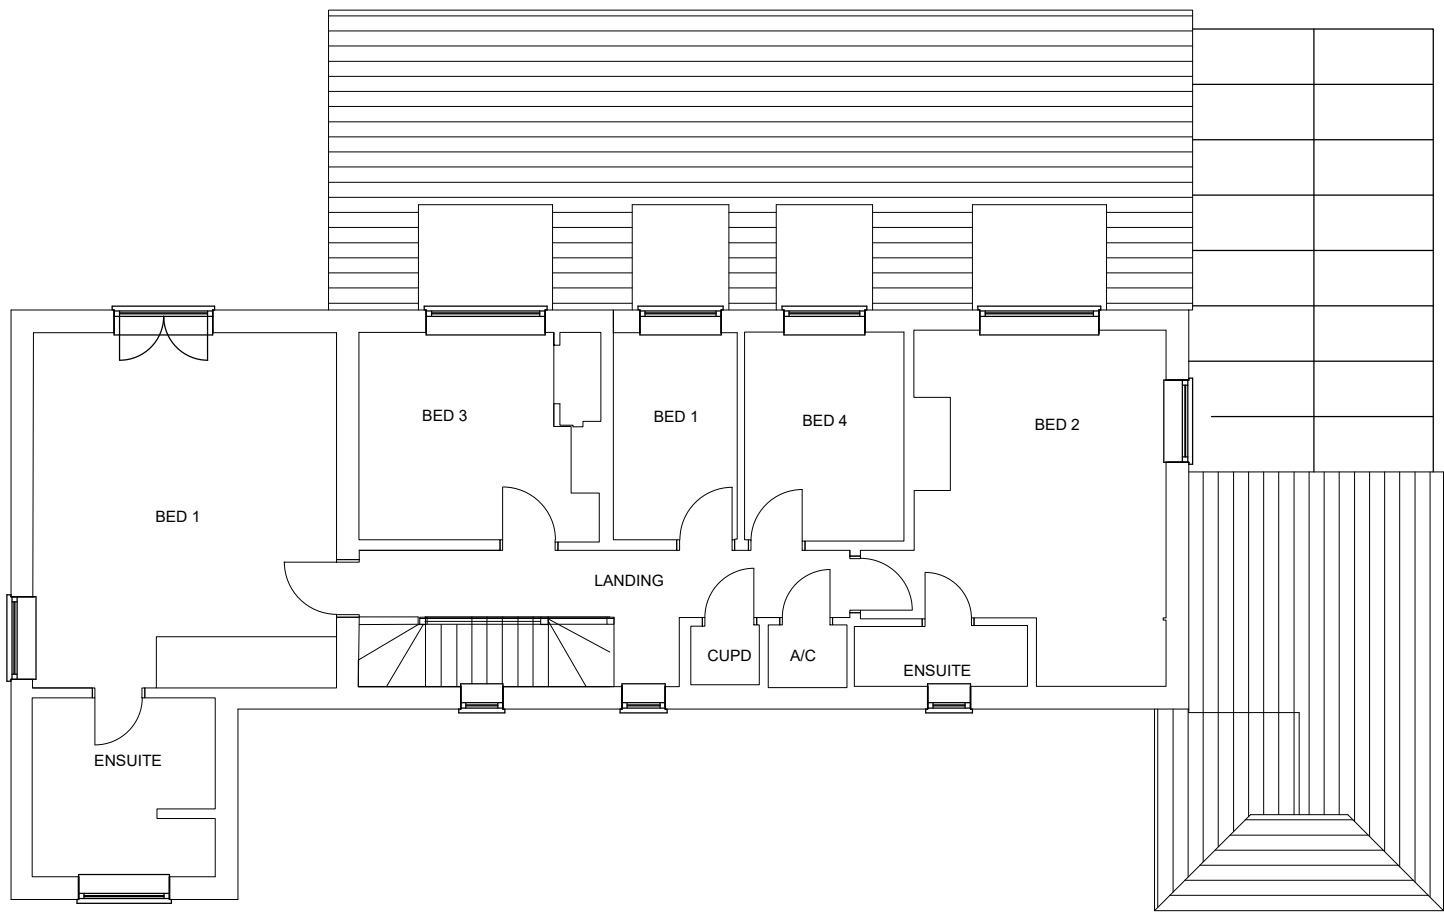

Existing First Floor Plan 1:100

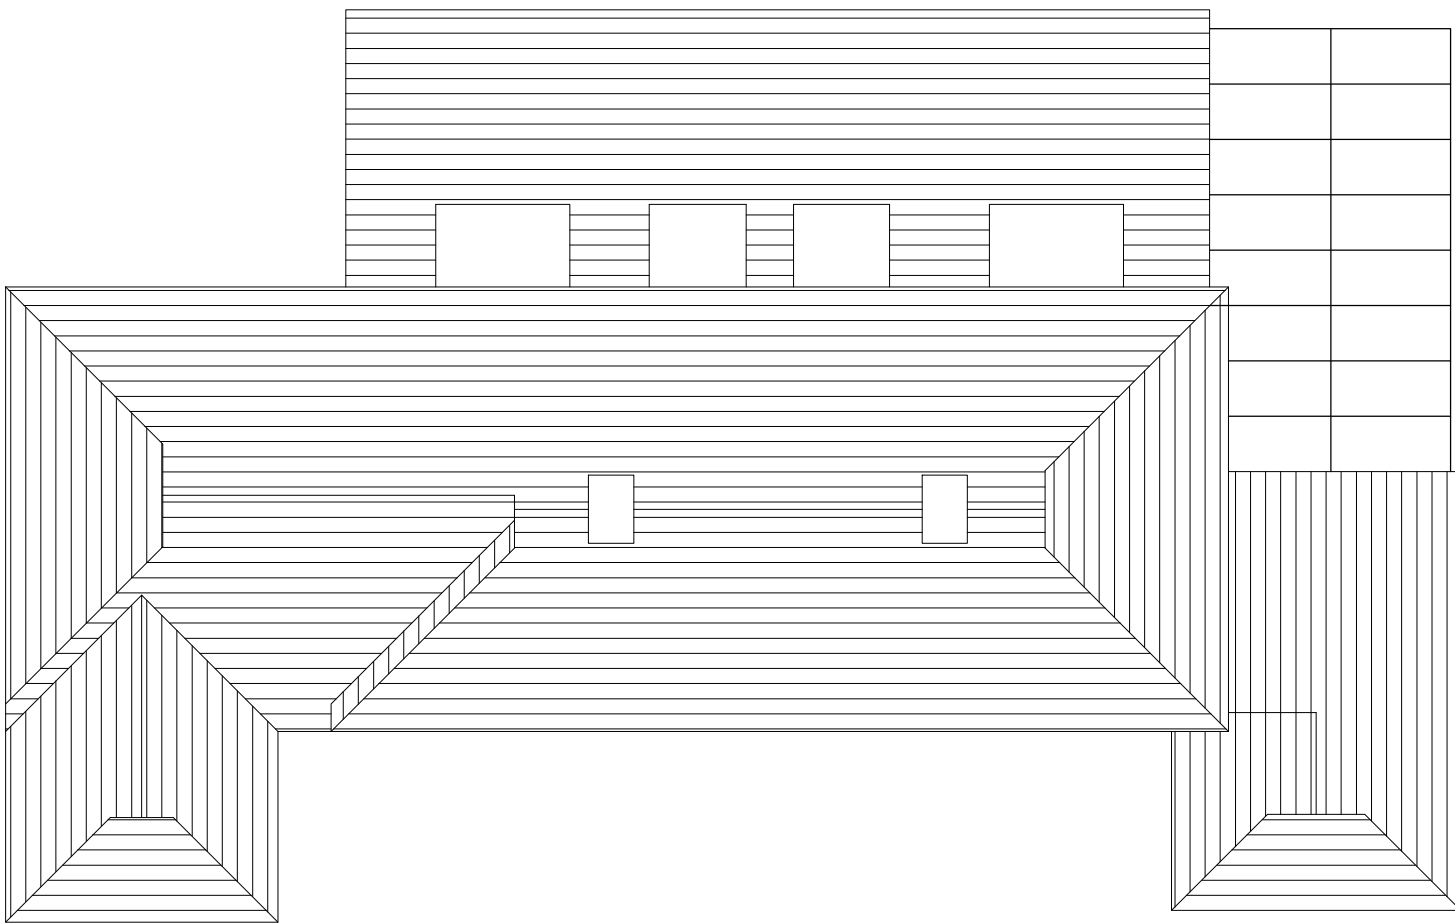

Existing Roof Plan 1:100



Existing Front Elevation 1:100



Existing Side Elevation 1:100




Existing Rear Elevation 1:100



Existing Side Elevation 1:100

- NOTES**
- DO NOT SCALE OFF THIS DRAWING EXCEPT FOR PLANNING PURPOSES
 - CHECK ALL DIMENSIONS ON SITE BEFORE ANY WORK IS COMMENCED
 - ALL GOODS MATERIALS AND WORKMANSHIP MUST CONFORM WITH CURRENT BUILDING REGULATIONS, BRITISH STANDARDS AND CODES OF PRACTICE
 - COPYRIGHT OF THIS DRAWING IS RETAINED BY THE ARCHITECT AND IT MUST NOT BE REPRODUCED WITHOUT WRITTEN CONSENT

B	08/07/19	RM	Window glazing bars added
A	03/06/19	RM	Layout and correction amends.
REV	DATE	BY	AMENDMENT

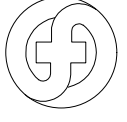**folkes architects**

The Old Forge
6 Church Street
Storrington
West Sussex
RH20 4LA
t. 01903 868629
info@folkesarchitects.co.uk

CLIENT
Mr & Mrs Folkes

JOB TITLE
**50 Torton Hill Road
Arundel
West Sussex
BN18 9HH**

DRAWING TITLE
**Existing Ground & First Floor Plans,
Elevations, Roof Plan & Location Plan
PLANNING ISSUE**

DATE	SCALE	DRAWN BY	CT
03.04.2019	Shown on A1	CHECKED BY	MF
JOB NO.	DRAWING NO.	REVISION	
-	1.00	B	