




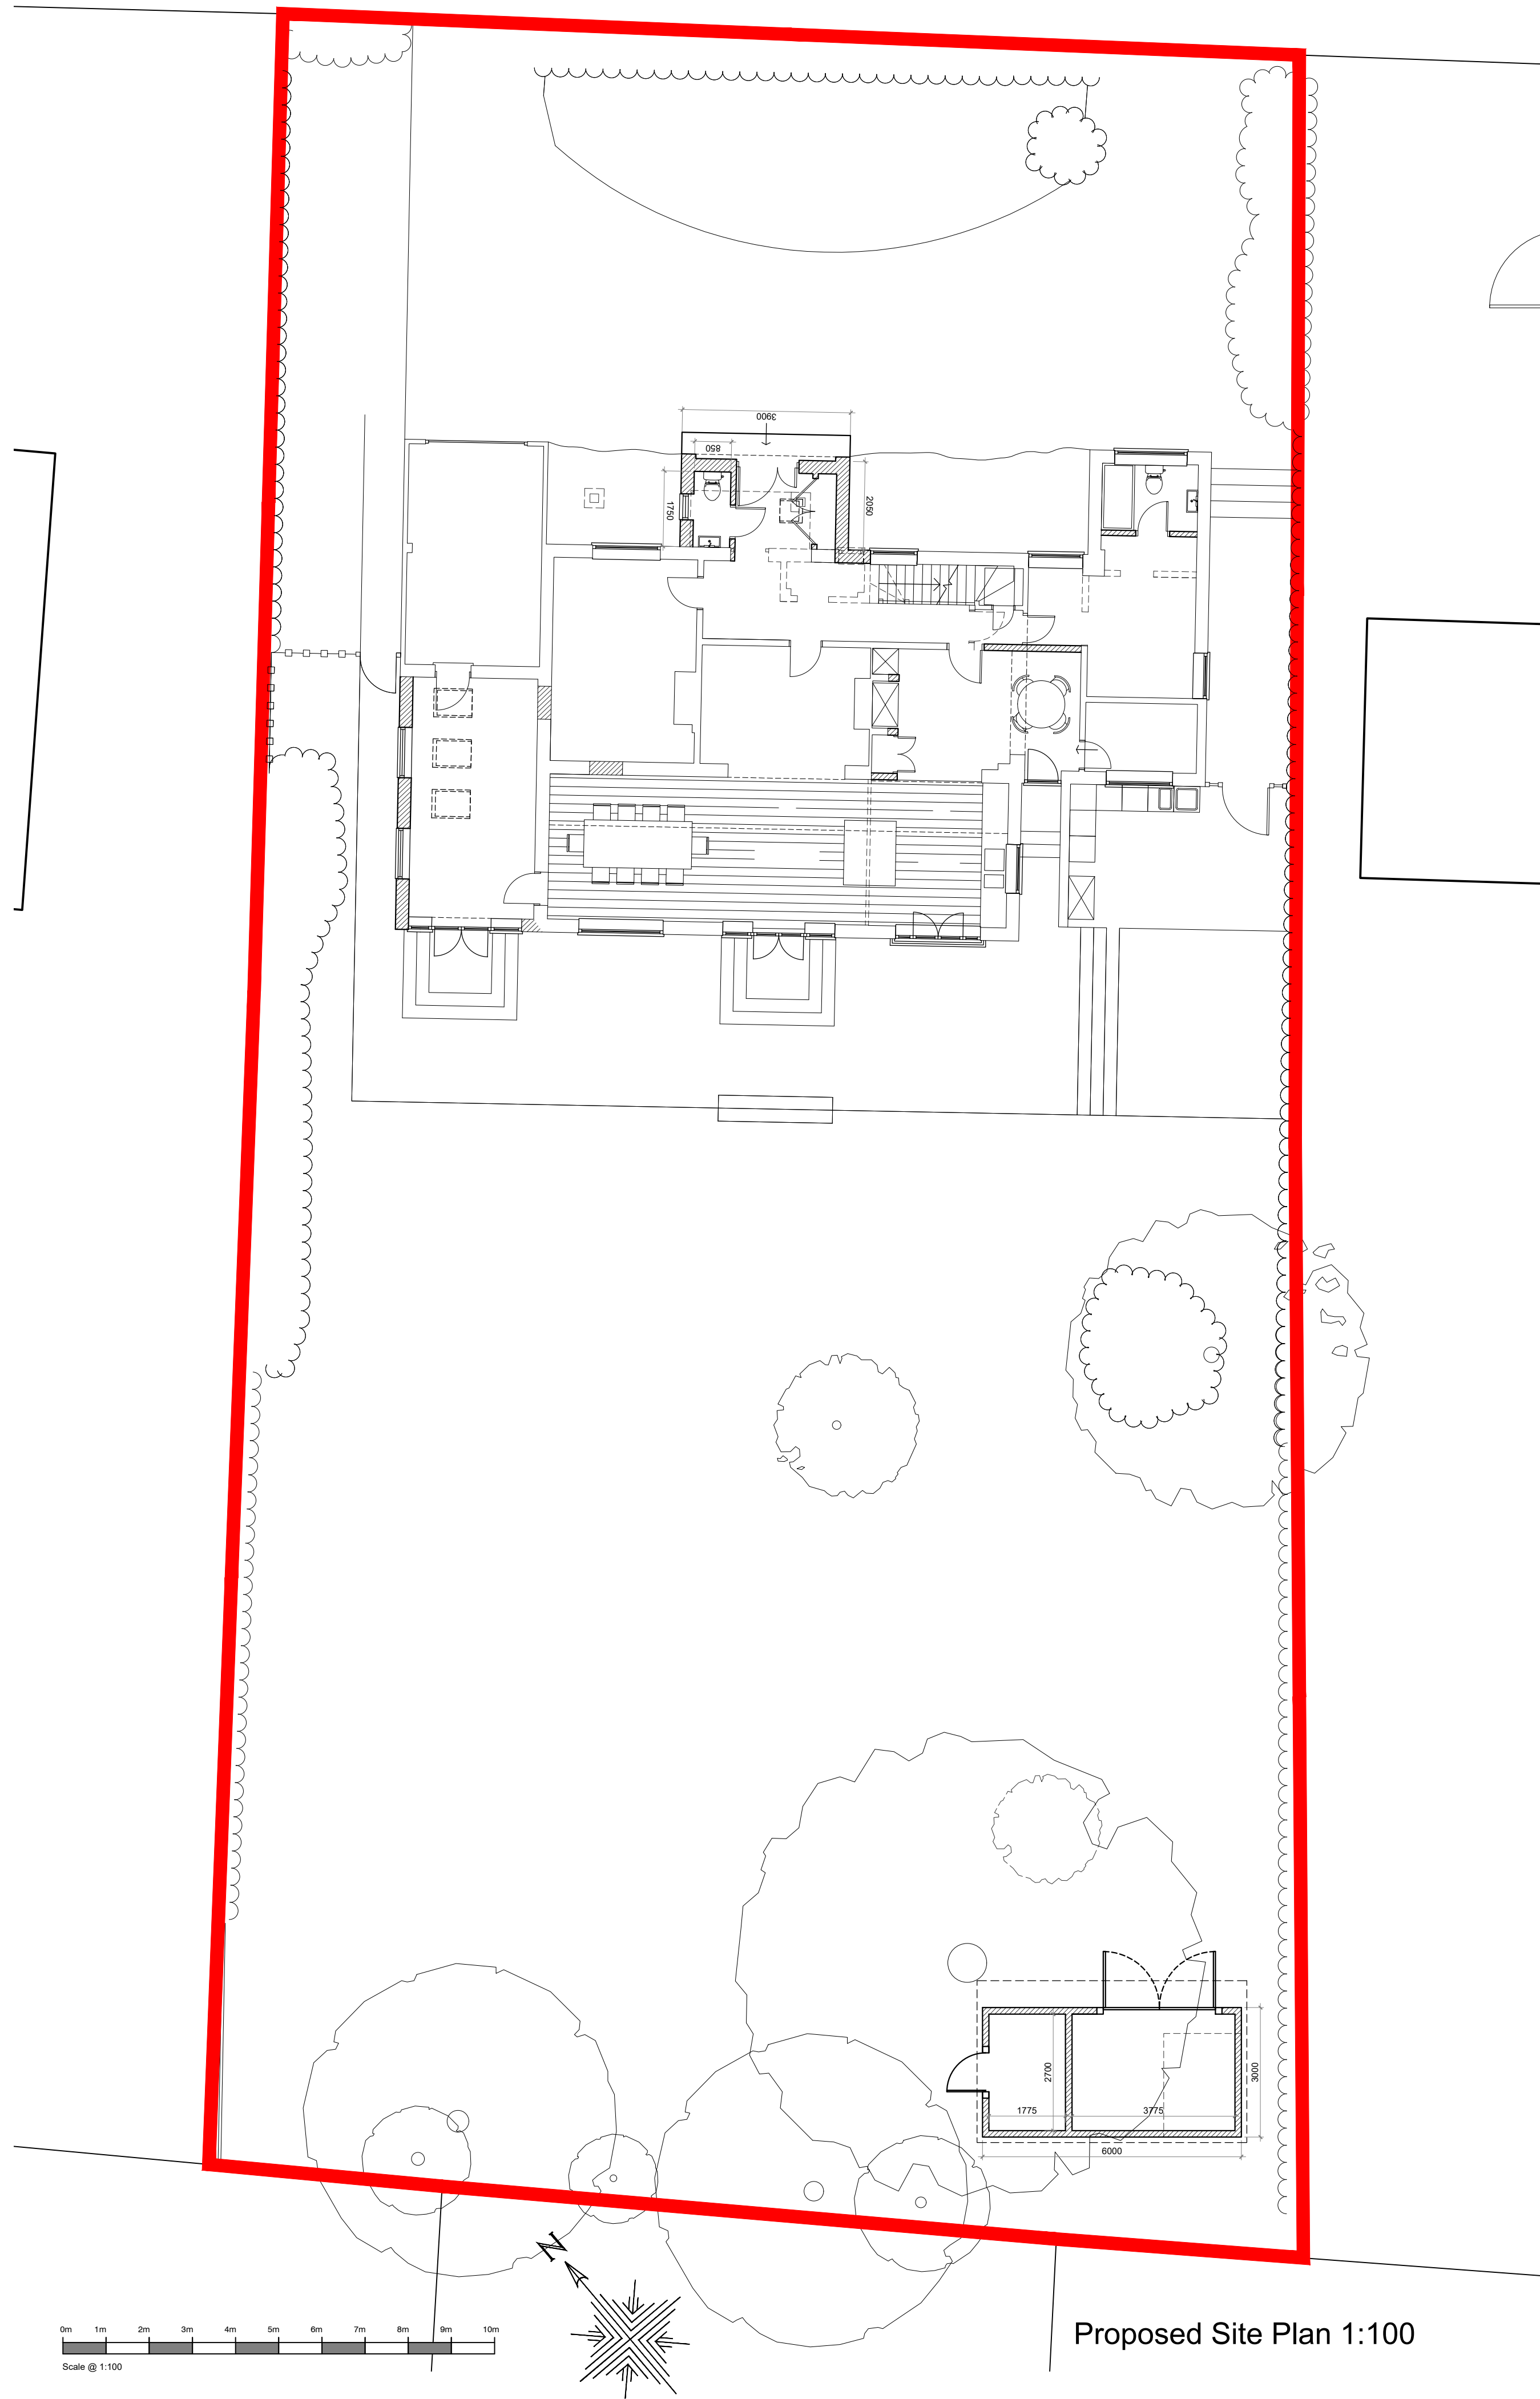


Proposed Site Plan 1:100

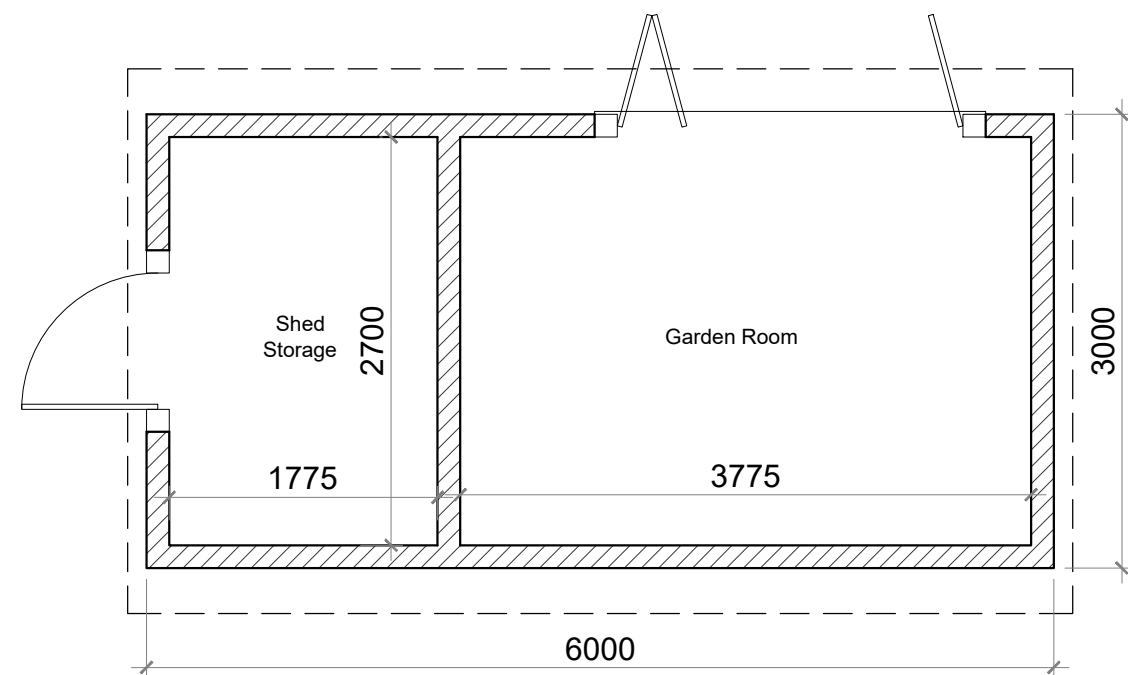

Proposed Shed Plan 1:50

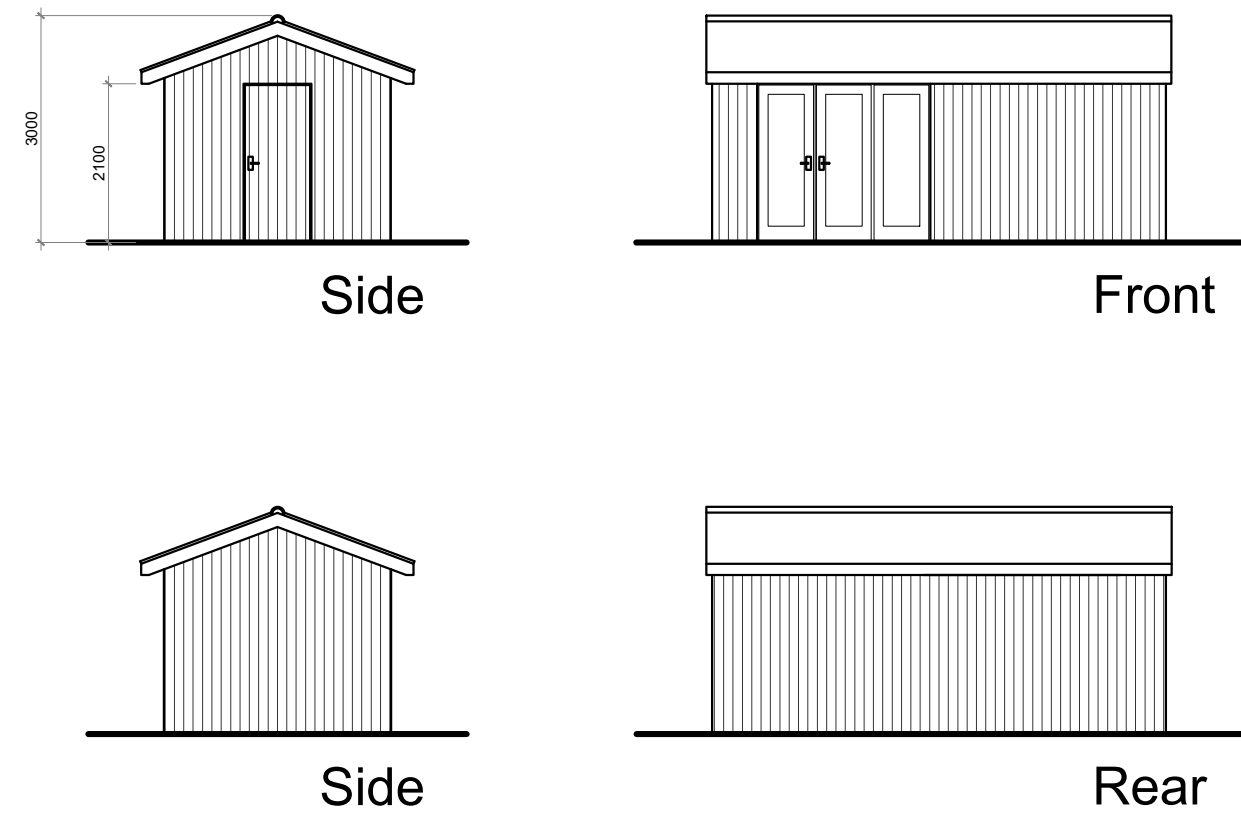

Proposed Shed Elevations 1:100

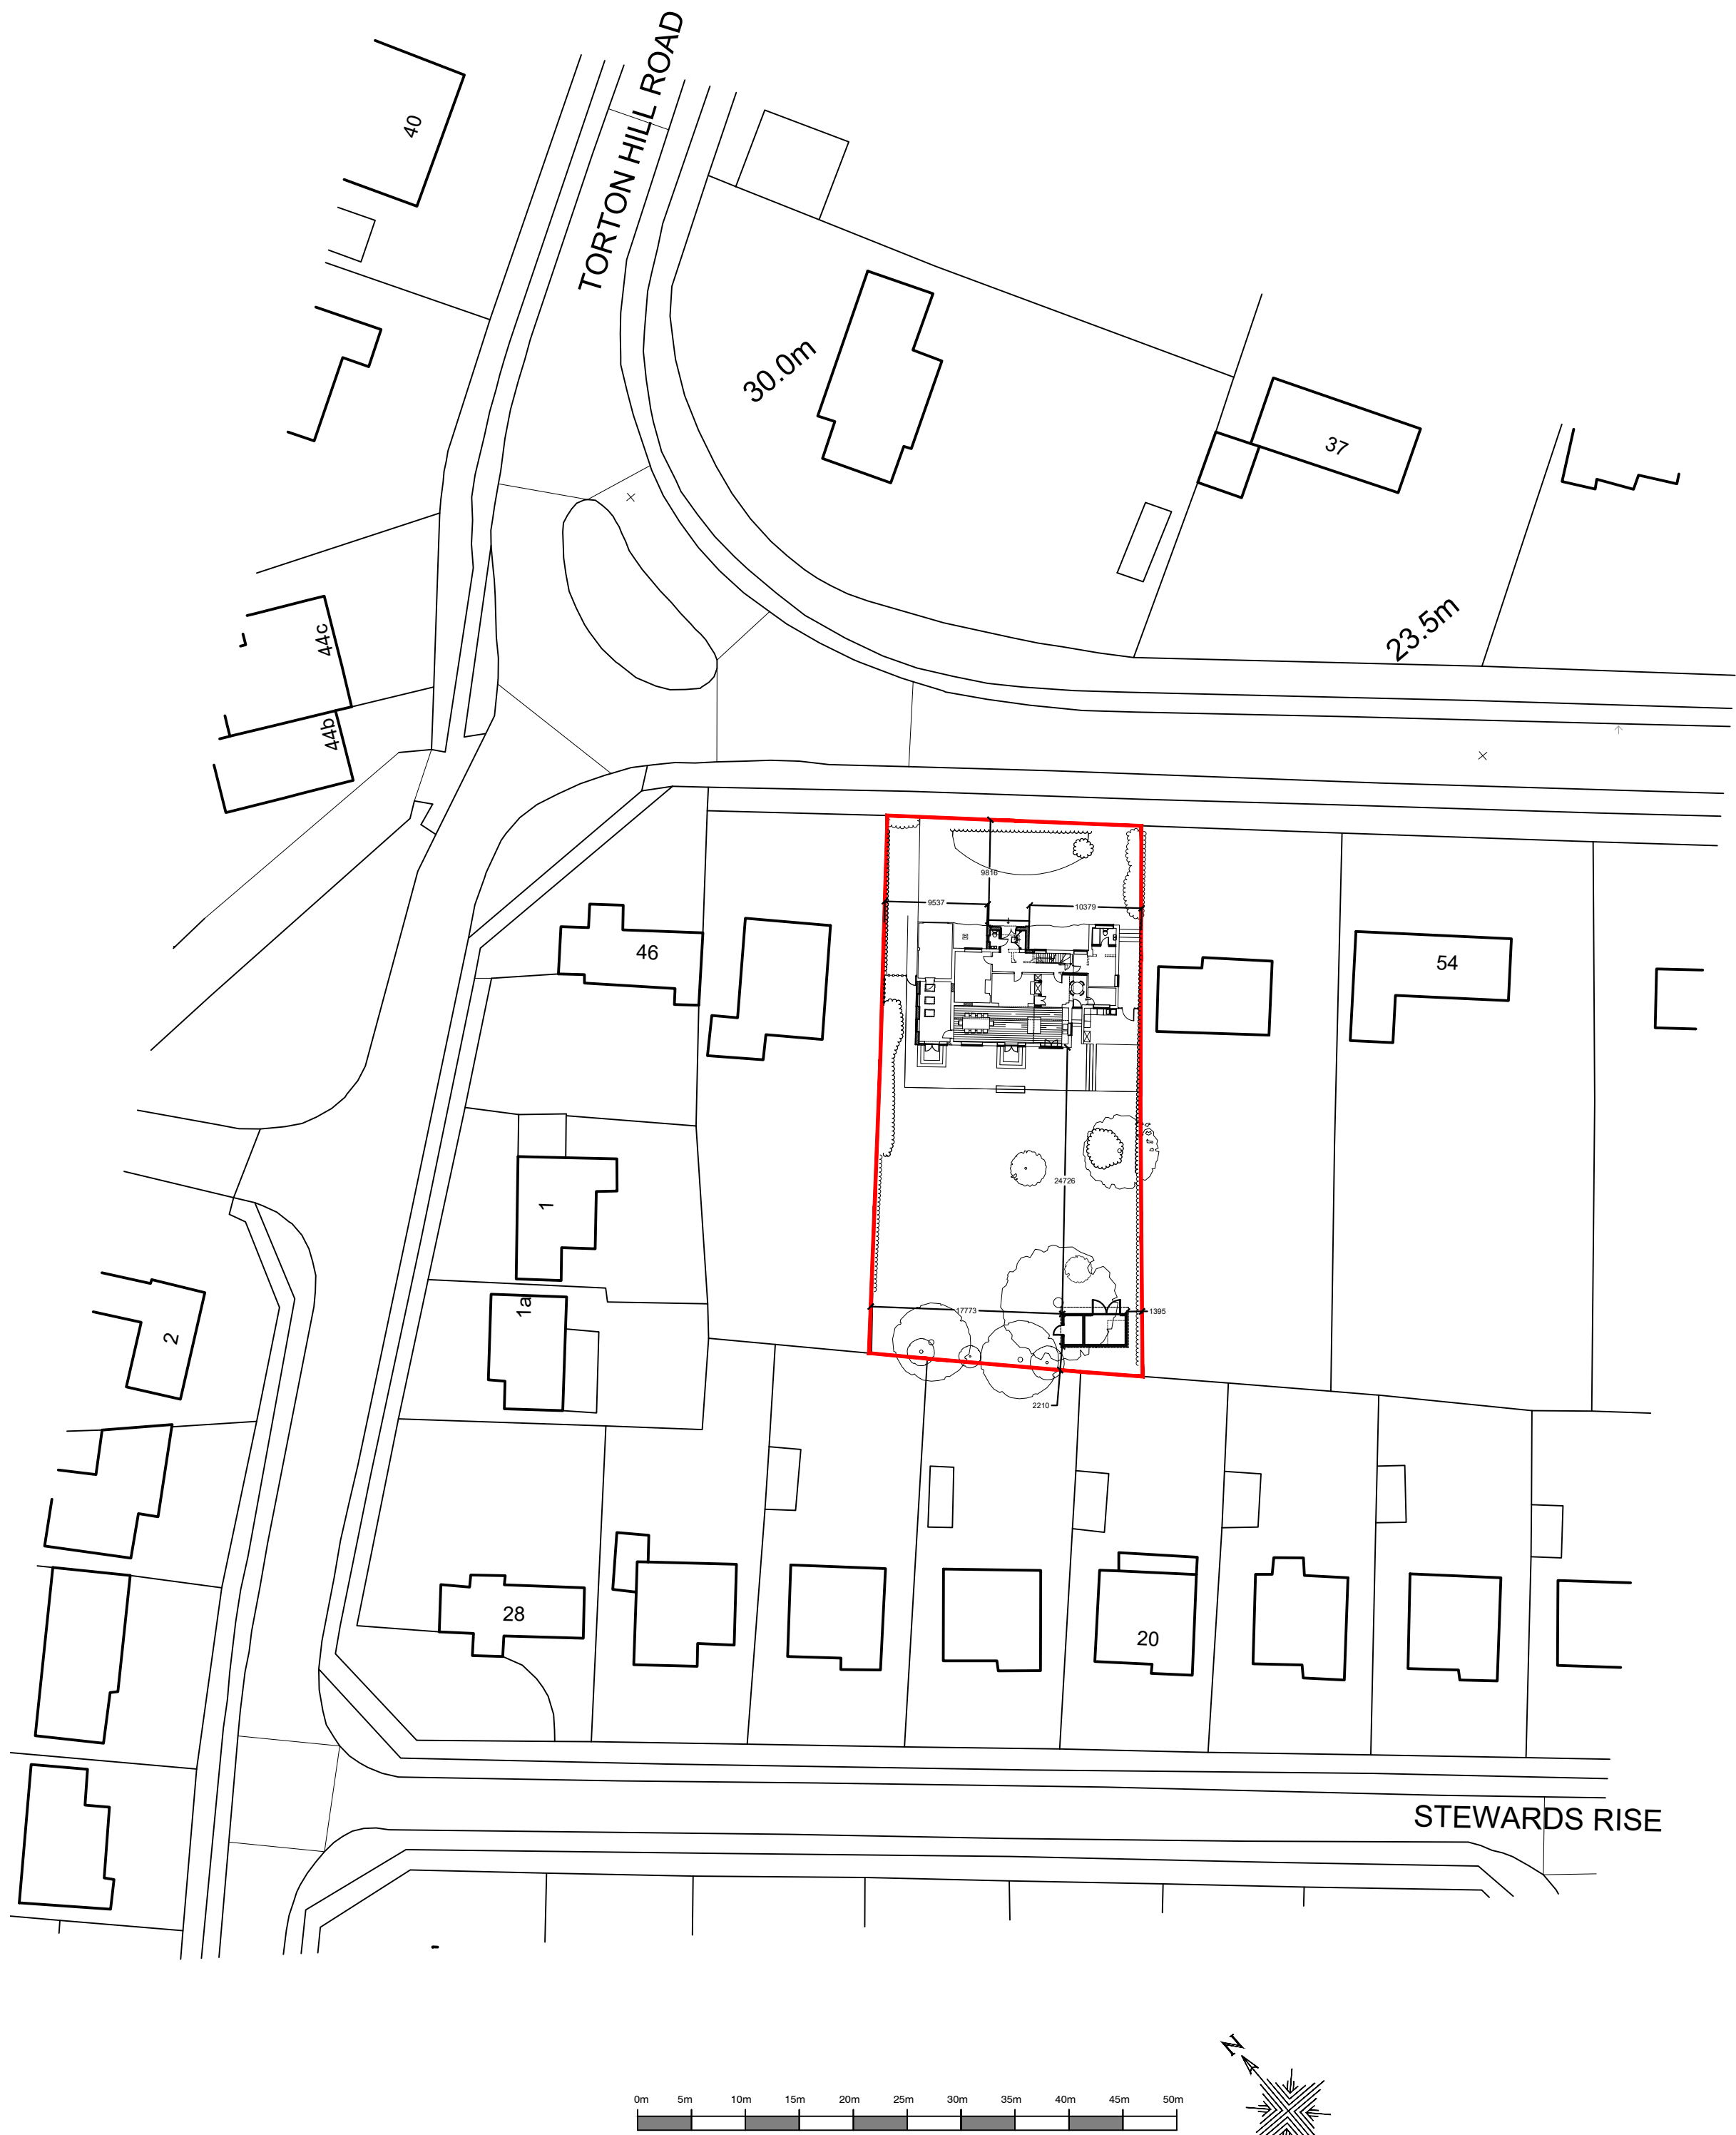


Proposed Site Plan 1:500

NOTES

- DO NOT SCALE OFF THIS DRAWING EXCEPT FOR PLANNING PURPOSES
- CHECK ALL DIMENSIONS ON SITE BEFORE ANY WORK IS COMMENCED
- ALL GOODS MATERIALS AND WORKMANSHIP MUST CONFORM WITH CURRENT BUILDING REGULATIONS, BRITISH STANDARDS AND CODES OF PRACTICE
- COPYRIGHT OF THIS DRAWING IS RETAINED BY THE ARCHITECT AND IT MUST NOT BE REPRODUCED WITHOUT WRITTEN CONSENT

D	12/07/19	RM	Block plan amendment with dims.
C	12/07/19	RM	Block plan amendment with dims.
B	08/07/19	RM	Shed doors & external dimensions
A	08/07/19	RM	Shed and external amendments
REV	DATE	BY	AMENDMENT

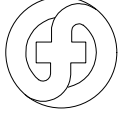 **folkes architects**

The Old Forge
6 Church Street
Storrington
West Sussex
RH20 4LA

t. 01903 868629
info@folkesarchitects.co.uk

CLIENT
Mr & Mrs Folkes

JOB TITLE
**50 Torton Hill Road
Arundel
West Sussex
BN18 9HH**

DRAWING TITLE
**Proposed Site Plans & Shed Elevations
PLANNING ISSUE**

DATE	SCALE	DRAWN BY	RM
03.06.2019	Shown on A1	CHECKED BY	MF

JOB NO.	DRAWING NO.	REVISION
-	2.01	D