
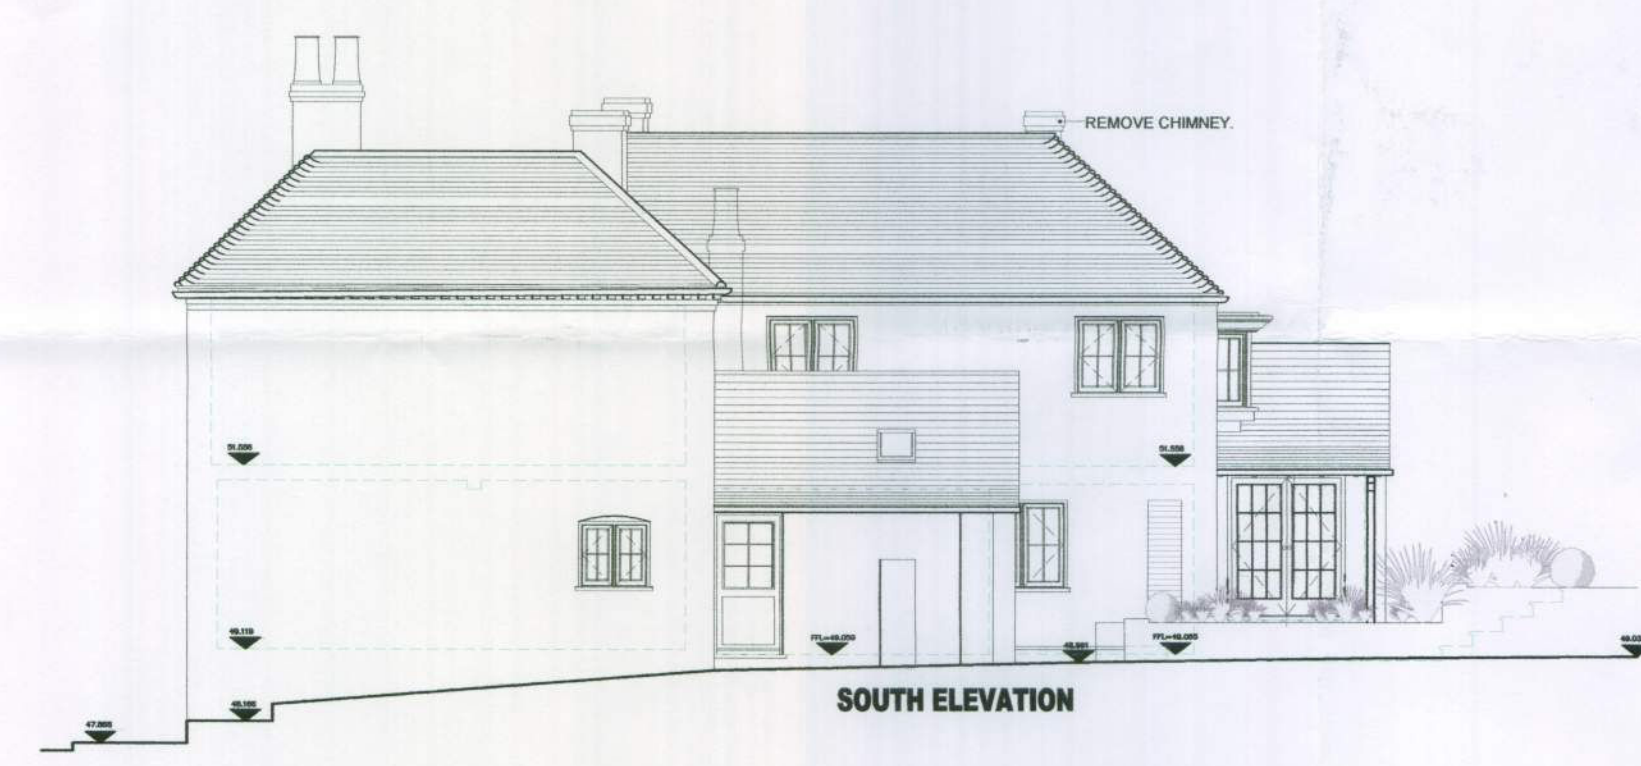
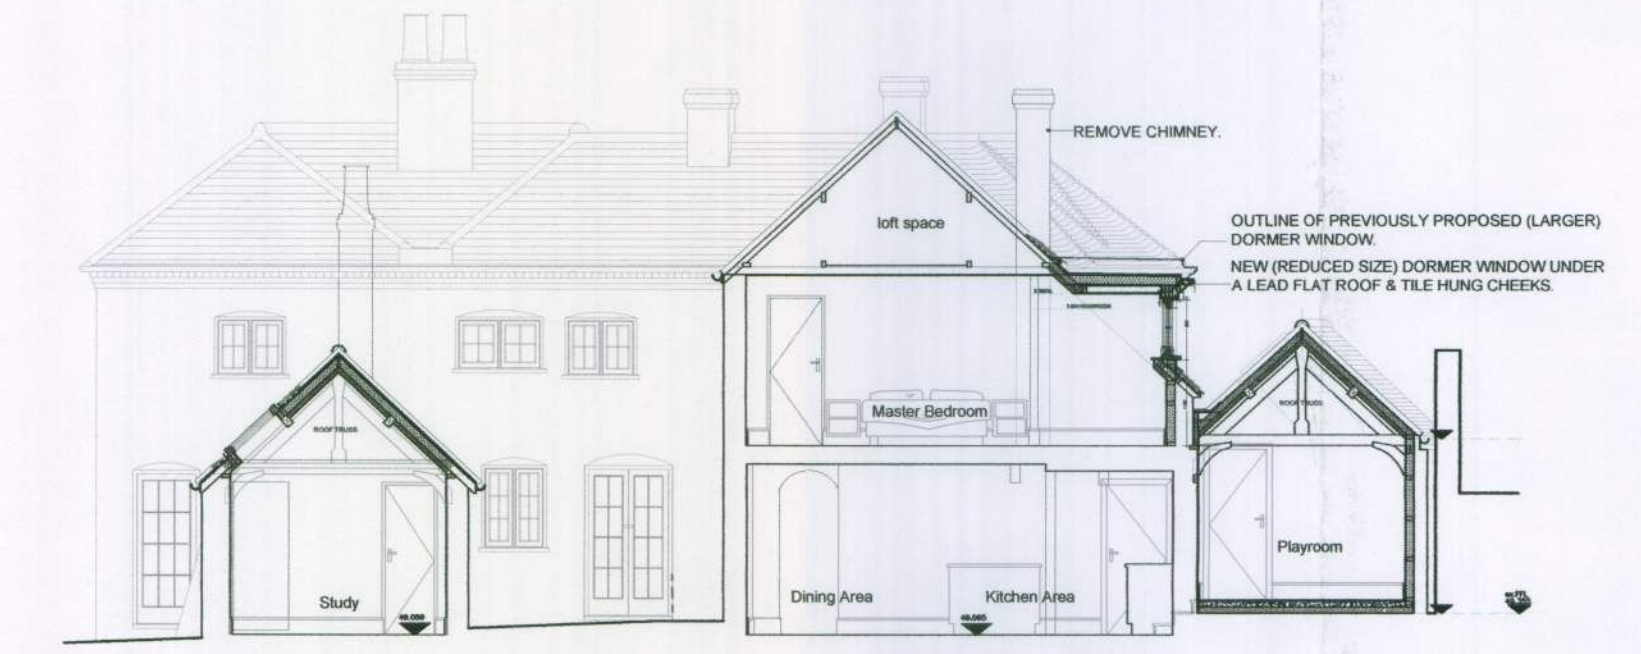


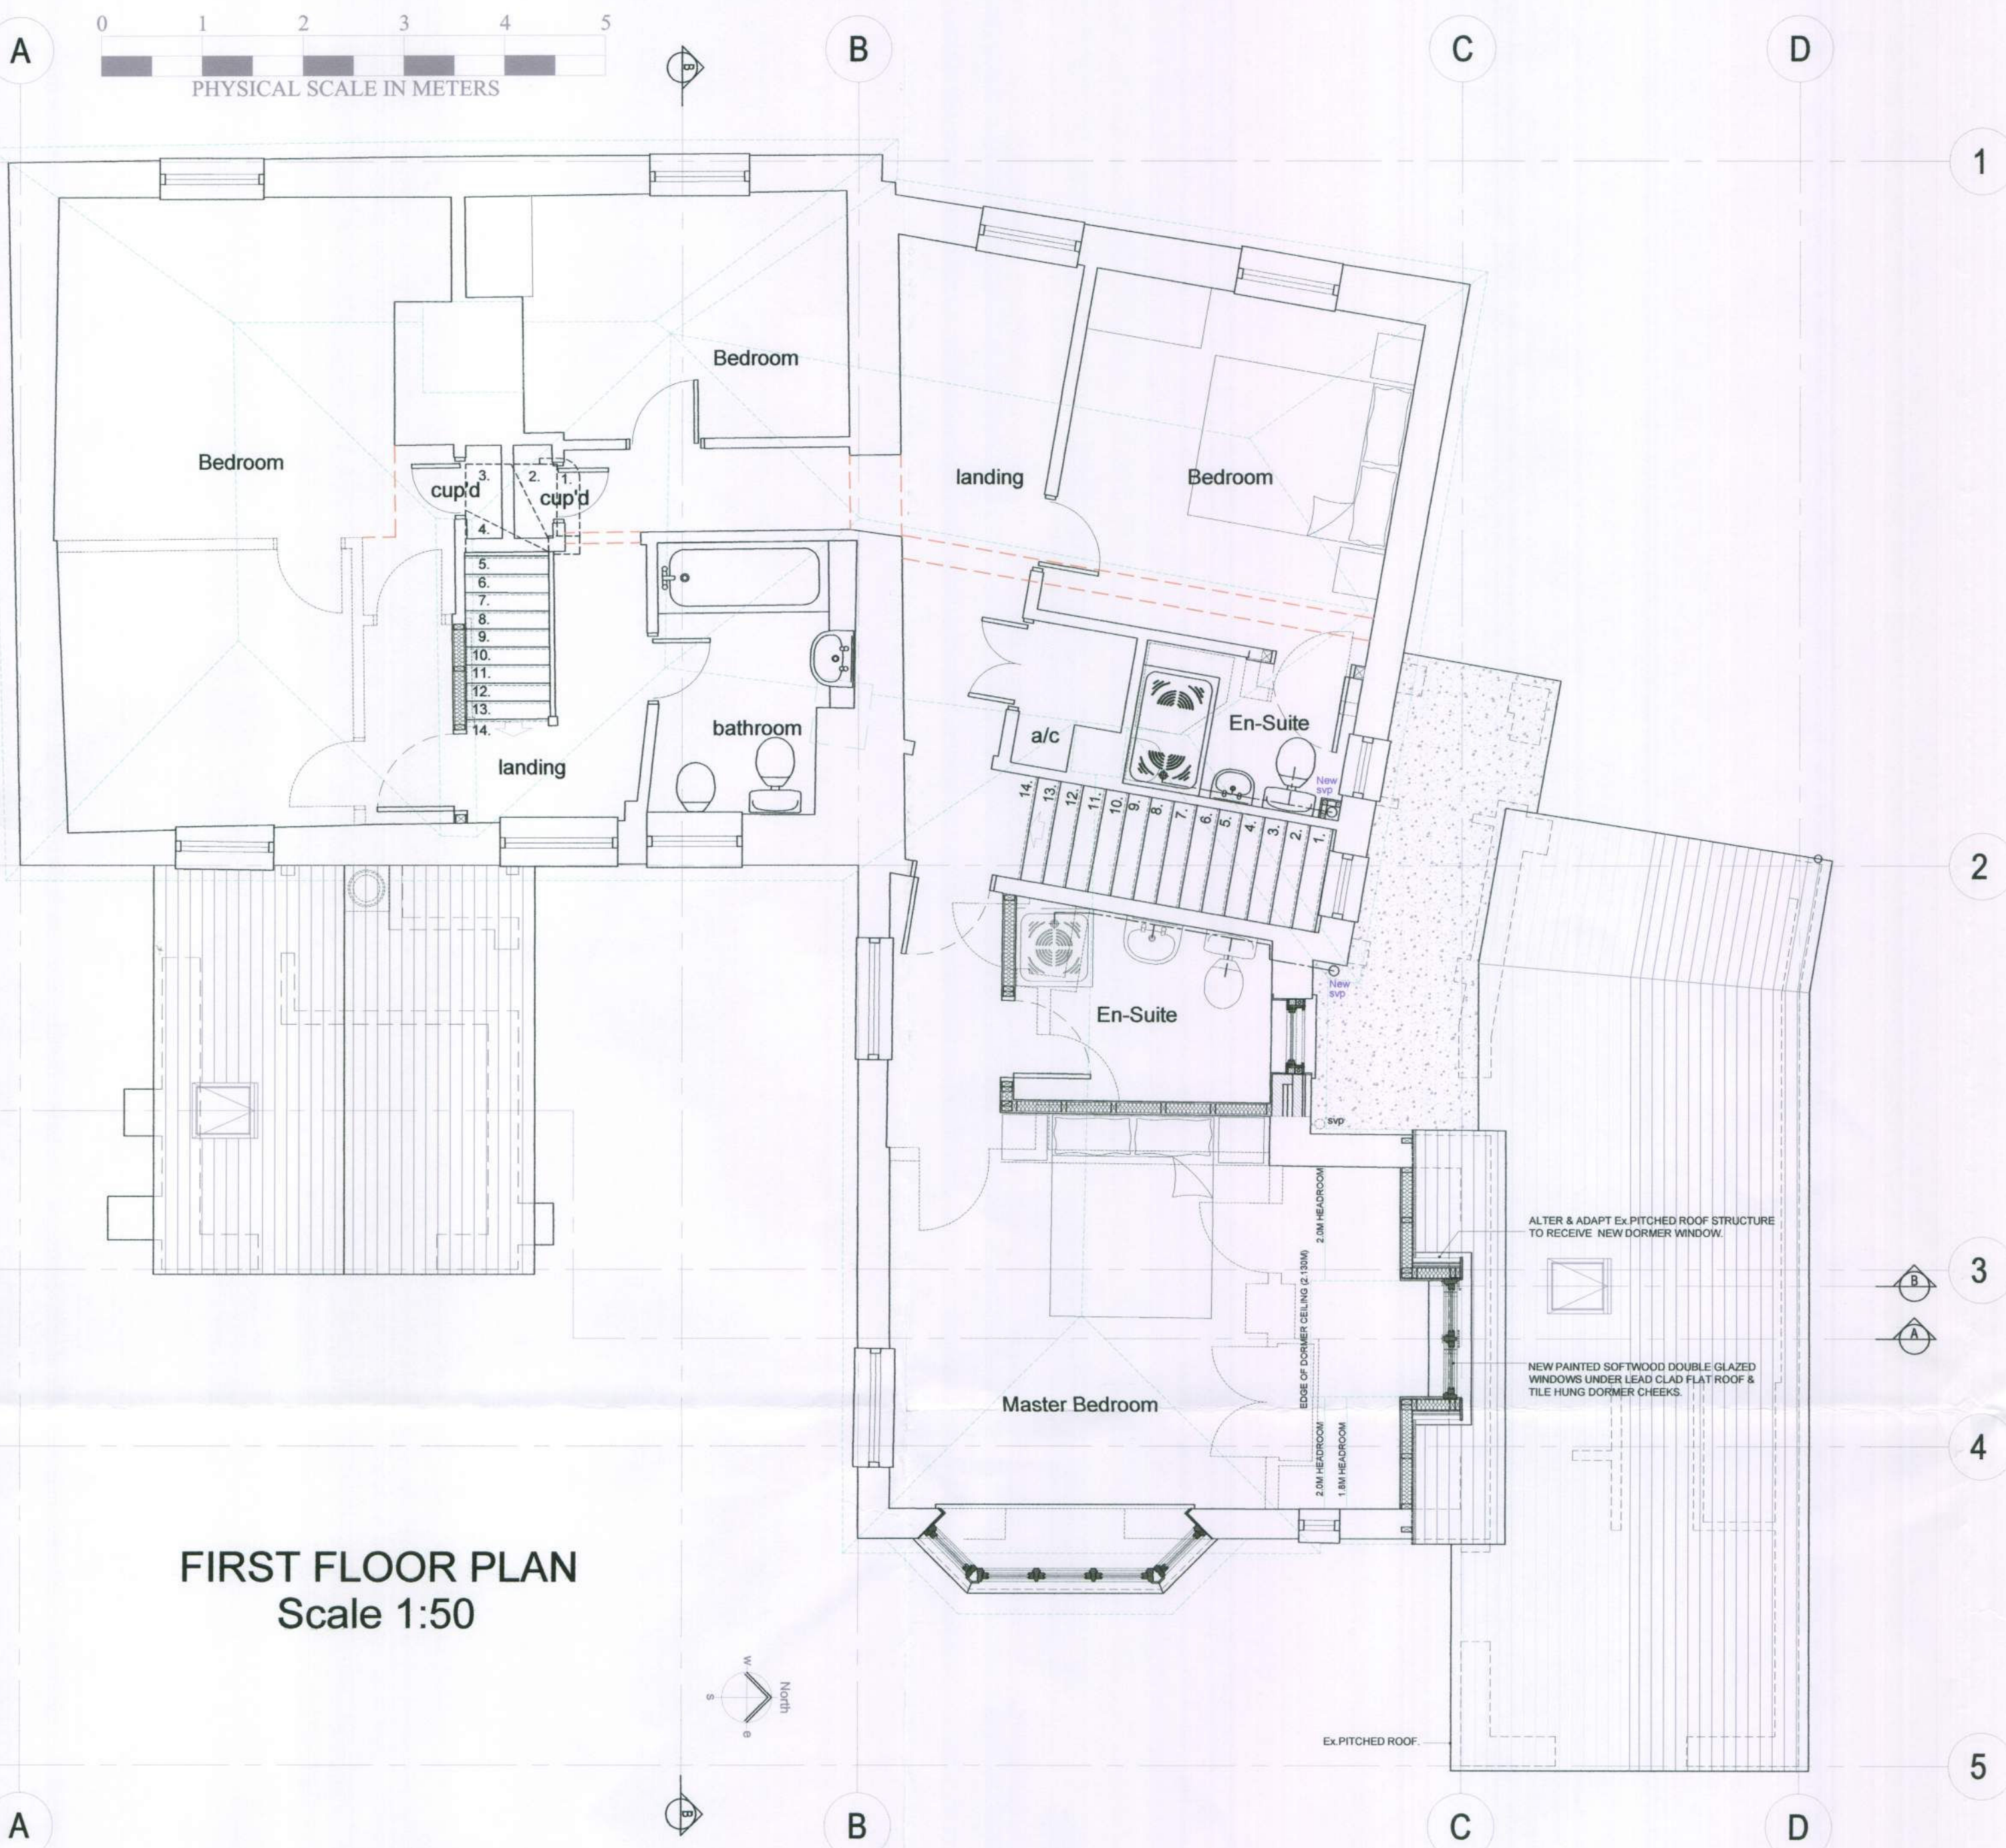

**PLANNING APPLICATION
ISSUE**

Revisions:
14.06.10 Reduced Dormer Size. Issued to M.Rowan for comments.
29.06.10 Rev A-Prelim Inquiry following conversation with ADC planner Peter Cleveland.
(i) Reduced size of proposed north facing dormer window.
(ii) Removal of redundant substandard modern chimney stack.
05.07.10 LBC Application following conversations with ADC planner Peter Cleveland & Michael Rowan.
(i) Reduced size of proposed north facing dormer window.
(ii) Removal of redundant substandard modern chimney stack.

**EXTENSION AND REORDERING
AT
CHANTRY COTTAGE
KING STREET. ARUNDEL**

FIRST FLOOR PLAN & SECTIONS A-A&B-B
Job No. 637 Scale 1:50@A1, 1:100@A2 Date 14.06.10 Dwg. No. 401(B)

**NEIL HOLLAND
ARCHITECTS**
7 Maltravers Street - Arundel
West Sussex - BN18 9AP
Tel 01903 882923 - Fax 01903 884202
Email office@neilhollandarchitects.co.uk
www.neilhollandarchitects.co.uk
Registered in England & Wales Number: 05232174