

This drawing has been prepared based on survey drawings and information prepared by others. All dimensions and levels must be checked and verified on site before commencement of works.

This drawing has been prepared for the purpose of gaining planning permission only and does not purport to be a working or contractual drawing and should not be used for any building or contractual purposes without prior written approval from Neil Holland Architects Ltd. This drawing has been prepared based on survey drawings and information prepared by others. All dimensions and levels on all drawings must be checked and verified on site before commencement of works.





EAST ELEVATION (from Garden)
Scale 1:100



EAST ELEVATION



SOUTH ELEVATION

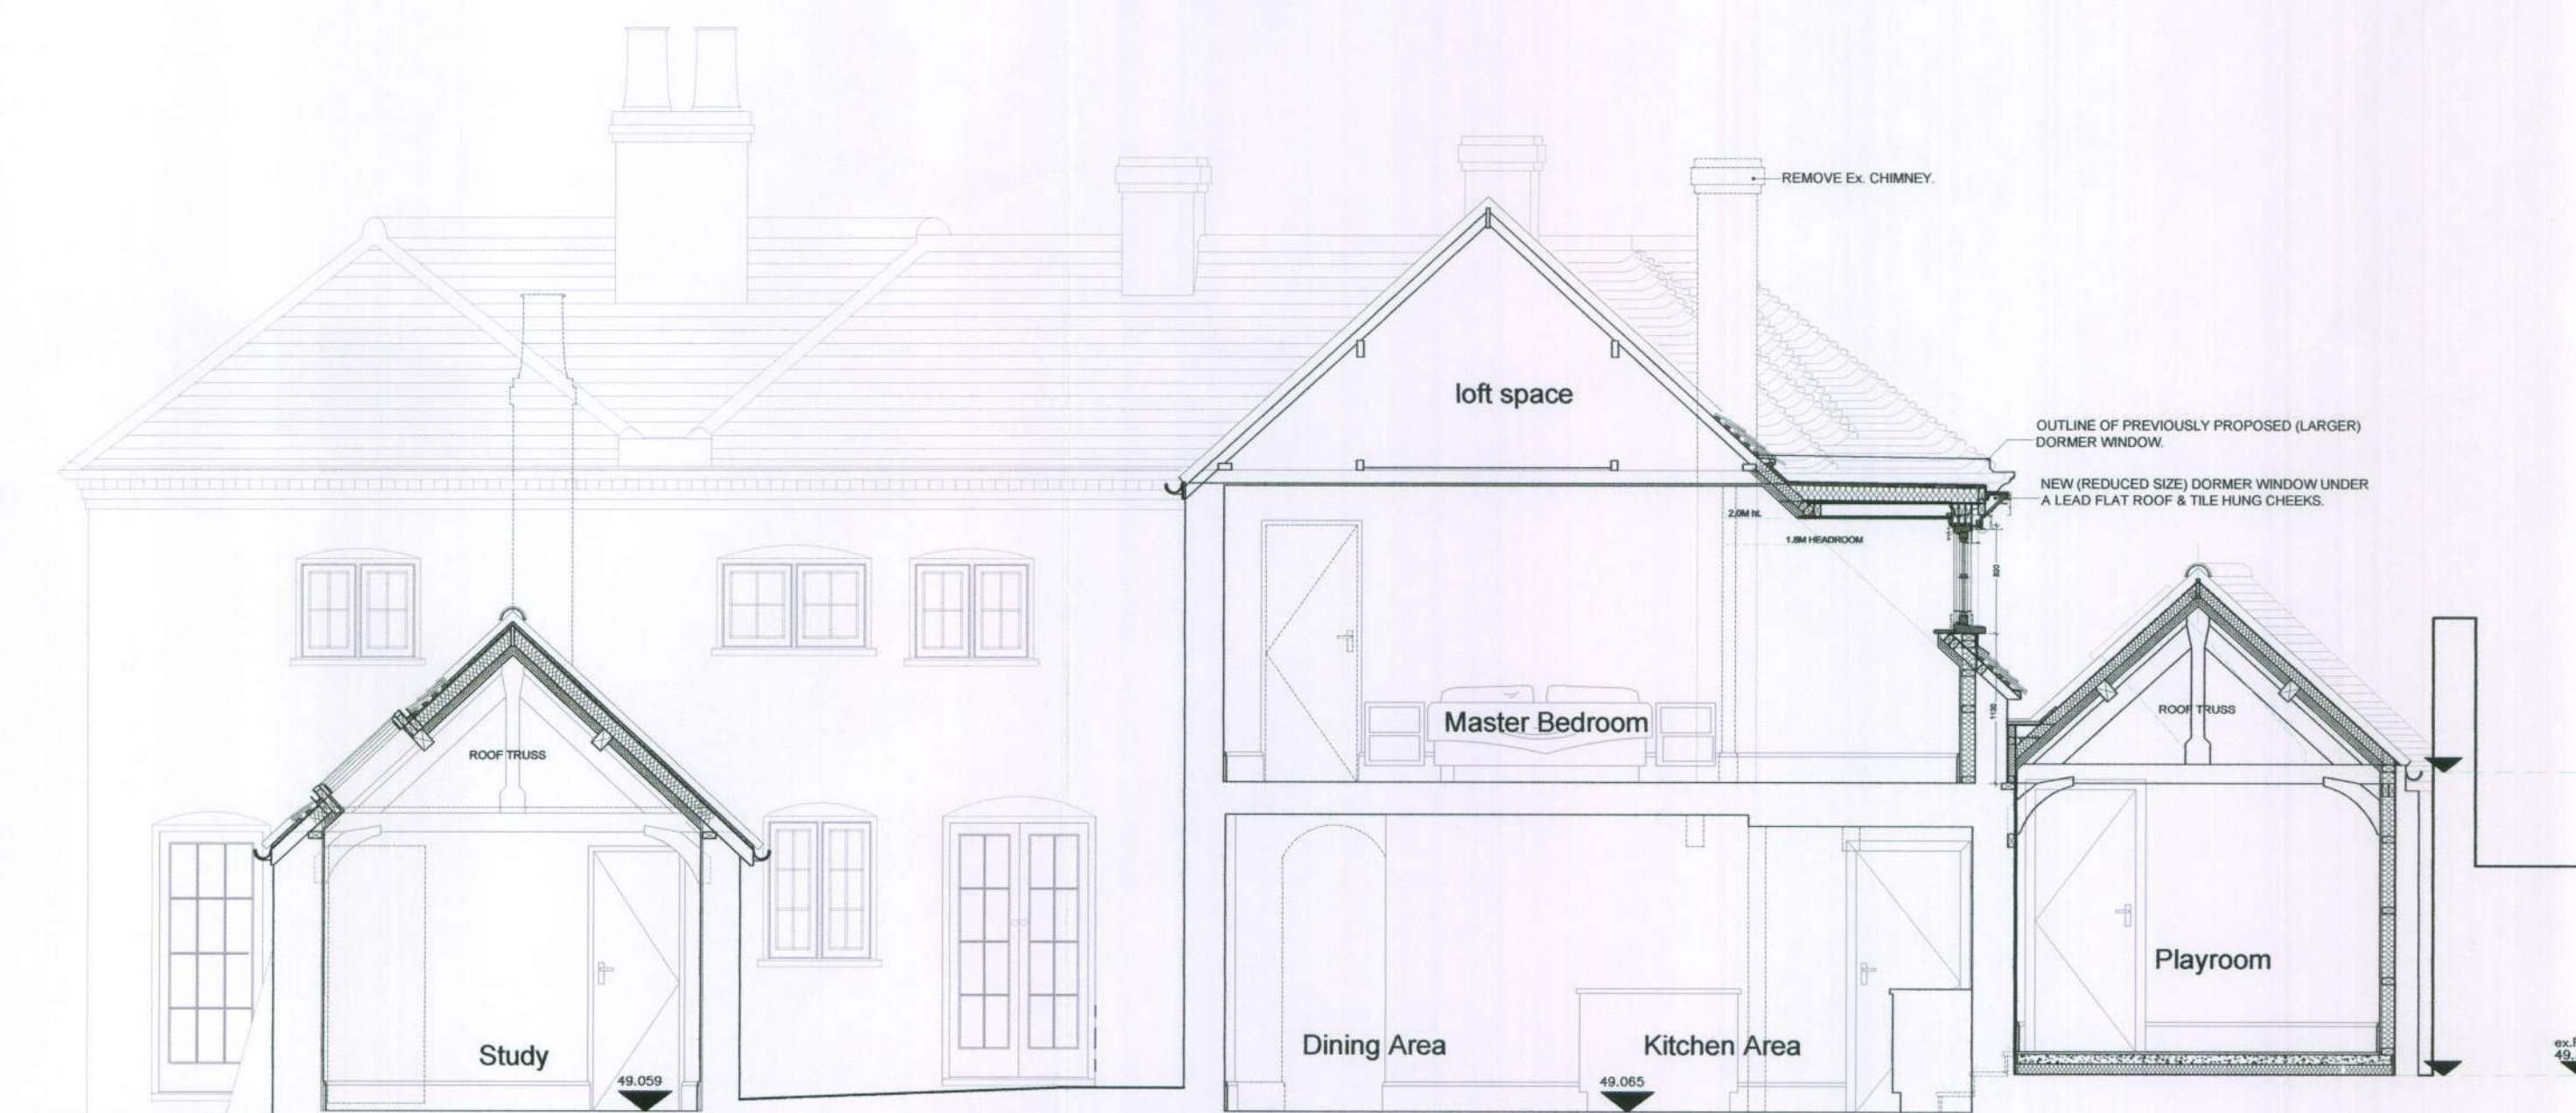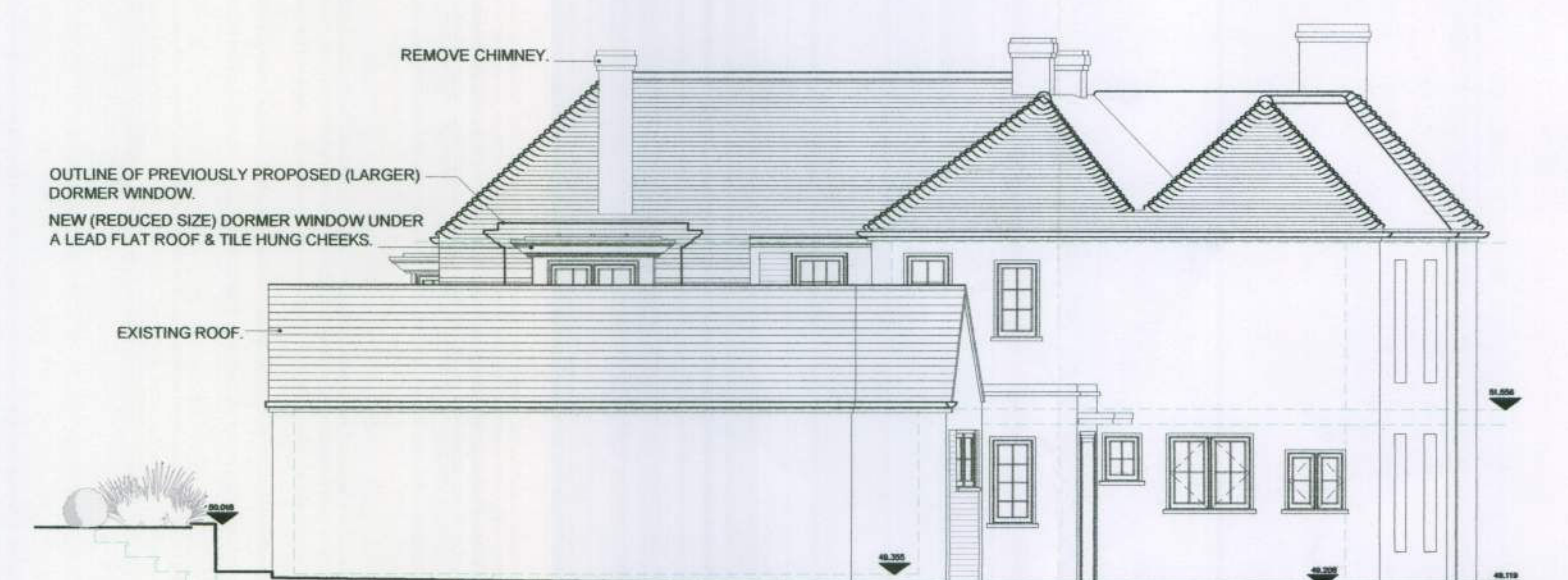

EAST ELEVATION & SECTION A-A
Scale 1:50

**PLANNING APPLICATION
ISSUE**

Revisions:
14.06.10 Reduced Dormer Size. Issued to M.Rowan for comments.
29.06.10 Rev A-Prelim inquiry following conversation with ADC planner Peter Cleveland.
(i) Reduced size of proposed north facing dormer window.
(ii) Removal of redundant substandard modern chimney stack.
05.07.10 LBC Application following conversations with ADC planner Peter Cleveland & Michael Rowan.
(i) Reduced size of proposed north facing dormer window.
(ii) Removal of redundant substandard modern chimney stack.

**EXTENSION AND REORDERING
AT
CHANTRY COTTAGE
KING STREET. ARUNDEL
ELEVATIONS & SECTIONS**

Job No. 637 Scale 1:50@A1, 1:100@A2 Date 14.06.10 Dwg. No. 203(B)

**NEIL HOLLAND
ARCHITECTS**

7 Maltravers Street - Arundel
West Sussex - BN18 9AP
Tel 01903 882923 - Fax 01903 884202
Email office@neilhollandarchitects.co.uk
www.neilhollandarchitects.co.uk
Registered in England & Wales Number: 02323174