


This drawing has been prepared for the purpose of gaining planning permission only and does not purport to be a working or contractual drawing and should not be used for any building or contractual purposes without prior written approval from Neil Holland Architects Ltd. This drawing has been prepared based on survey drawings and information prepared by others. All dimensions and levels on all drawings must be checked and verified on site before commencement of works.

This drawing has been prepared based on survey drawings and information prepared by others. All dimensions and levels must be checked and verified on site before commencement of works.


Revisions:

- 14.06.10 Reduced Dormer Size. Issued to M.Rowan for comments.
 29.06.10 Rev.A-Prelim inquiry following conversation with ADC planner Peter Cleveland.
 (i) Reduced size of proposed north facing dormer window.
 (ii) Removal of redundant substandard modern chimney stack.
 05.07.10 LBC Application following conversations with ADC planner Peter Cleveland & Michael Rowan.
 (i) Reduced size of proposed north facing dormer window.
 (ii) Removal of redundant substandard modern chimney stack.

King Street

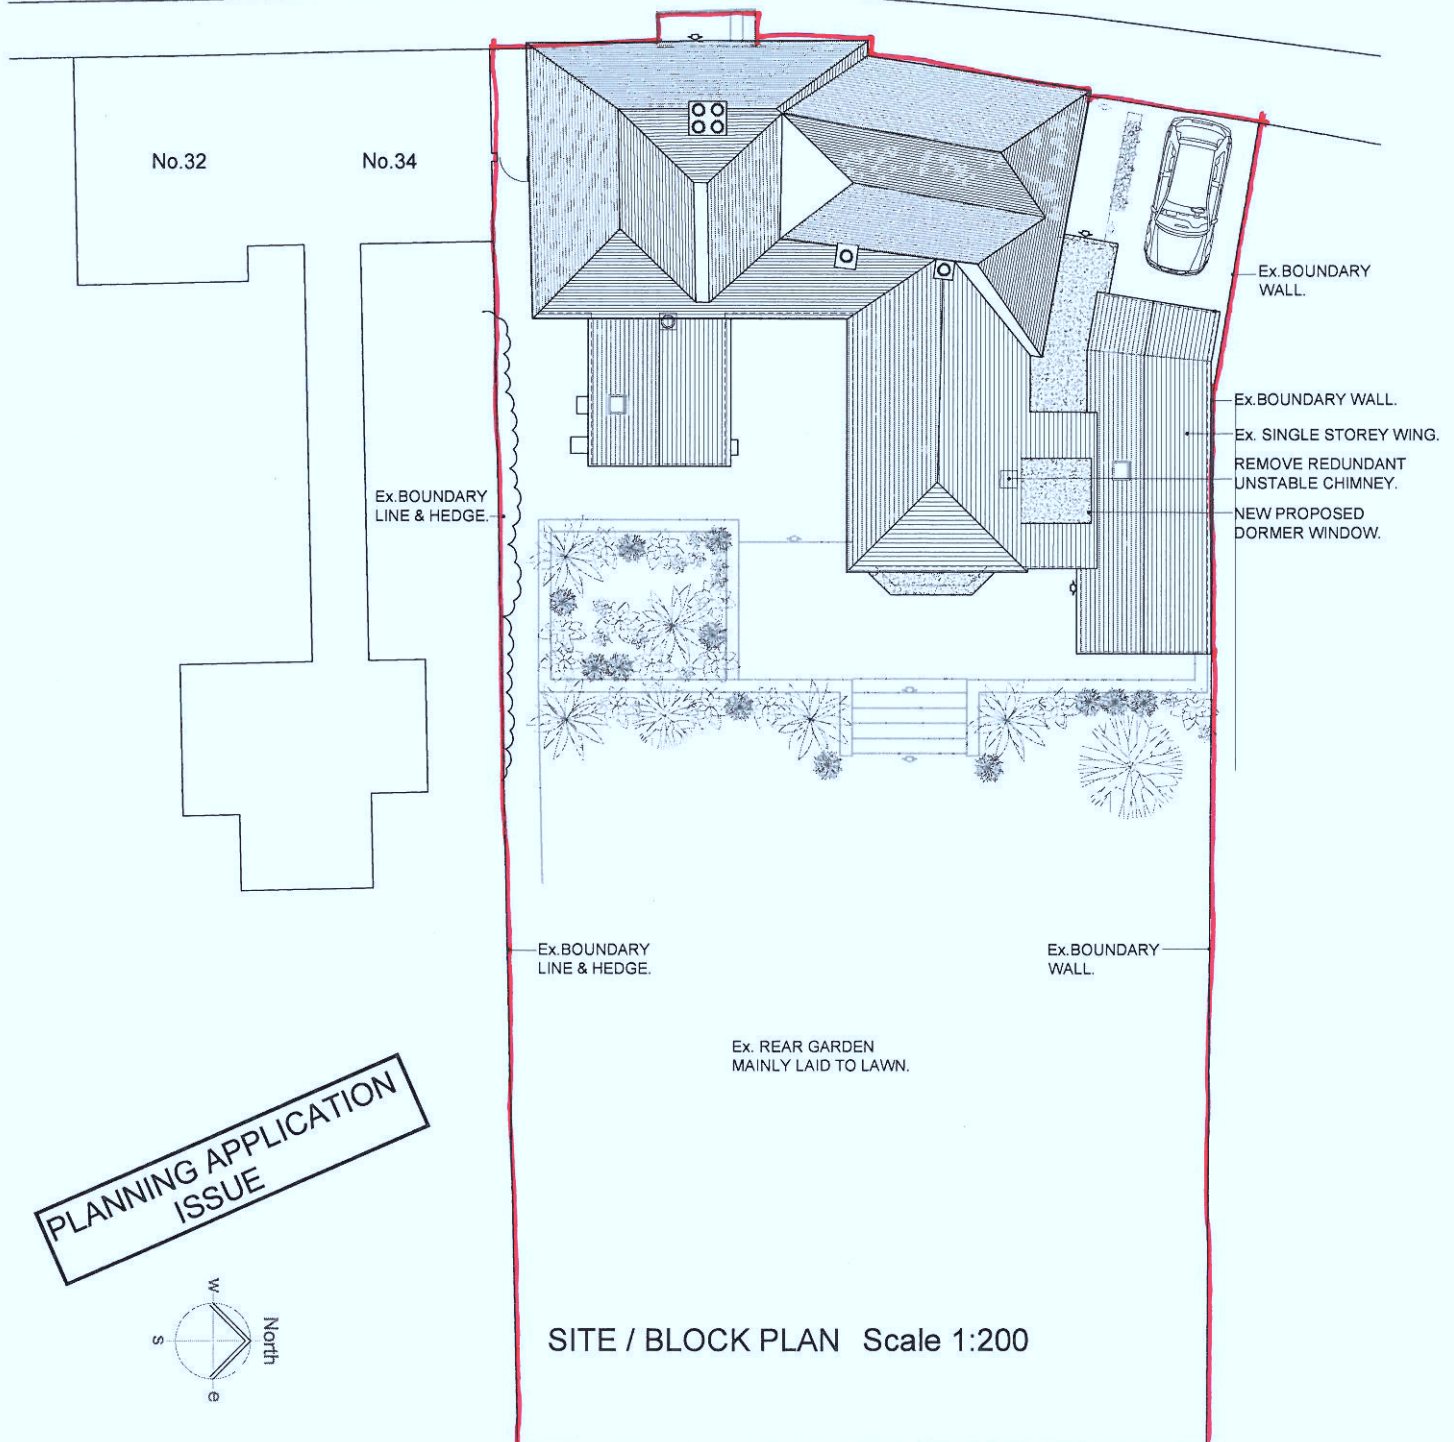

PLANNING APPLICATION
 ISSUE

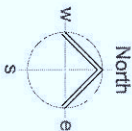

SITE / BLOCK PLAN Scale 1:200

Proposed Removal or Existing Chimney & New Dormer Window.
 AT
 CHANTRY COTTAGE, KING STREET, ARUNDEL.
 SITE PLAN

Job No. 637 Scale 1:200 Date 05.07.10 Dwg. No. 301

NEIL HOLLAND
 ARCHITECTS

7 Maltravers Street · Arundel
 West Sussex · BN18 9AP
 Tel 01903 882923 · Fax 01903 884202
 Email office@neilhollandarchitects.co.uk
 www.neilhollandarchitects.co.uk
 Registered in England & Wales Number: 03232174