



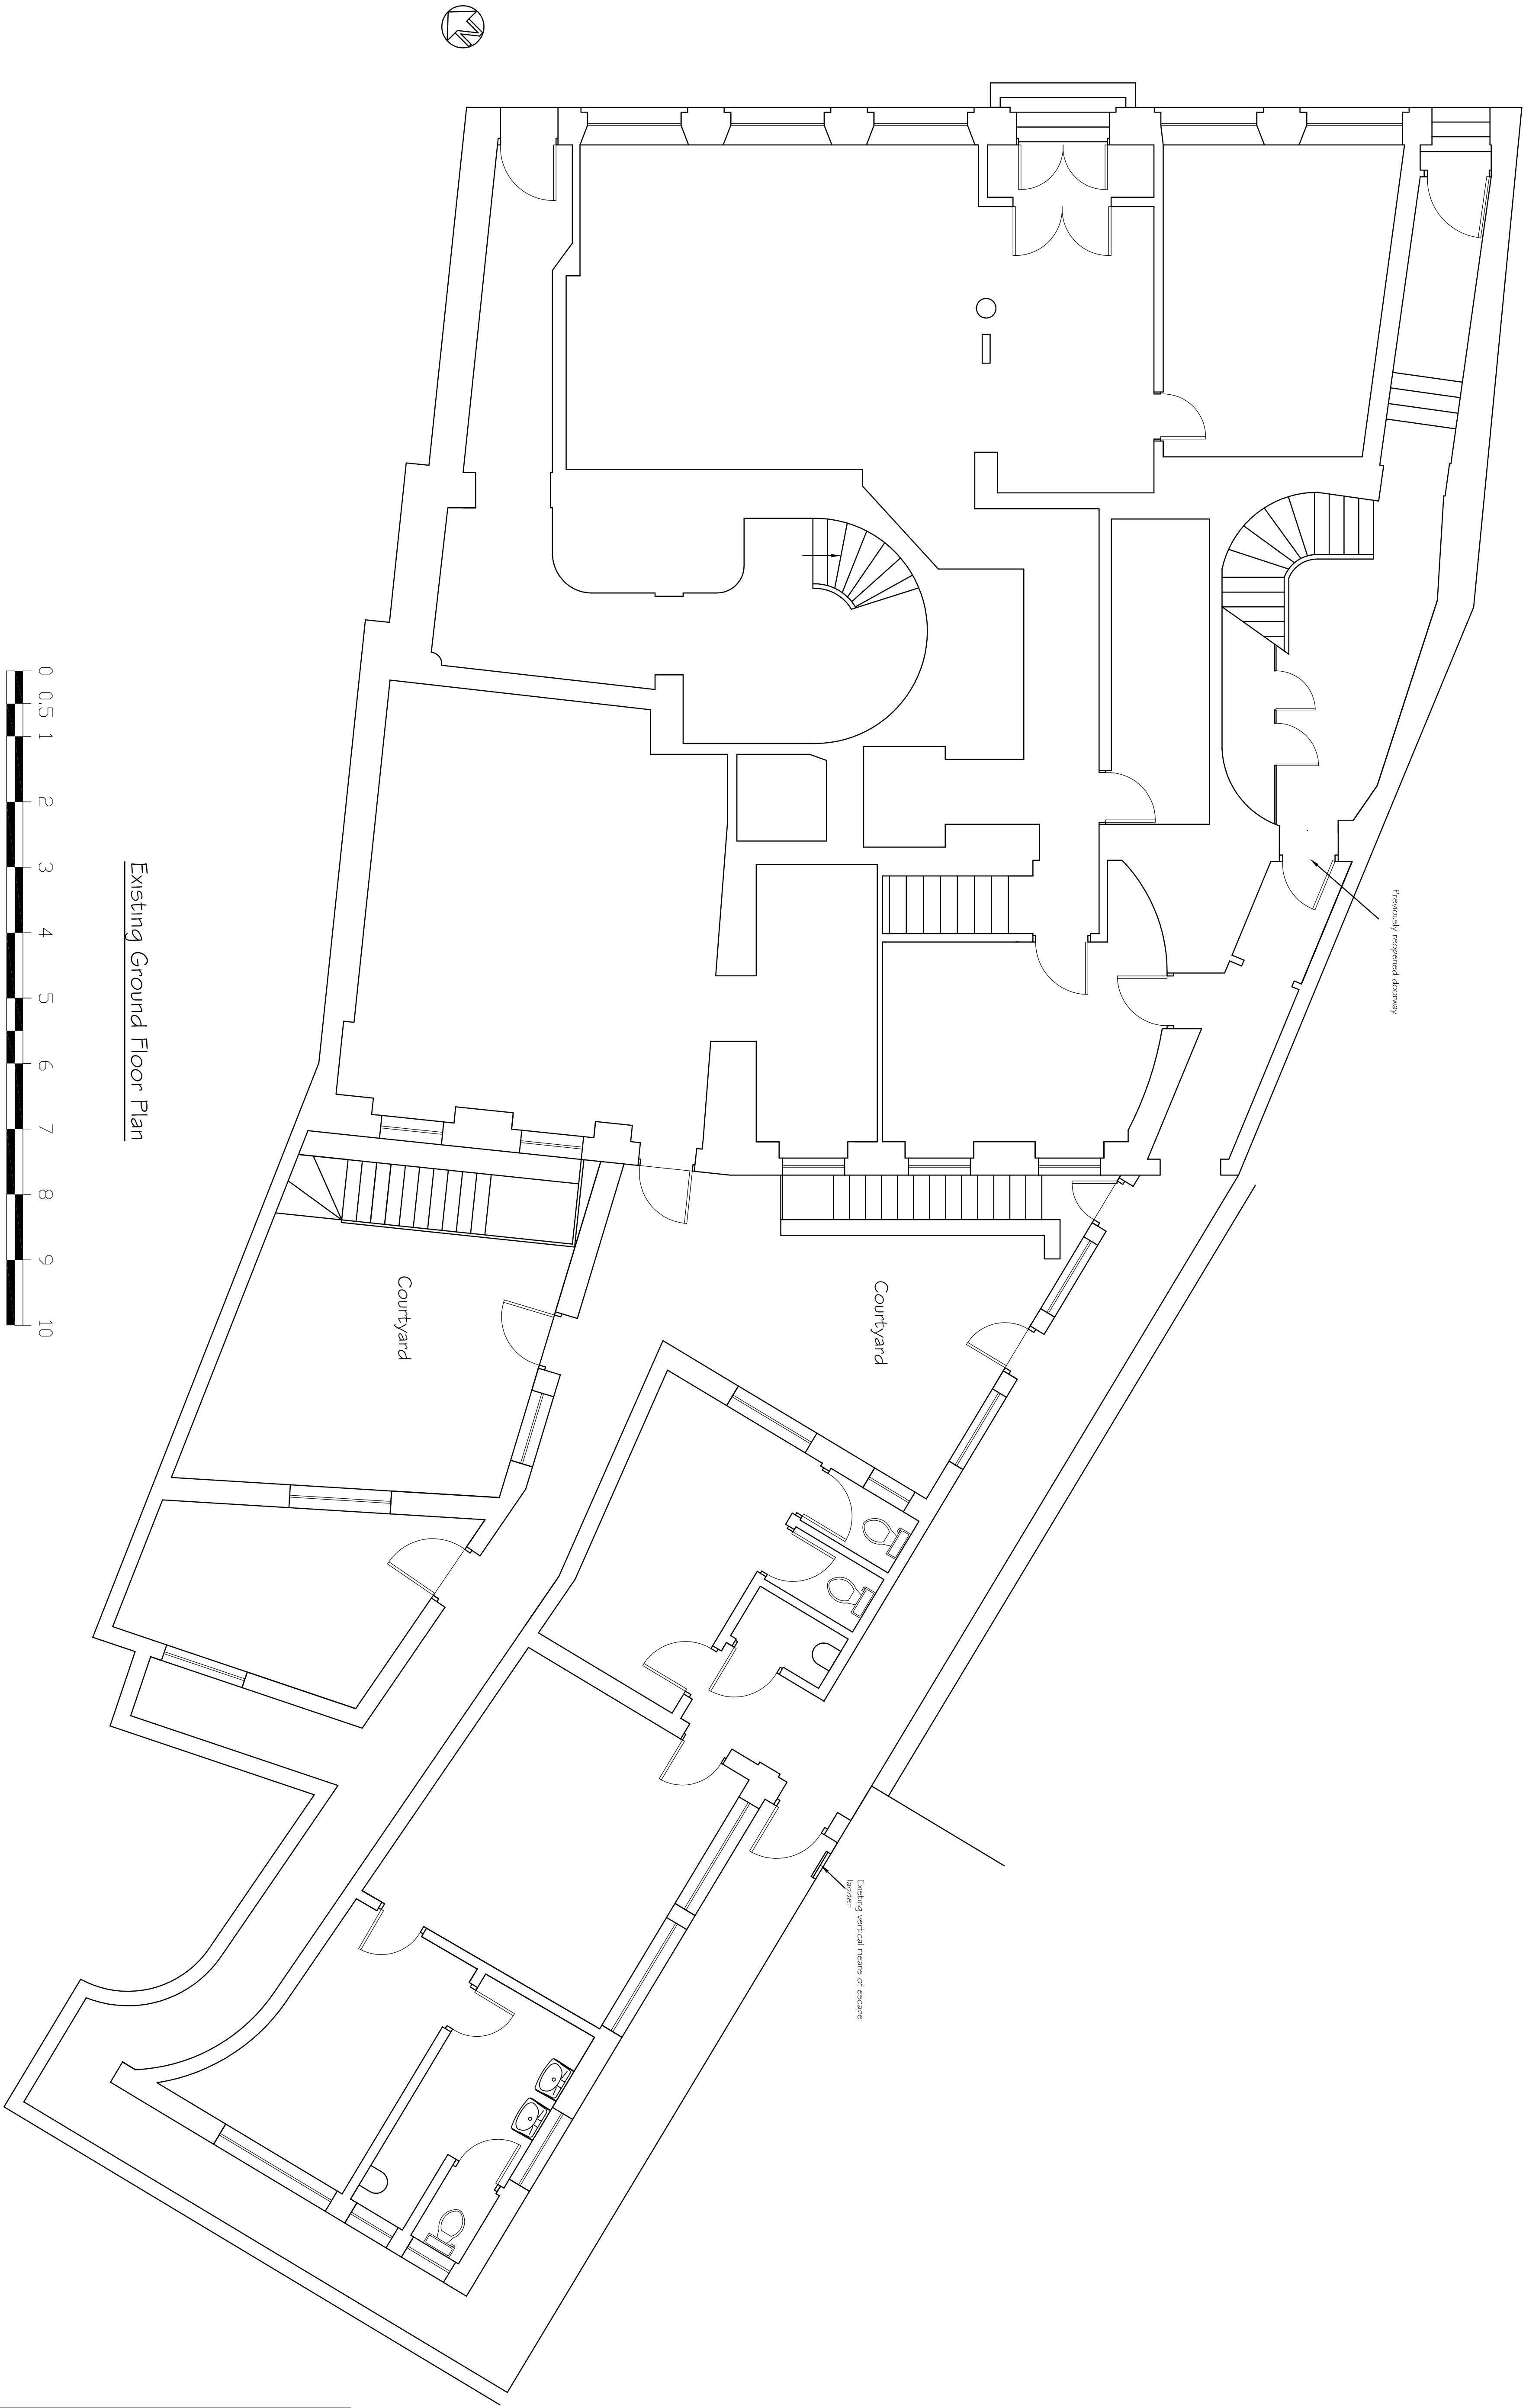

Existing Ground Floor Plan

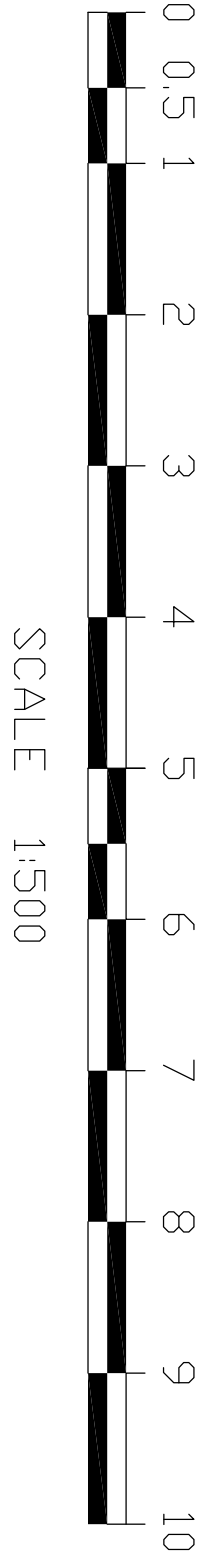

Tony Rogers Building Consultant	
Address: 40 Dawn Crescent, Upper Beeding, West Sussex, BN44 3WH	
Telephone: 01903 615225	
Rev.	Date
Revision Description:	
Client:	Mr P Meredith
Address:	55 High Street Arundel West Sussex BN18 9AJ
Project:	Proposed alterations to form one bedroom flat
Scale:	1:50
Date:	June 2020
Drawing No:	20/1413/01
Drawn By:	AMR
Revision:	