


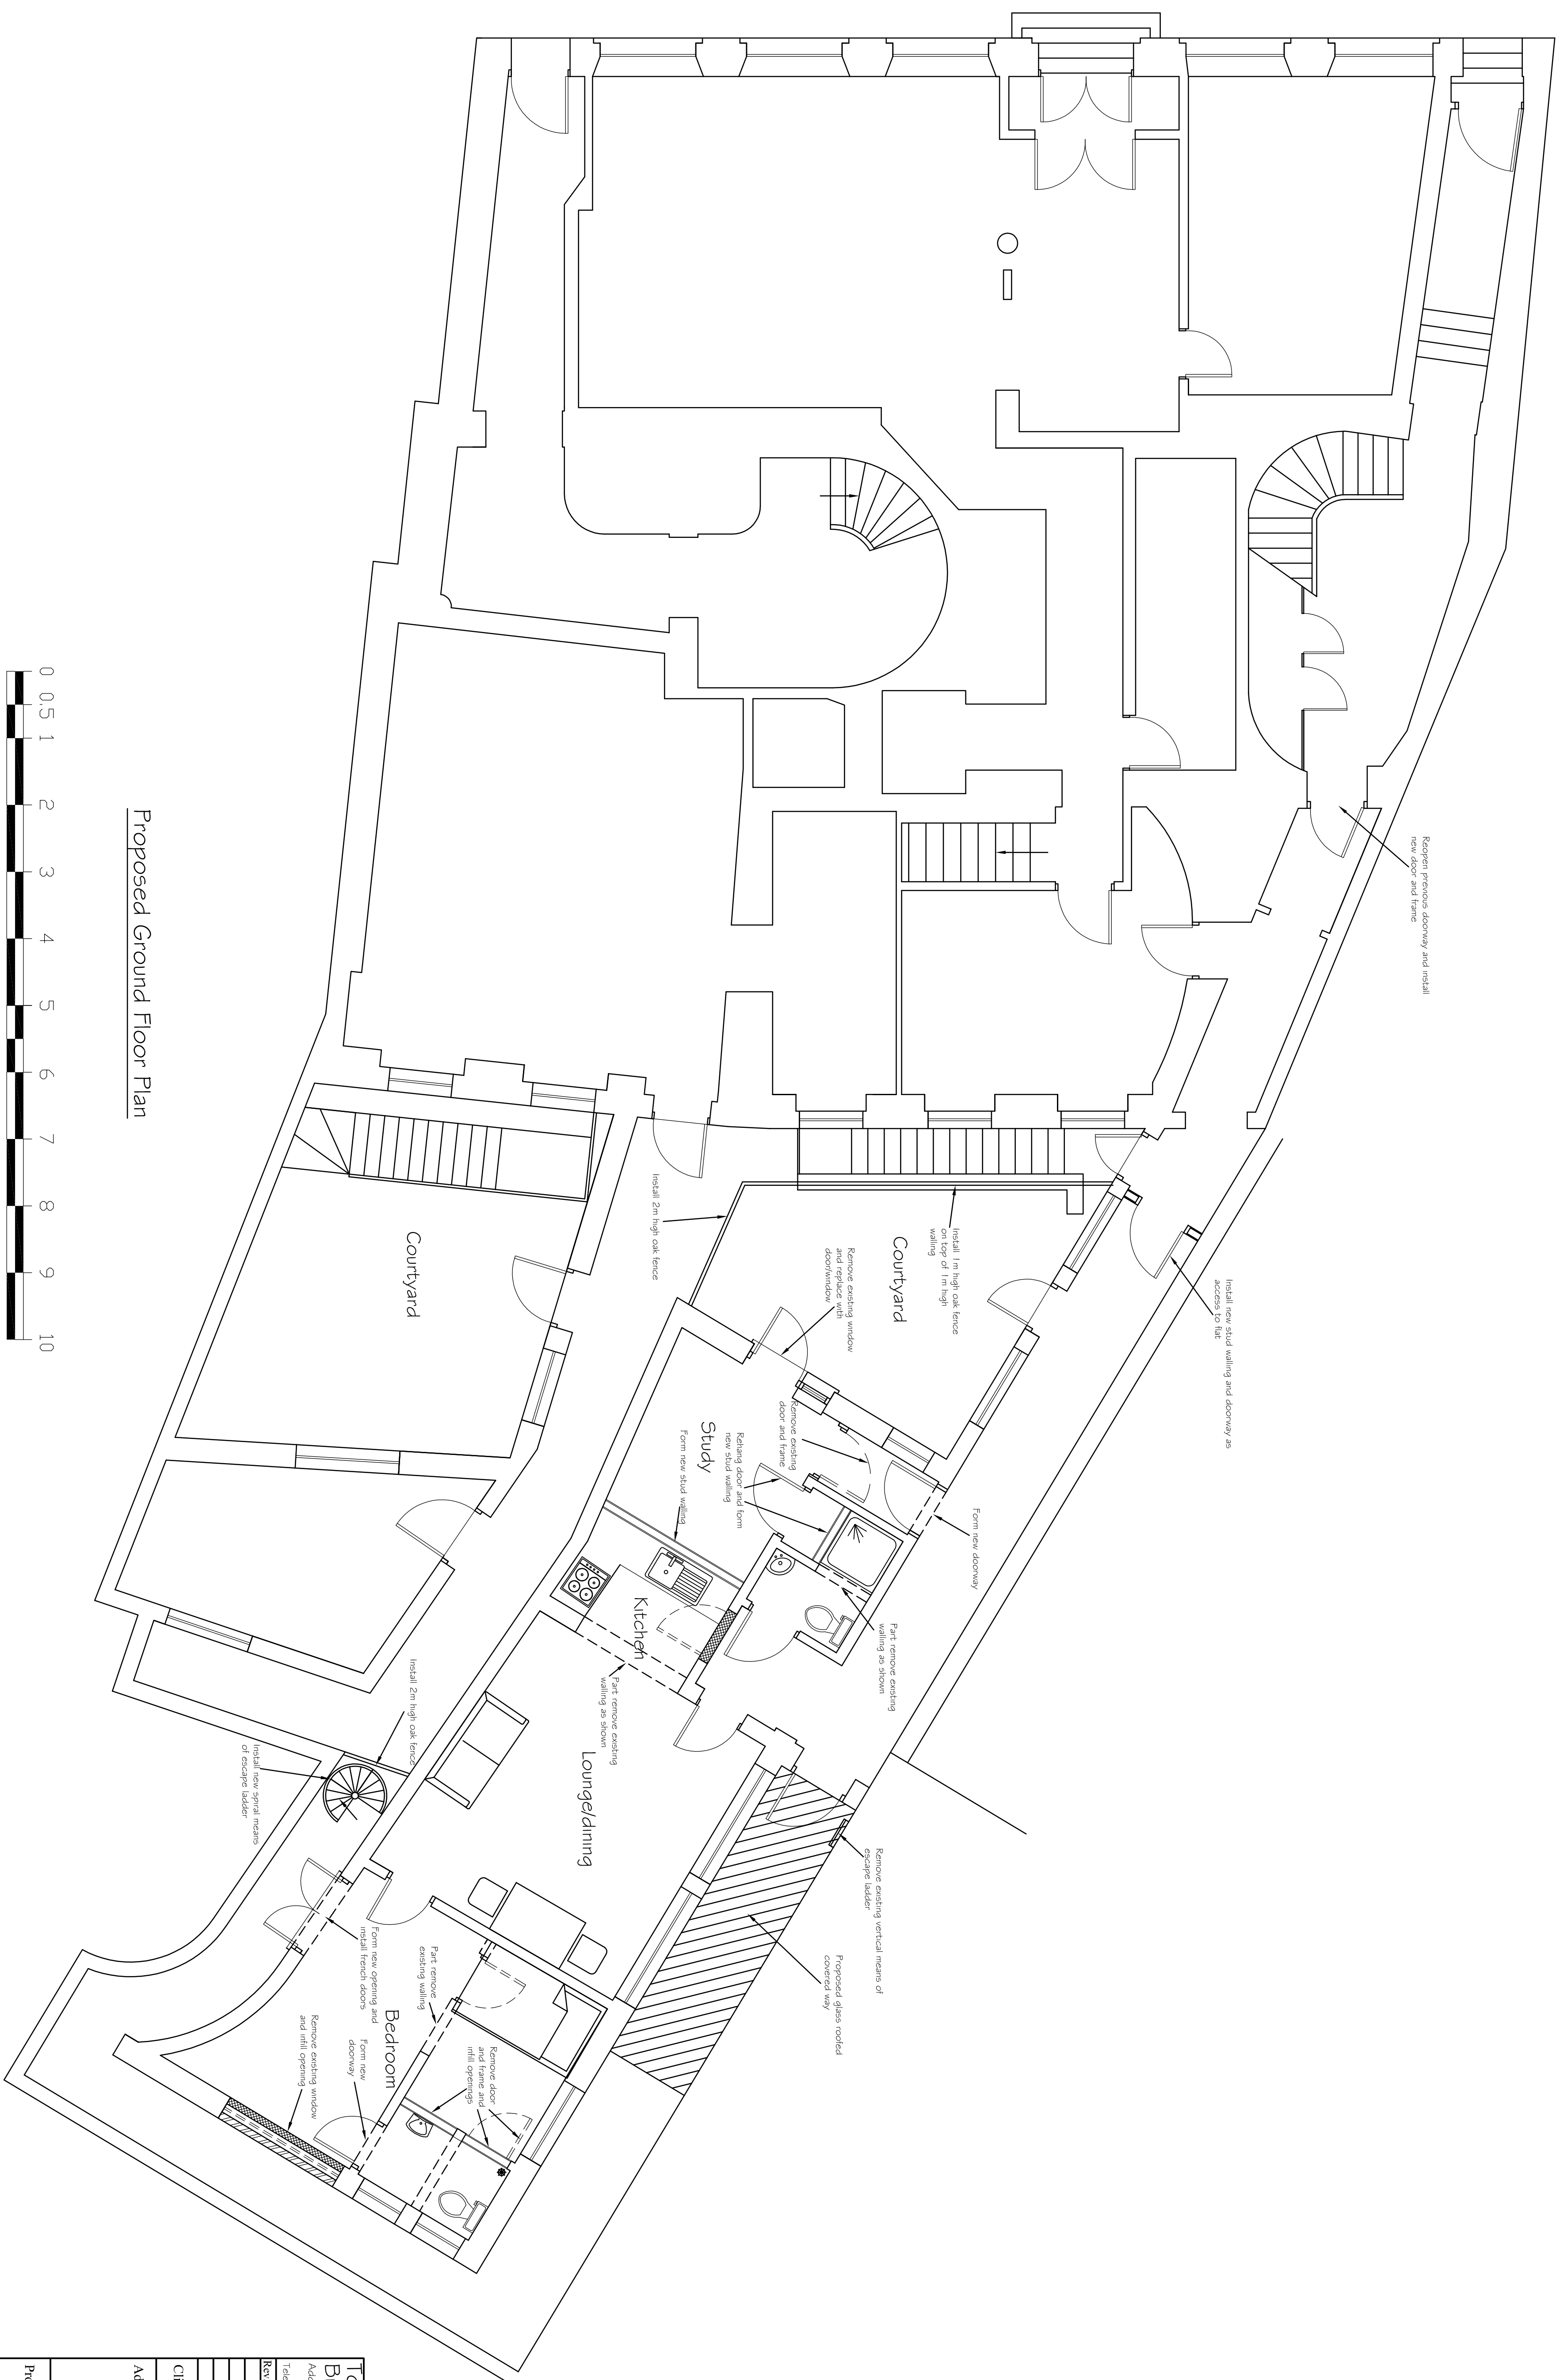

## Proposed Ground Floor Plan

|   |           |                      |
|---|-----------|----------------------|
| Tony Rodgers<br>Building Consultant<br>Address: 40 Dawn Crescent, Upper Beeding,<br>West Sussex, BN44 3WH<br>Telephone: 01903 815125 |           |                      |
| Rev.   | Date      | Revision Description |
|   |           |                      |
|   |           |                      |
|   |           |                      |
| Client: Mr P Meredith   |           |                      |
| Address: 55 High Street<br>Amundel<br>West Sussex<br>BN18 9AJ                                                                        |           |                      |
| Project: Proposed alterations<br>to form one bedroom flat                                                                            |           |                      |
| Scale: 1:50   |           |                      |
| Date: June 2020   |           |                      |
| Drawing No: 20/1413/02   |           |                      |
| Drawn By: AMR   | Revision: |                      |