




* CAUTION *
3M. DROP ↓

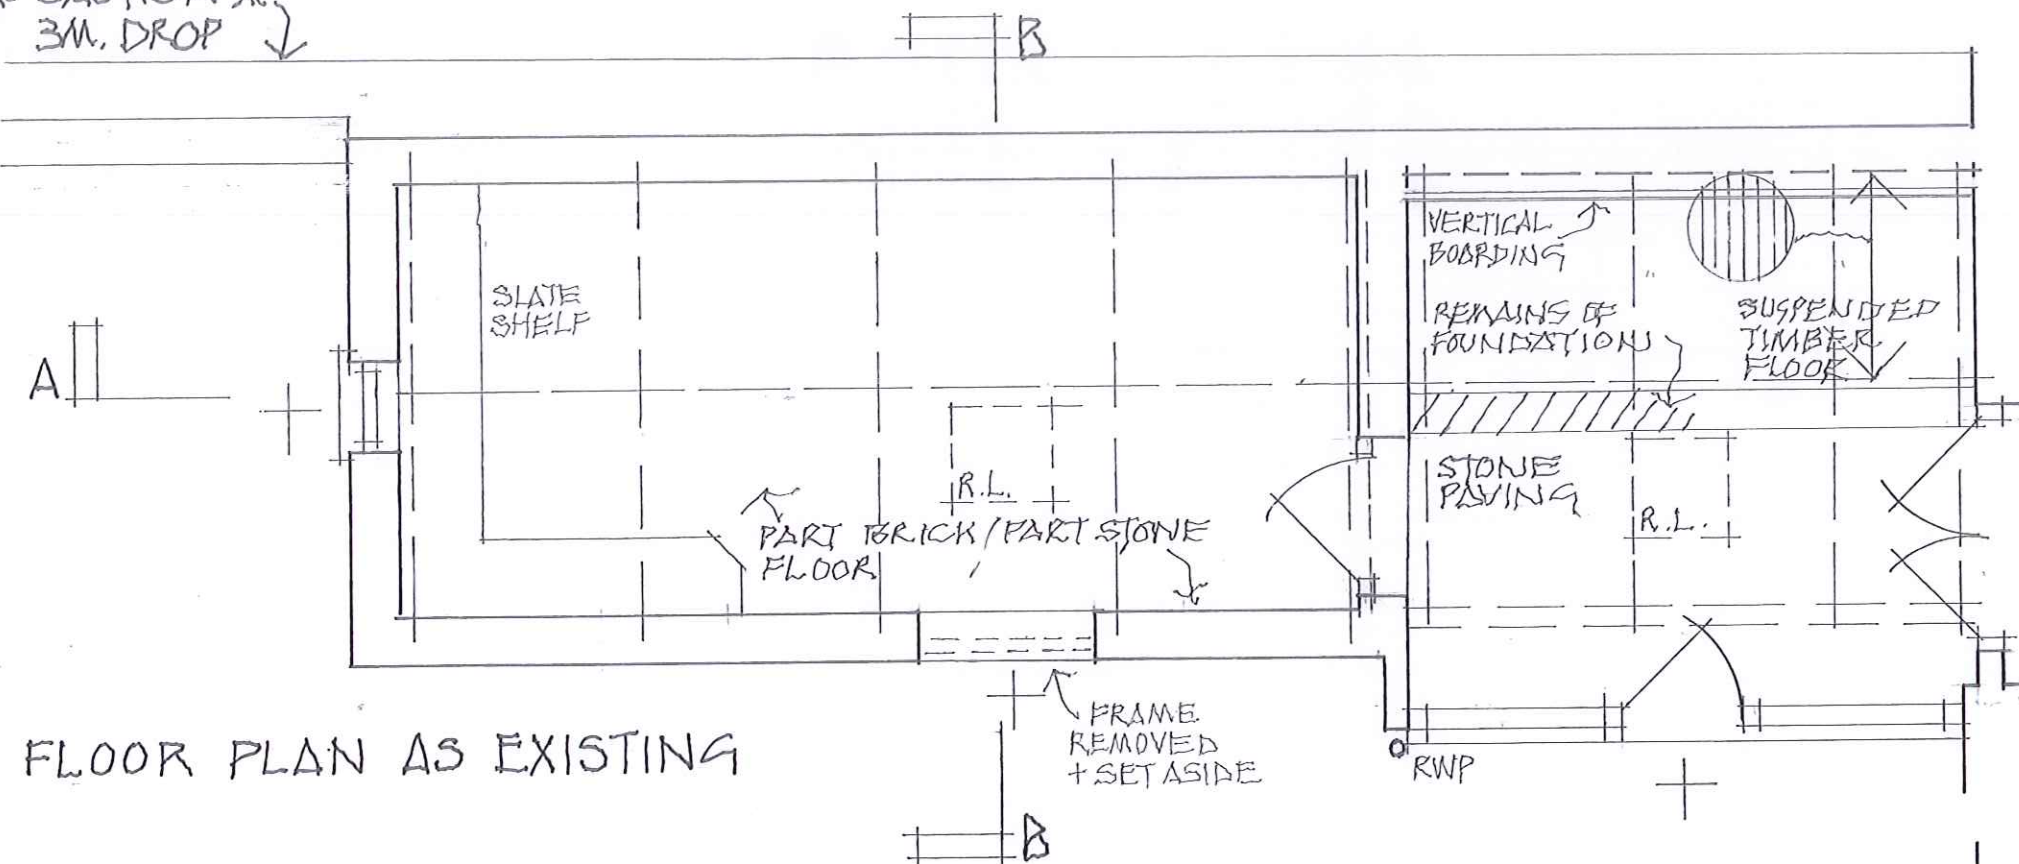


FLOOR PLAN AS EXISTING

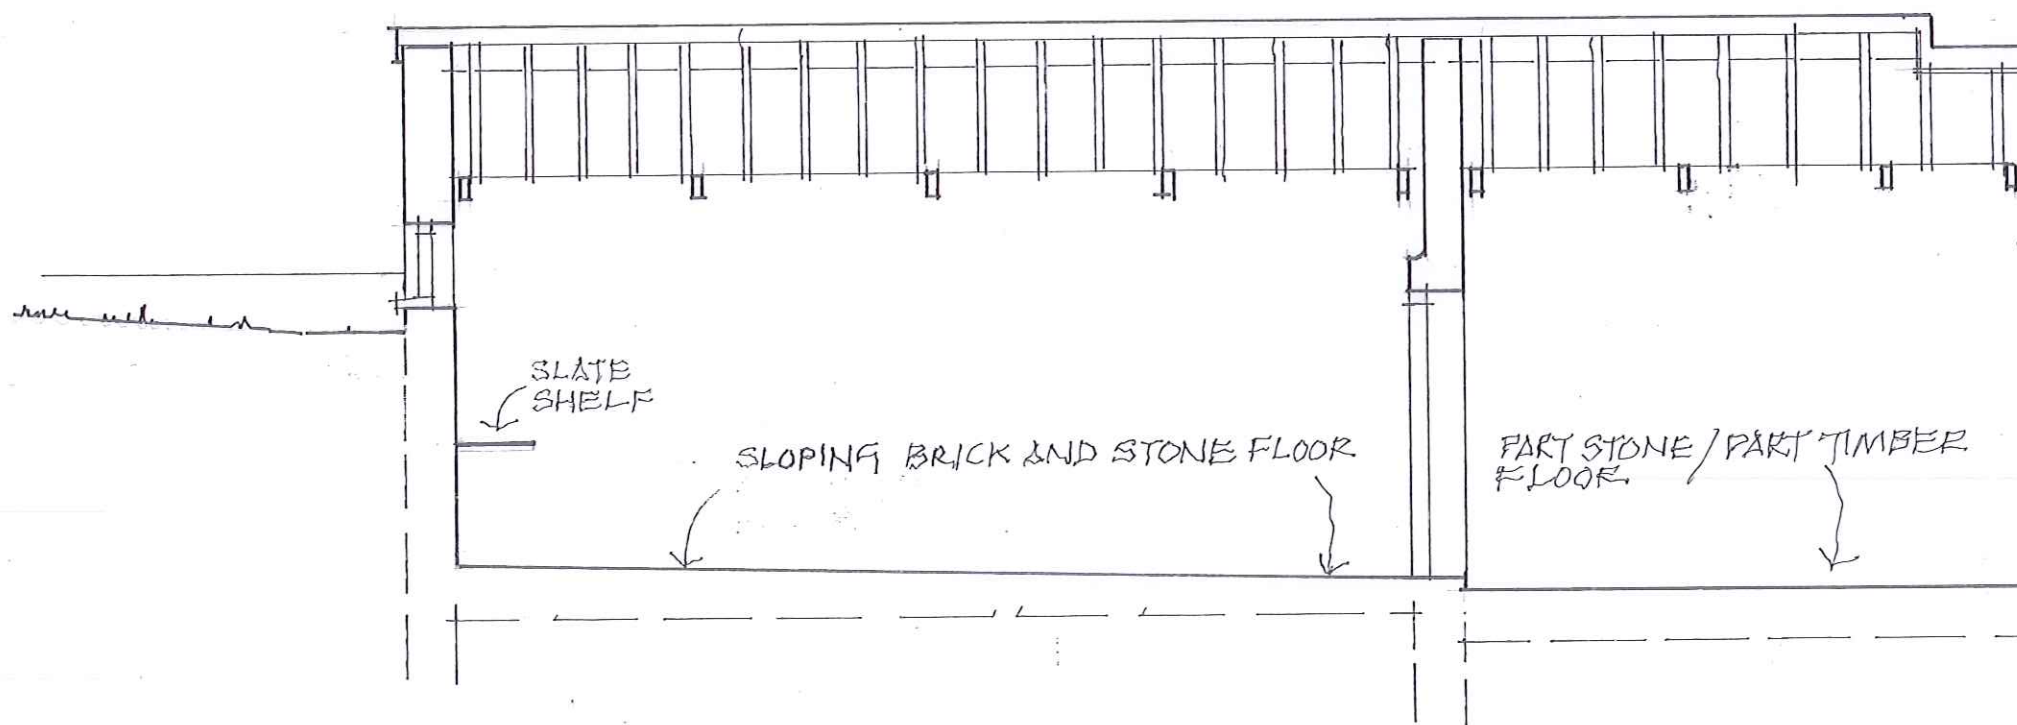

AA SECTION AS EXISTING

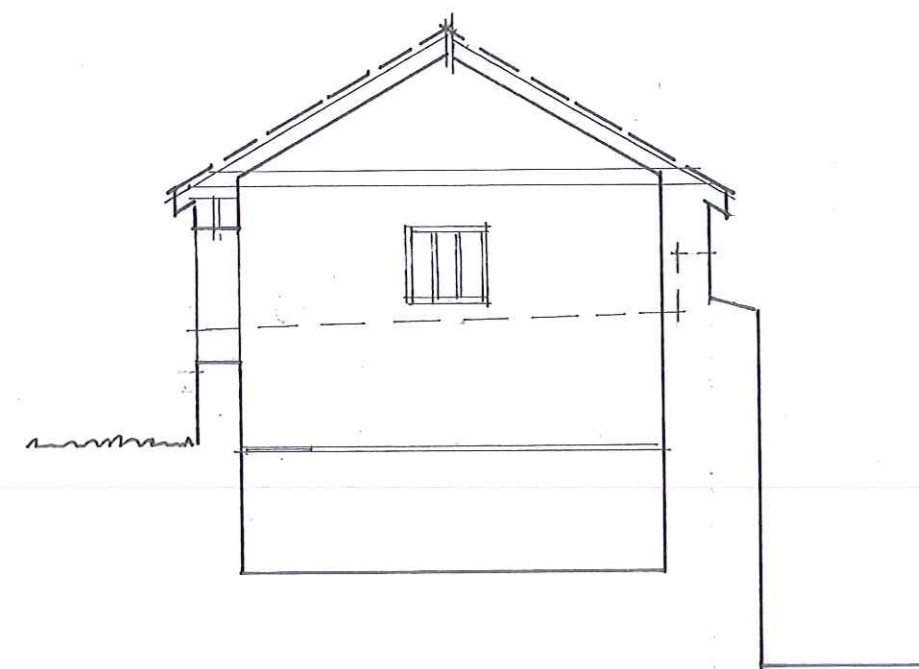


SECTION BB AS EXISTING

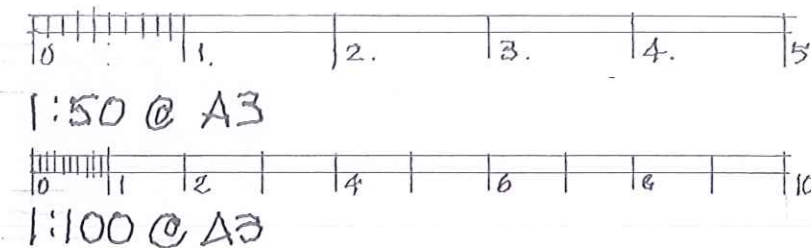


54 TARRANT STREET . ARUNDEL . SUSSEX .
GARDEN ROOM AS EXISTING - PLAN + SECTIONS
GRAHAM NICOLLS PLANNING + DESIGN MOBILE: 07498 872754


SCALE / 1:50 @ A3
DATE / 07.04.2021
DWG. NO / 090321/SY.01.'A'

 

1:50 @ A3

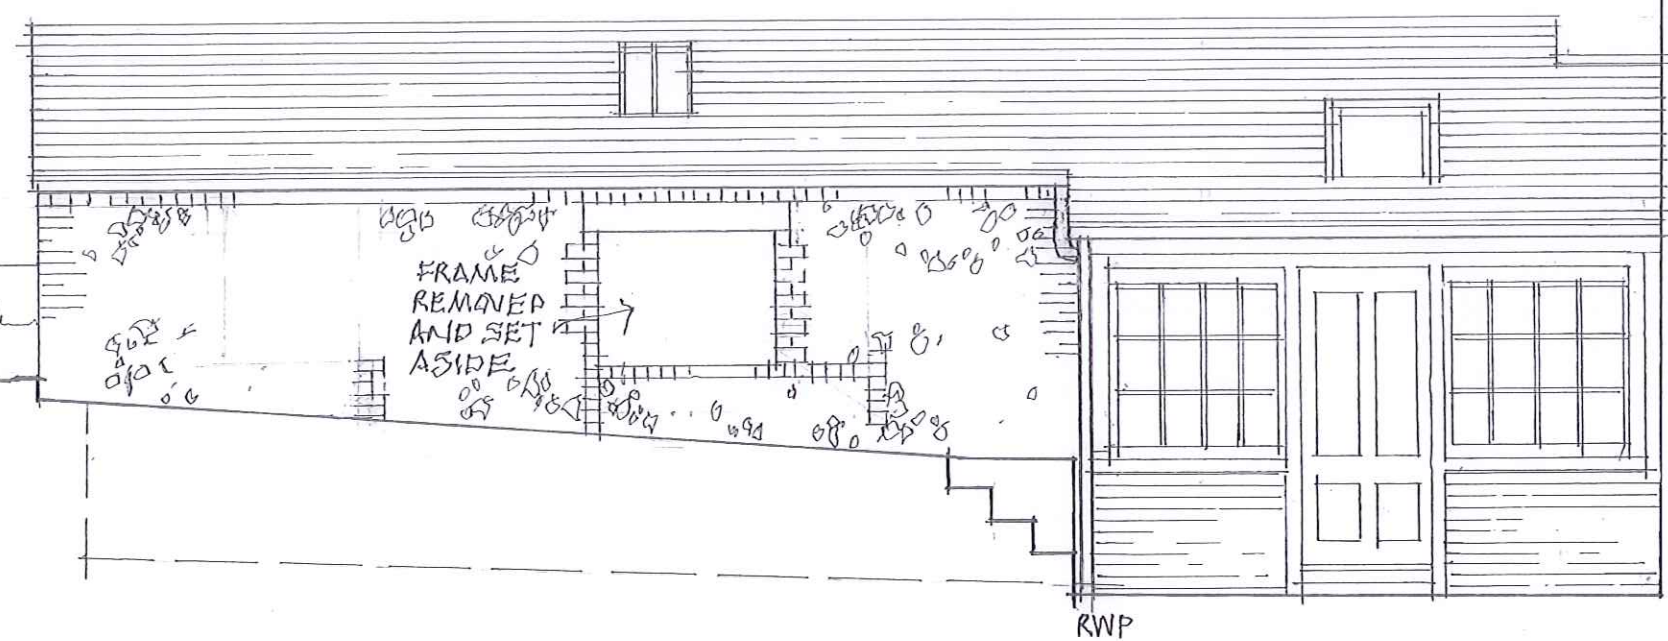


WEST ELEVATION AS EXISTING

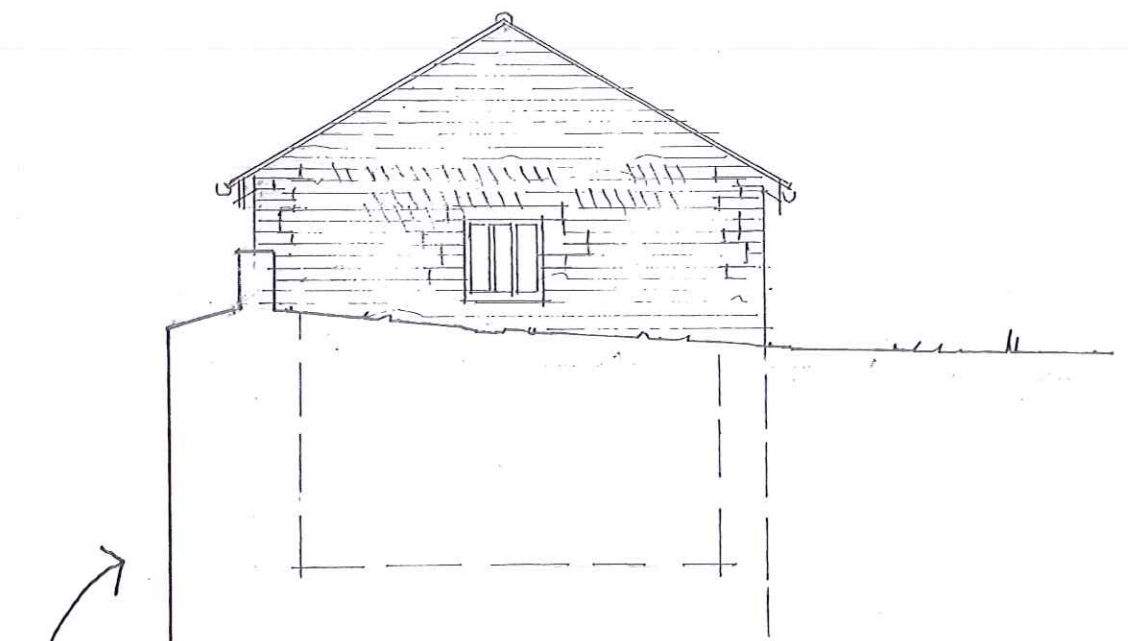

NORTH ELEVATION EXISTING

* CAUTION 3M. DROP

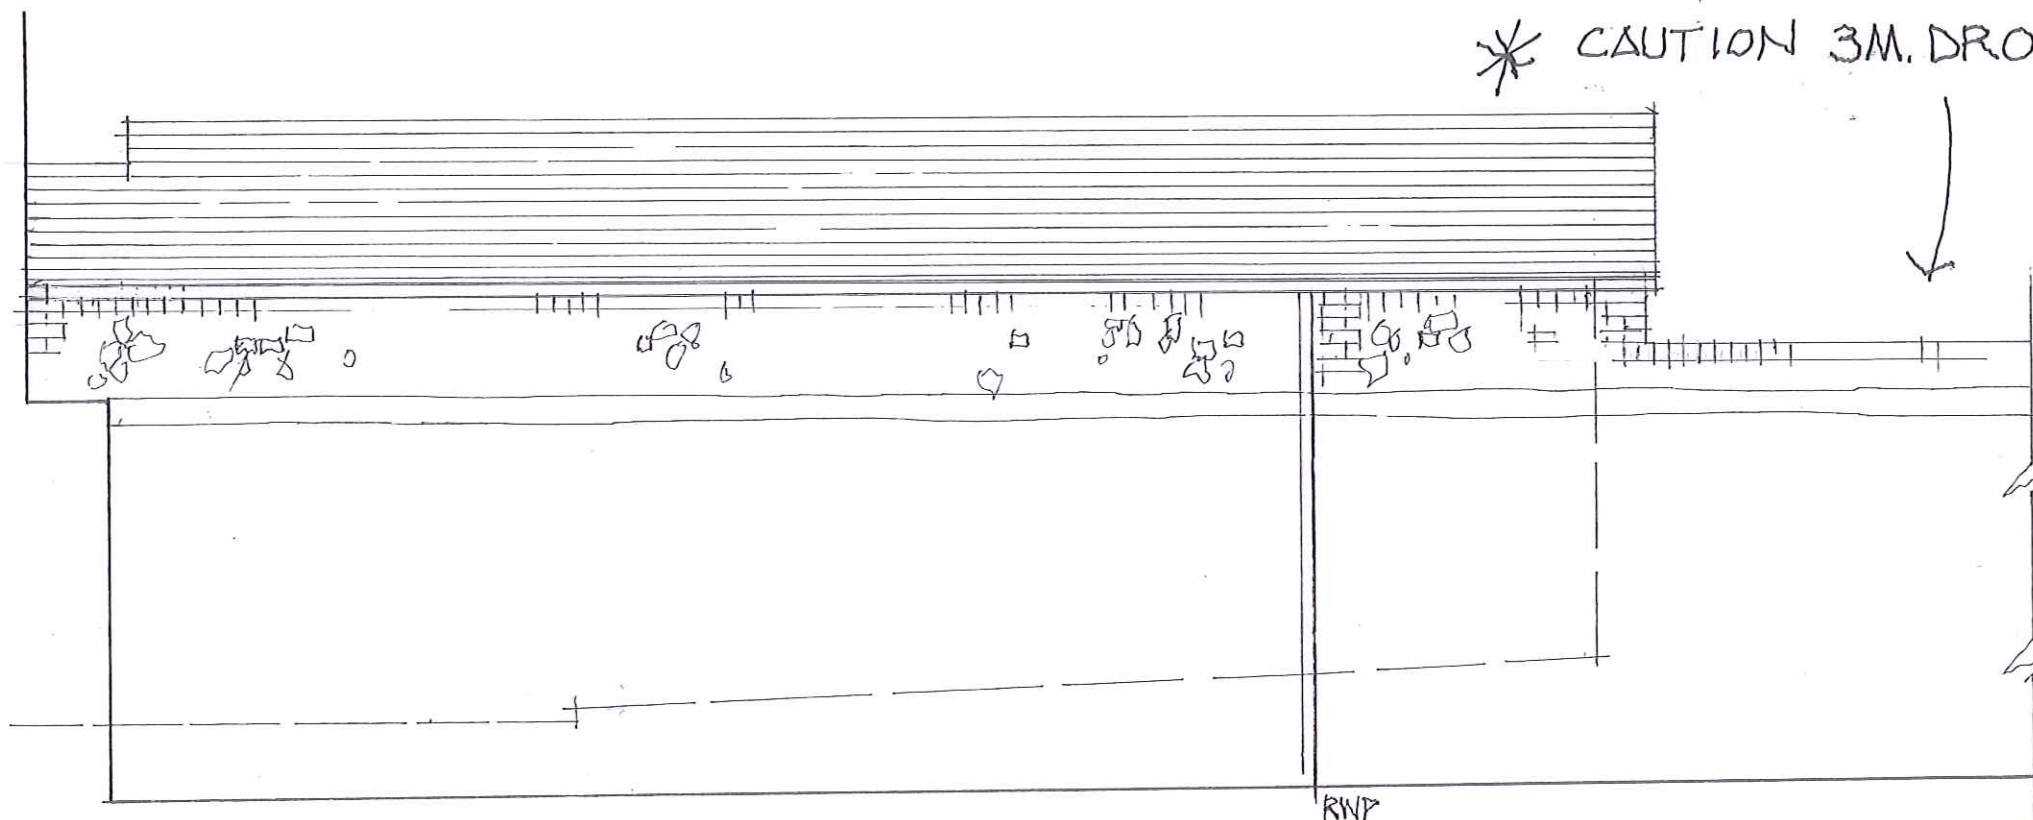


EAST ELEVATION AS EXISTING

REV 'B' EAST ELEVATION ADDED
REV 'A'


54. TARRANT STREET . ARUNDEL . SUSSEX
GARDEN ROOM AS EXISTING - ELEVATIONS
GRAHAM NICOLLS PLANNING+DESIGN MOBILE: 07498 872754

SCALE / 1:50 @ A3
DATE / 07.04.2021
DWG. NO / 090321 / SY02 'B'

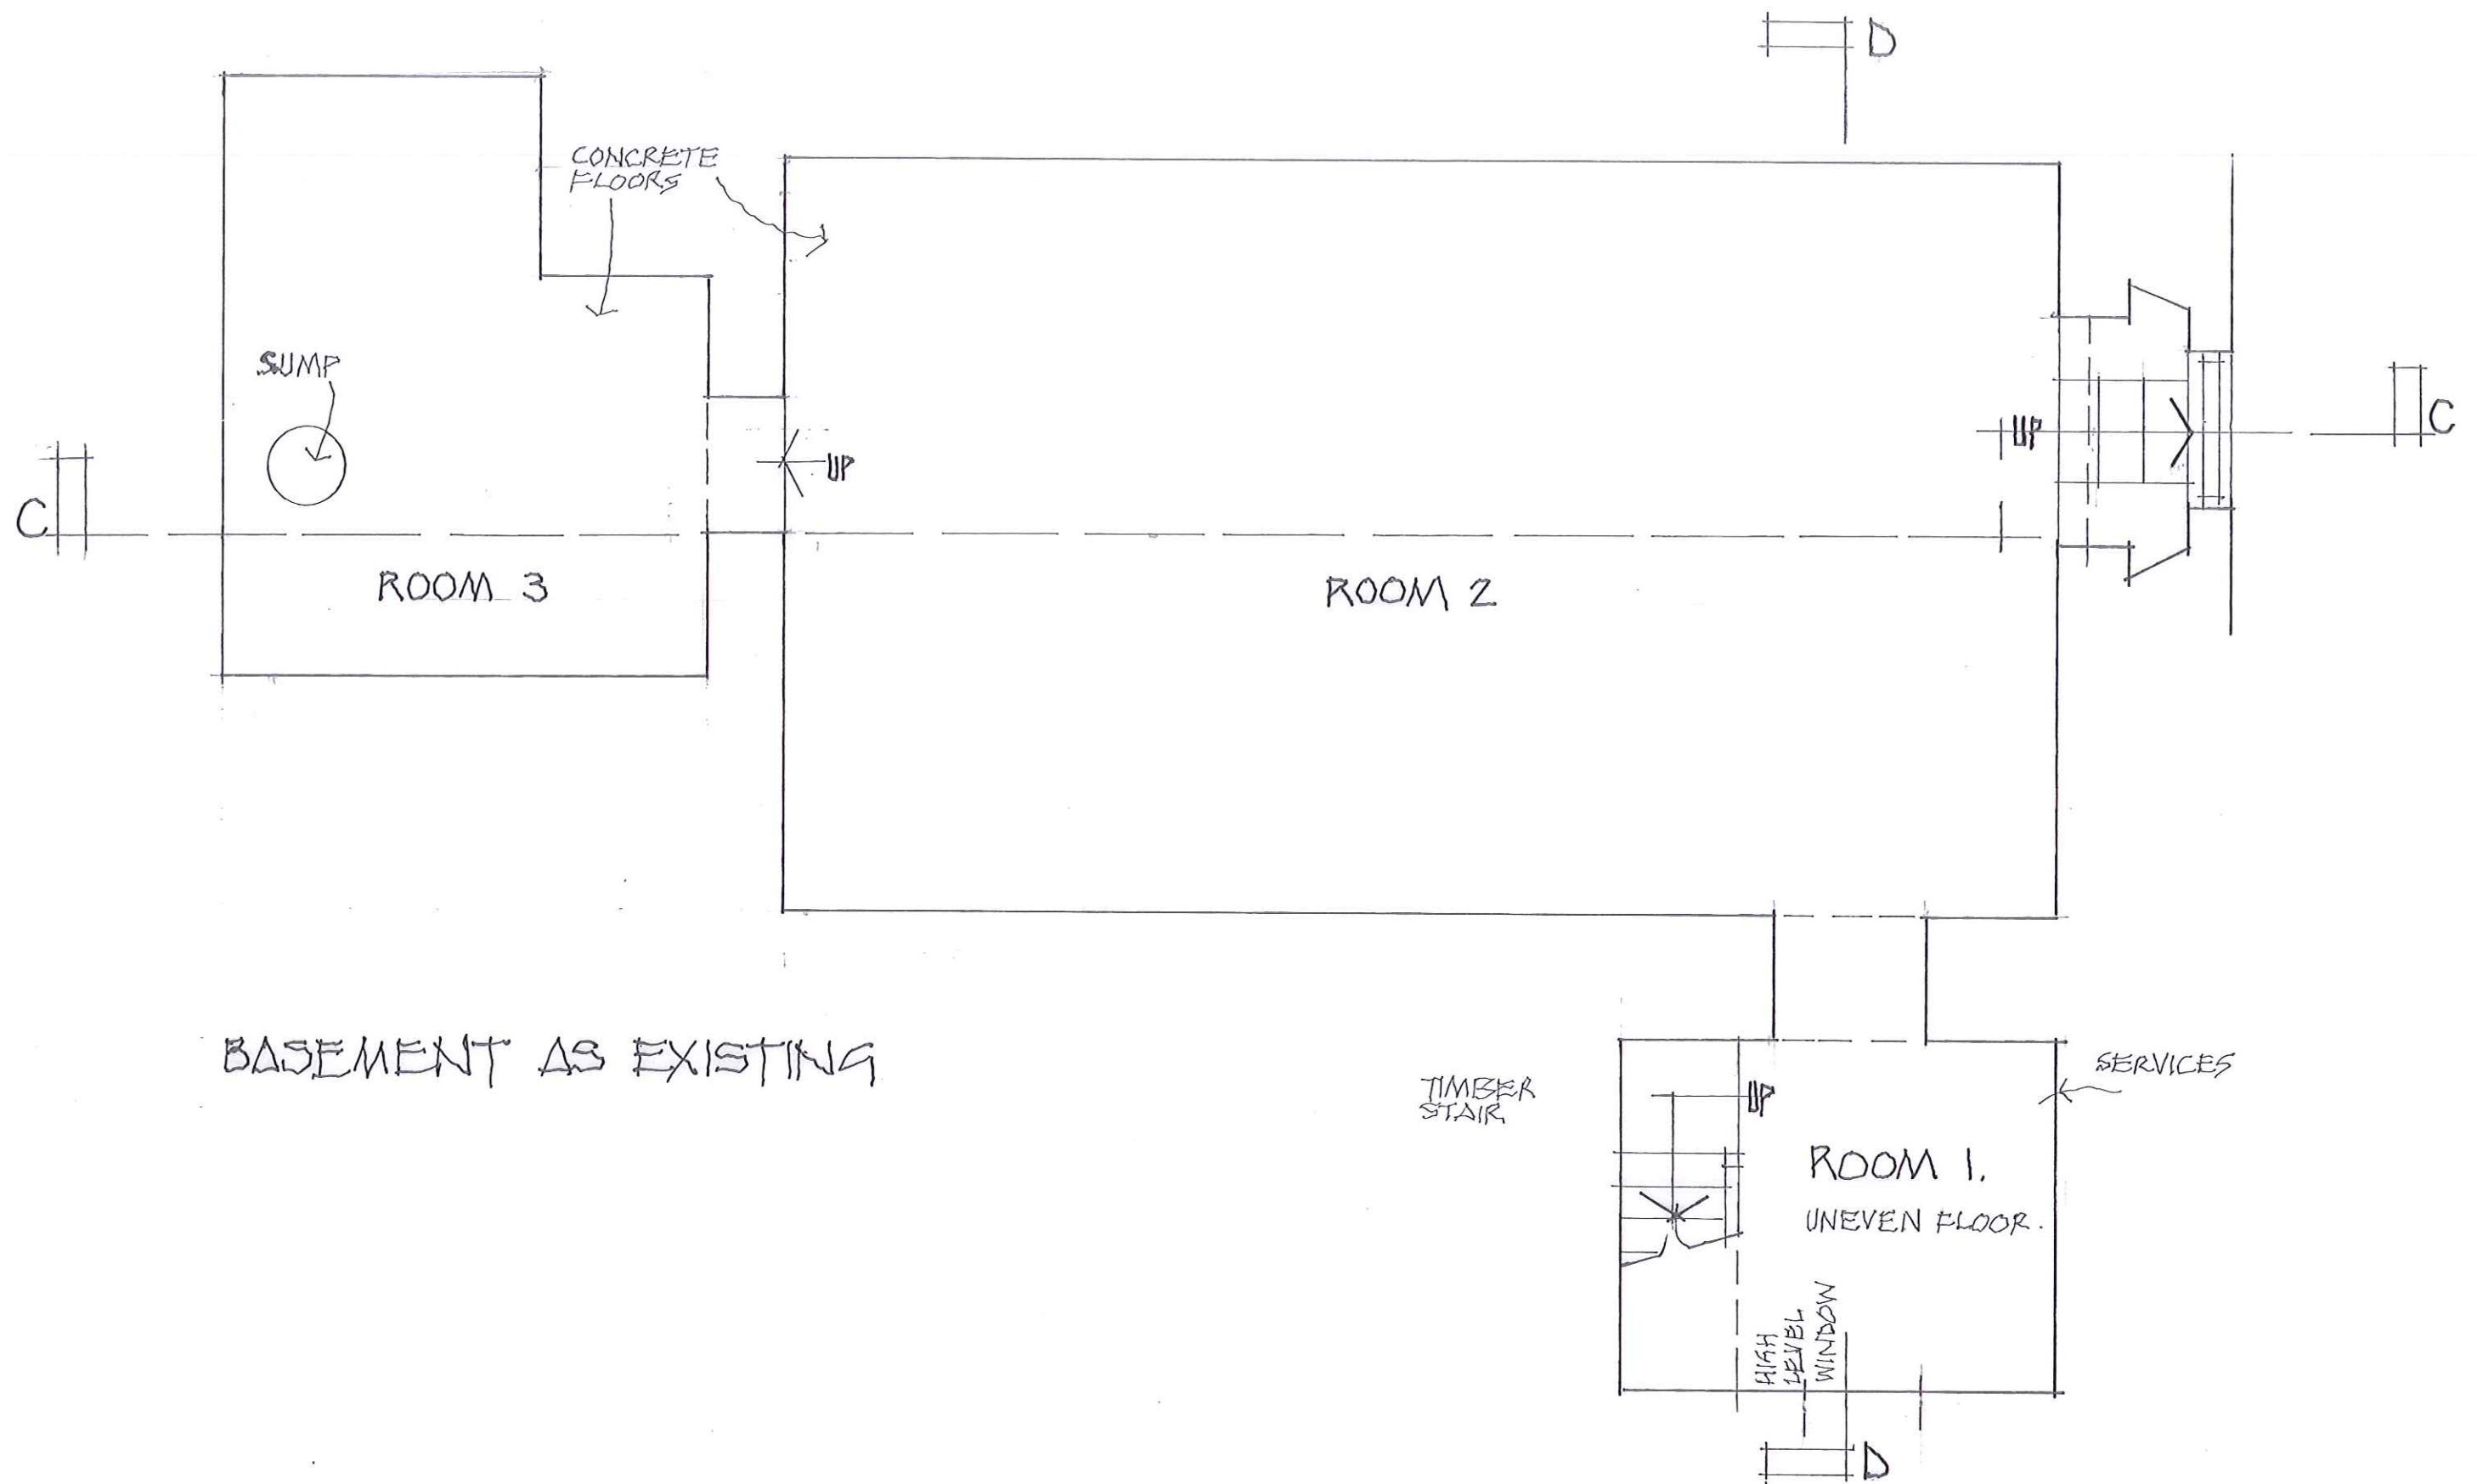


54 TARRANT STREET, ARUNDEL, SUSSEX.
 BASEMENT PLAN AS EXISTING
 GRAHAM NICOLLS PLANNING + DESIGN, MOBILE: 07498 872754

SCALE / 1:50 @ A3
 DATE / 08.04.2021
 DWG. NO / 090321/5Y03'A'

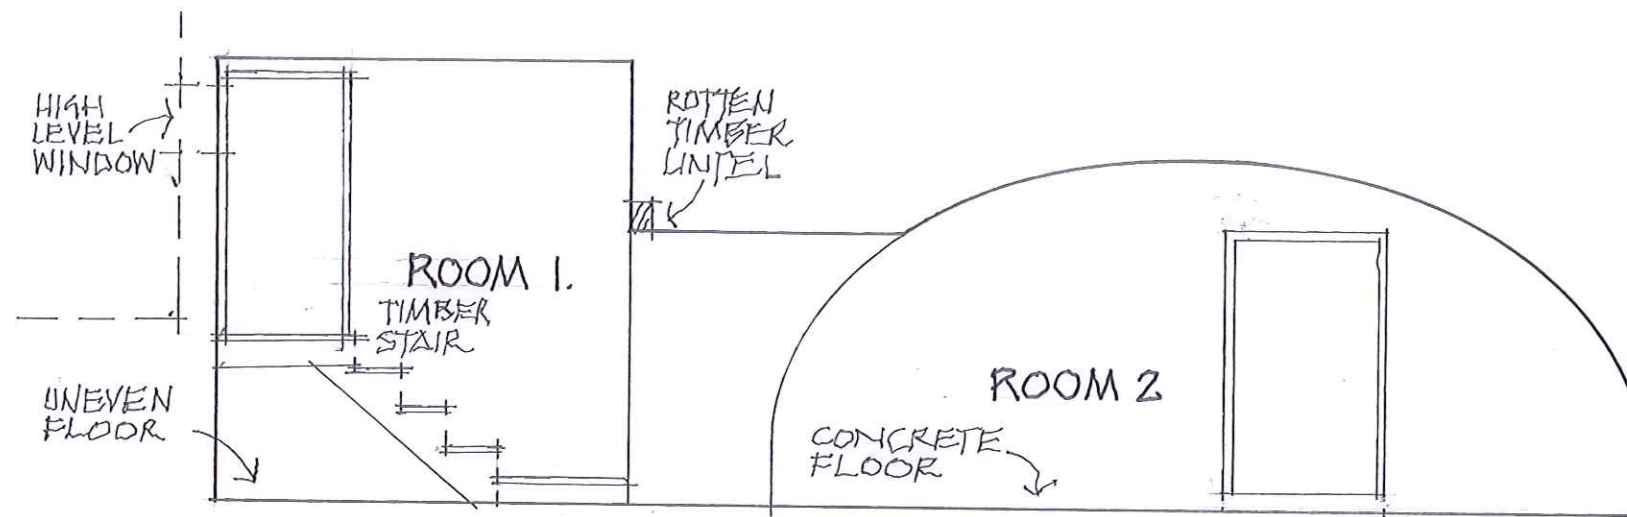

SECTION DD AS EXISTING

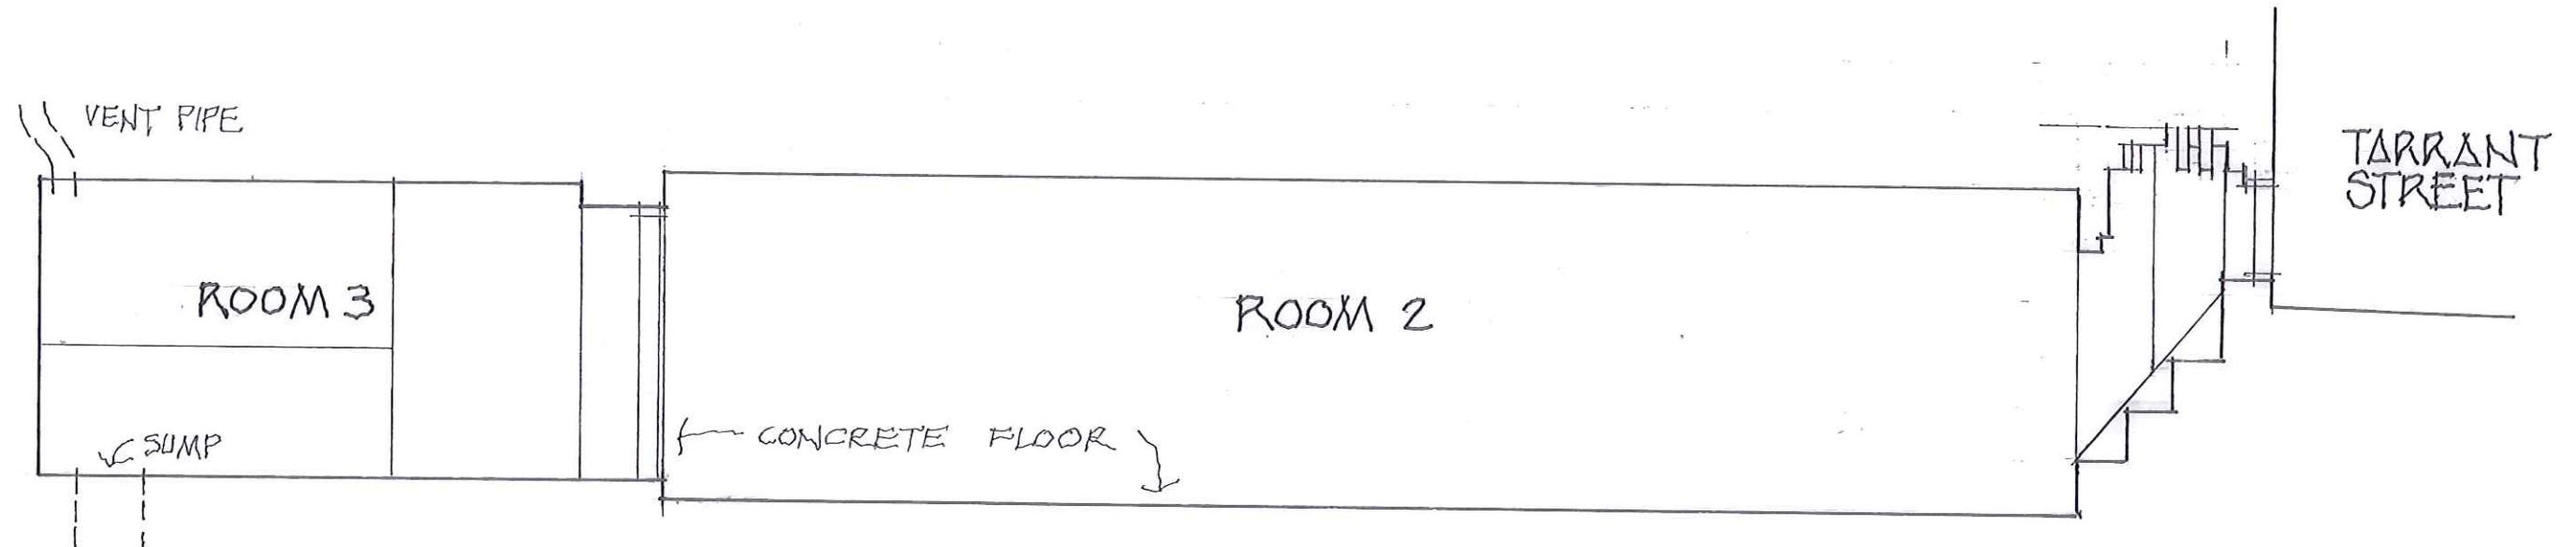

SECTION CC AS EXISTING

54 TARRANT STREET, ARUNDEL, SUSSEX
 BASEMENT SECTIONS AS EXISTING
 GRAHAM NICOLLS PLANNING+DESIGN MOBILE: 07498 872754

SCALE / 1:50 @ A3
 DATE / 12.04.2021
 DWG. No / 090321/SY.04 'A'