




Existing Side Elevation


Existing Front Elevation

Existing Side Elevation

Existing Rear Elevation

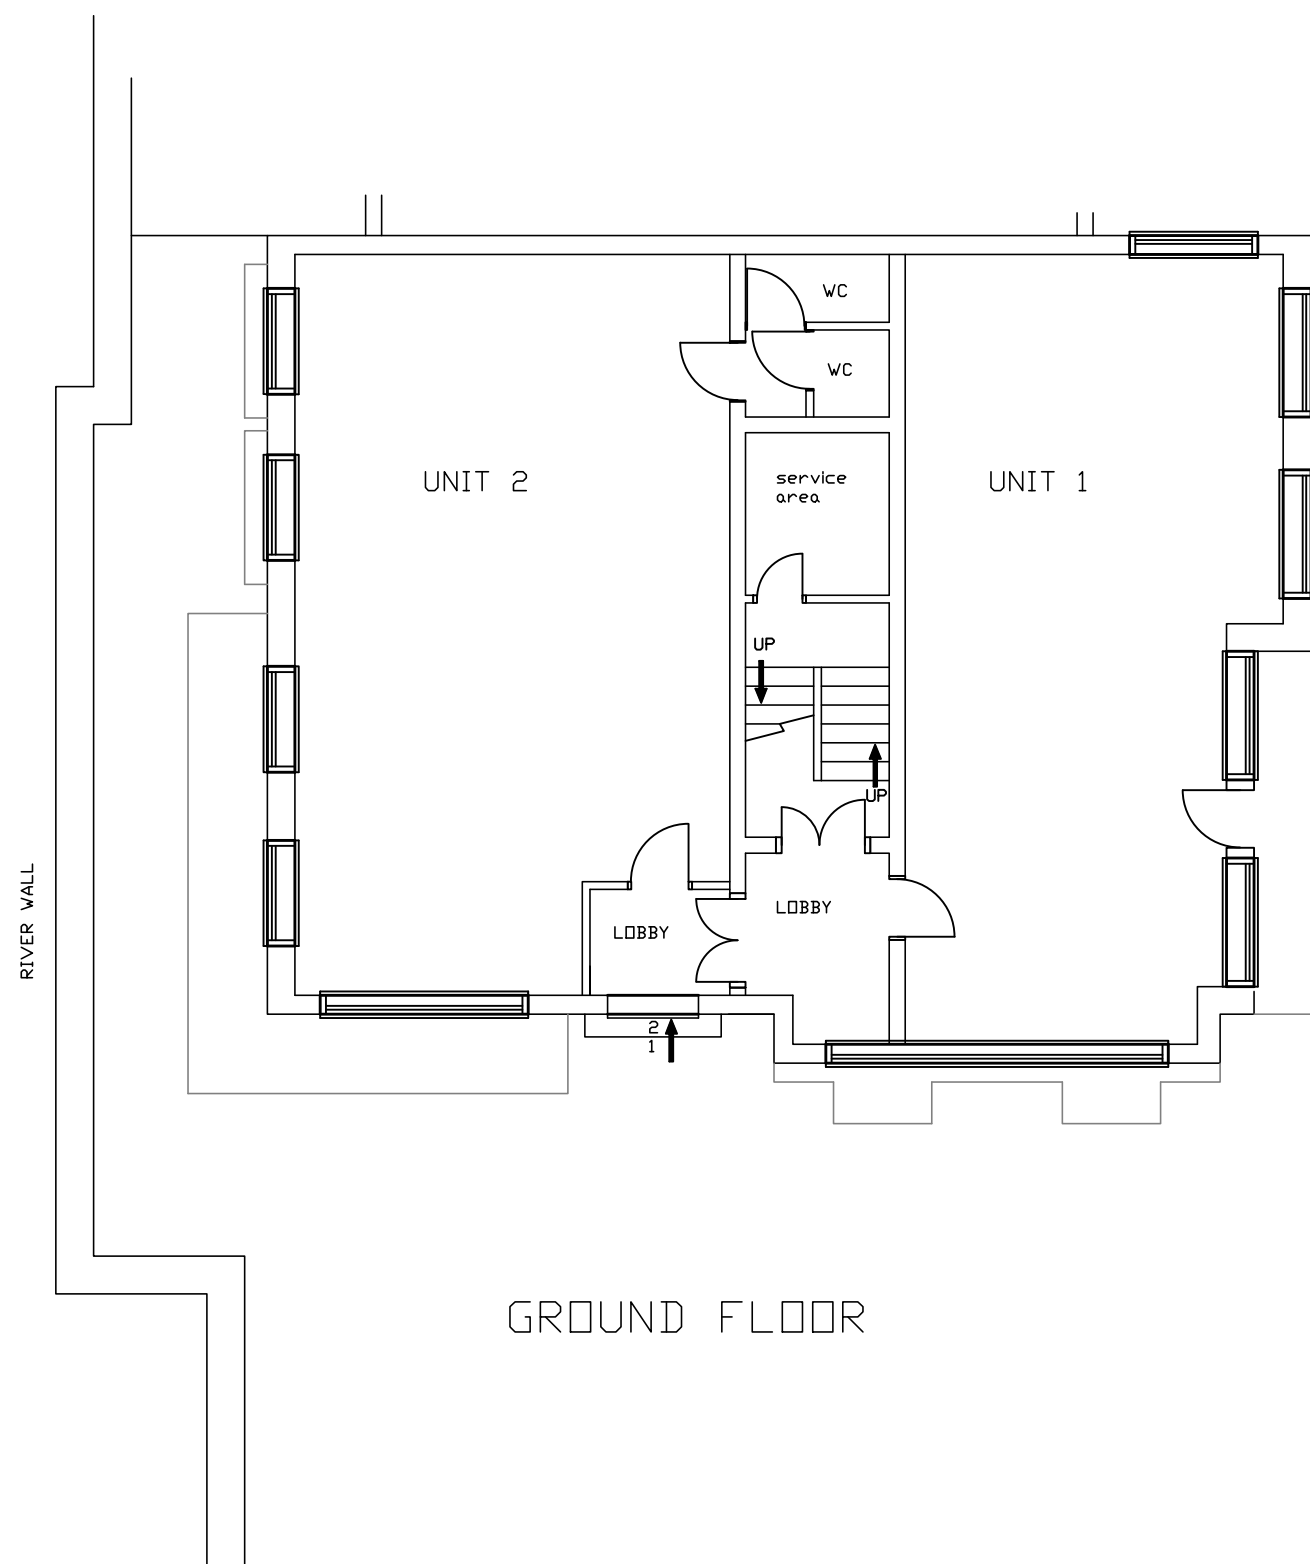


EXISTING FLOOR PLANS 1:100

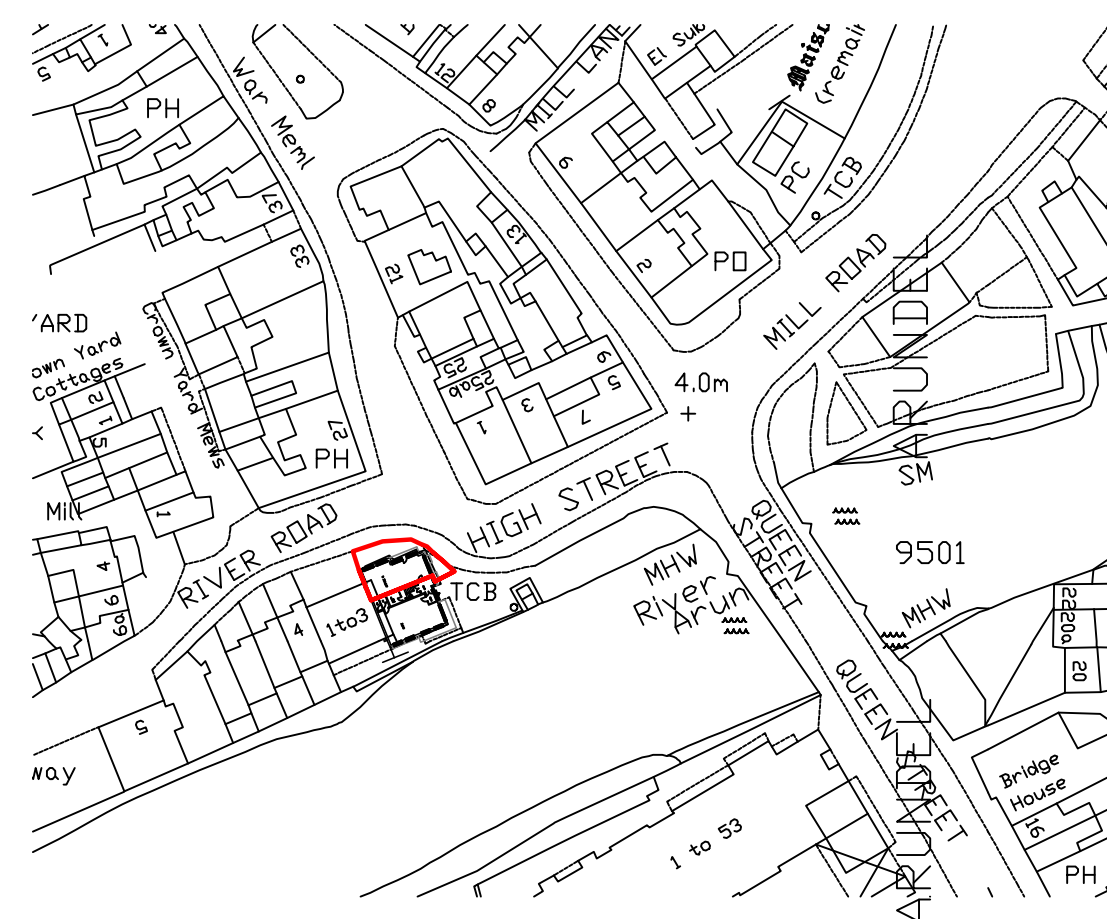


EXISTING ROOF PLAN 1:100

EXISTING ELEVATIONS 1:100

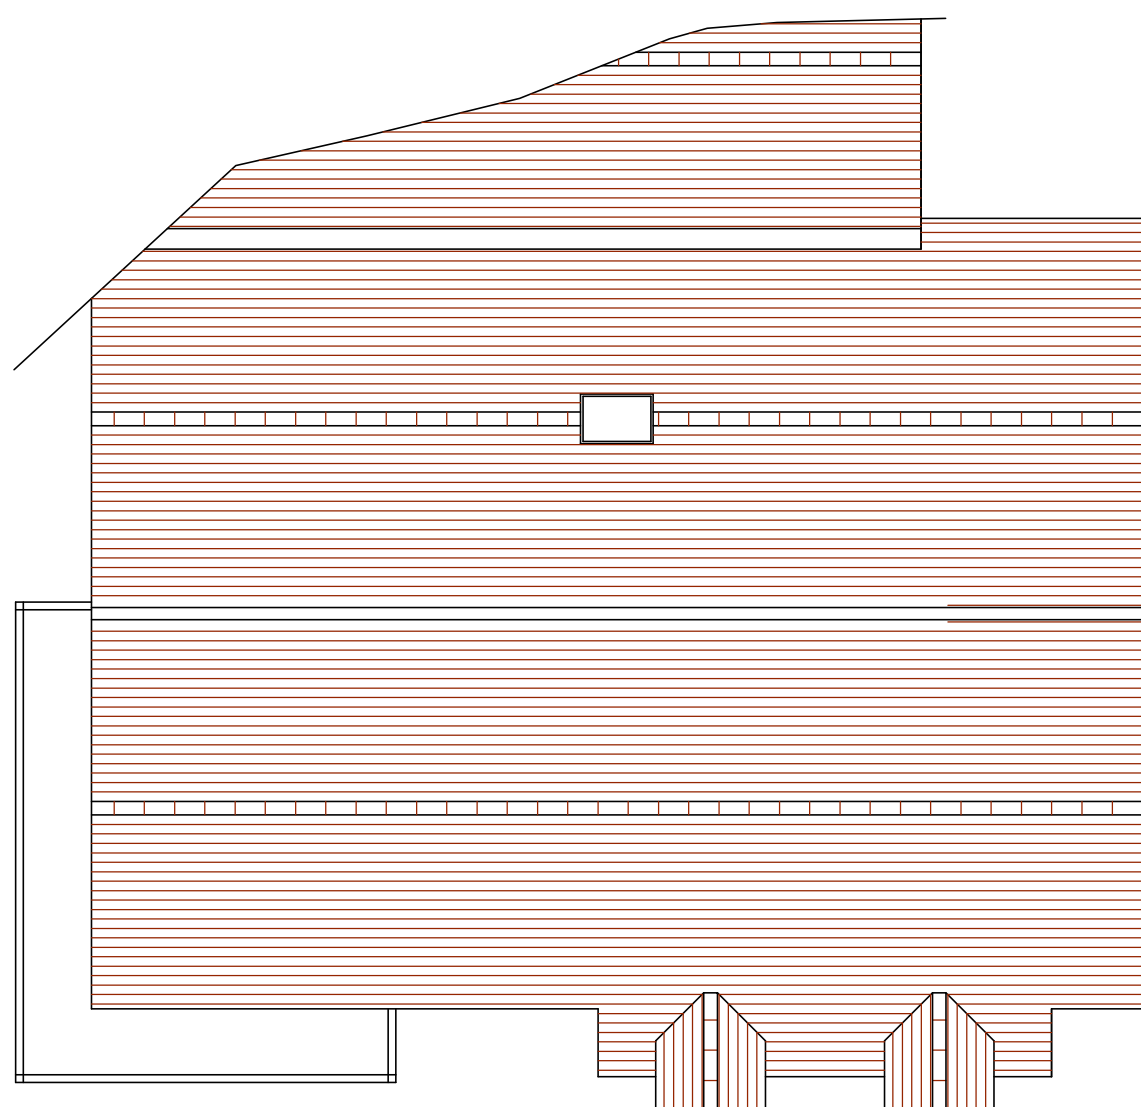

Roof Plan

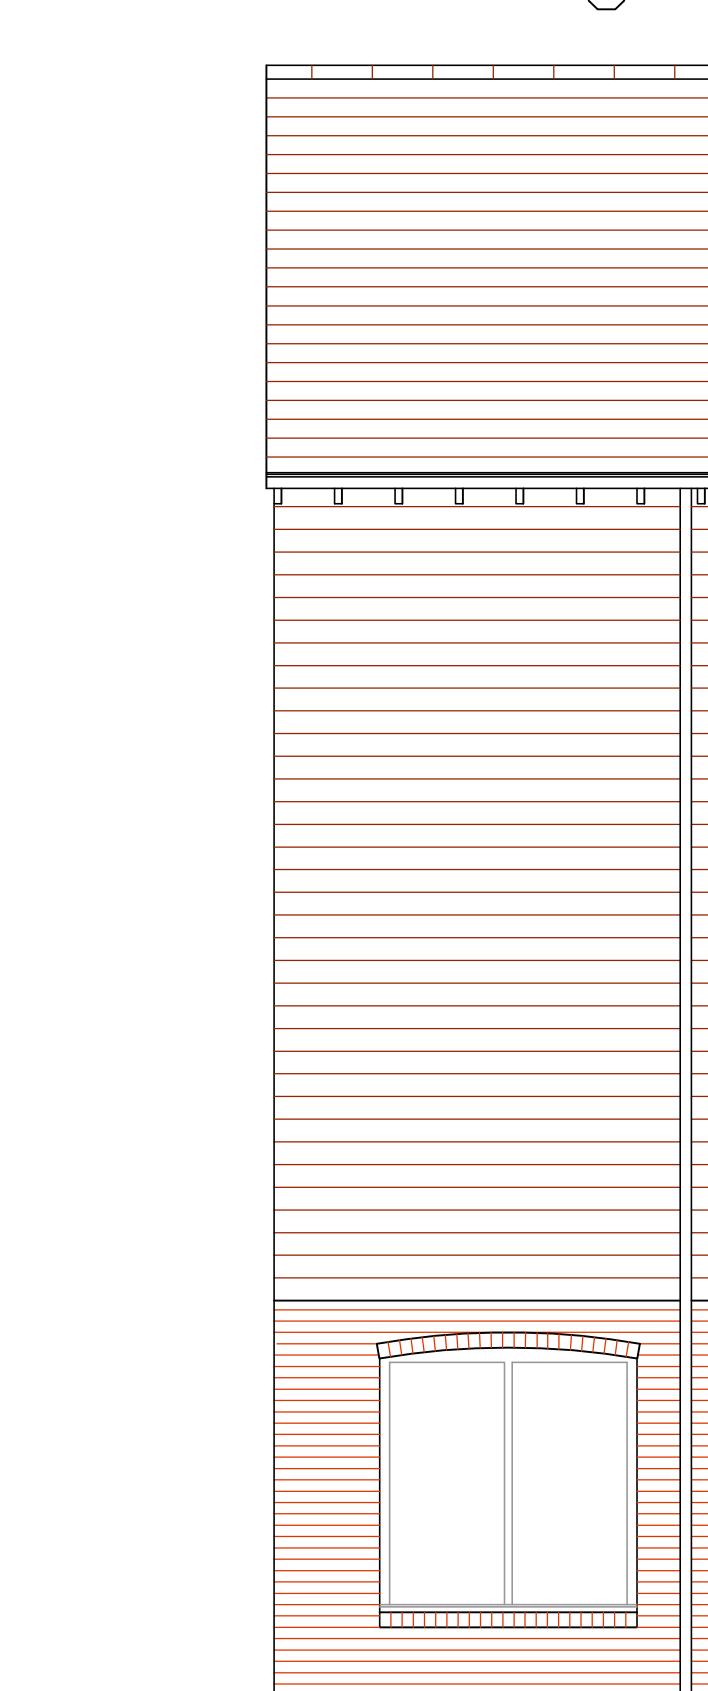

All dimensions to be checked on site prior to commencement of work, except for planning purposes.			
This drawing is the copyright of CALDOTECH LTD and may not be copied, altered or reproduced in any way without written authority.			
CALDOTECH LTD 11 THE PARADE WILLOWHAYNE CRESCENT EAST PRESTON WEST SUSSEX BN16 1NS Telephone 01903 859176			
EXISTING FLOOR PLANS, ELEVATIONS, ROOF PLAN & LOCATION NO. 1 QUAY HOUSE TOWN QUAY ARUNDEL BN18 9DF			
CLIENT			
-			
Issue	Details	By	Date
SCALE	AS SHOWN on A1		
DATE	02/06/14		
DRAWING NUMBER	14016/01		