



Proposed Side Elevation


Proposed Front Elevation



Proposed Side Elevation


Proposed Rear Elevation

PROPOSED ELEVATIONS 1:100

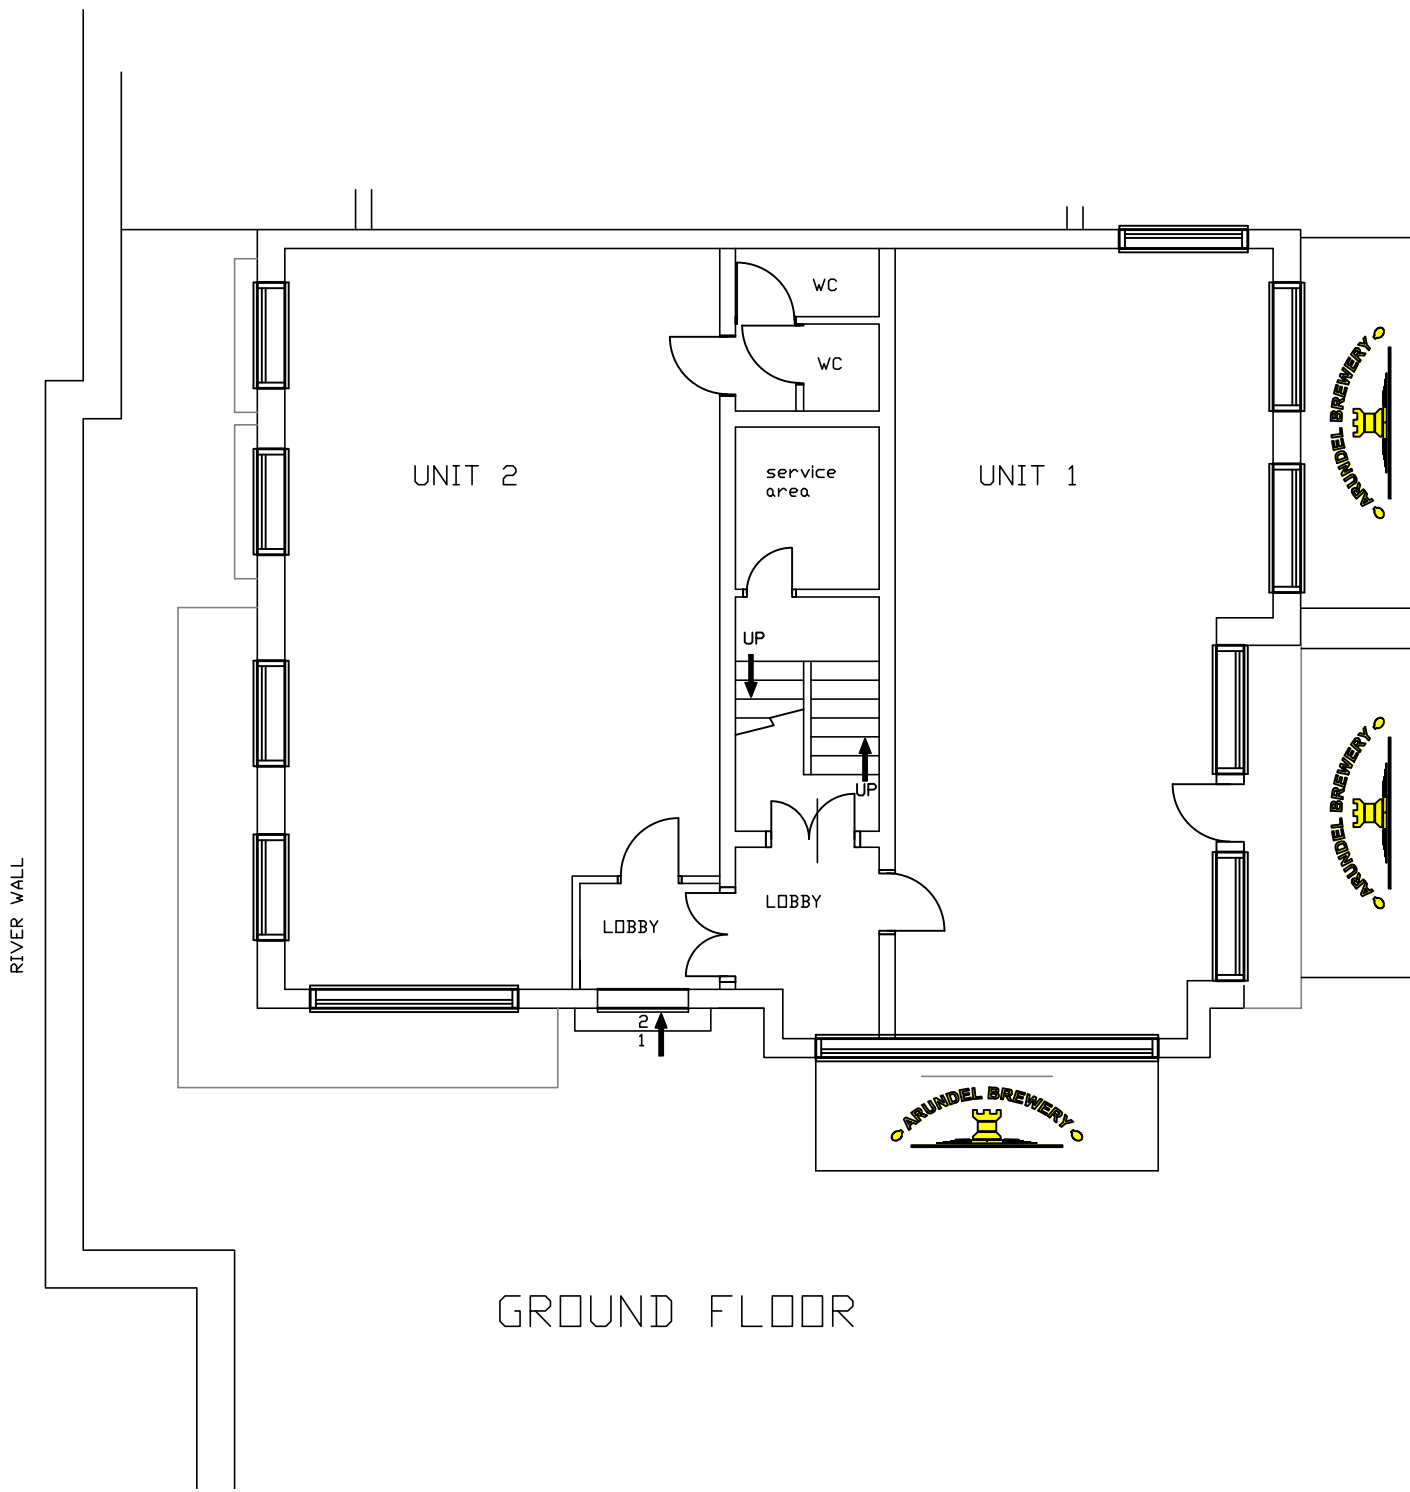

GROUND FLOOR


PROPOSED FLOOR PLANS 1:100

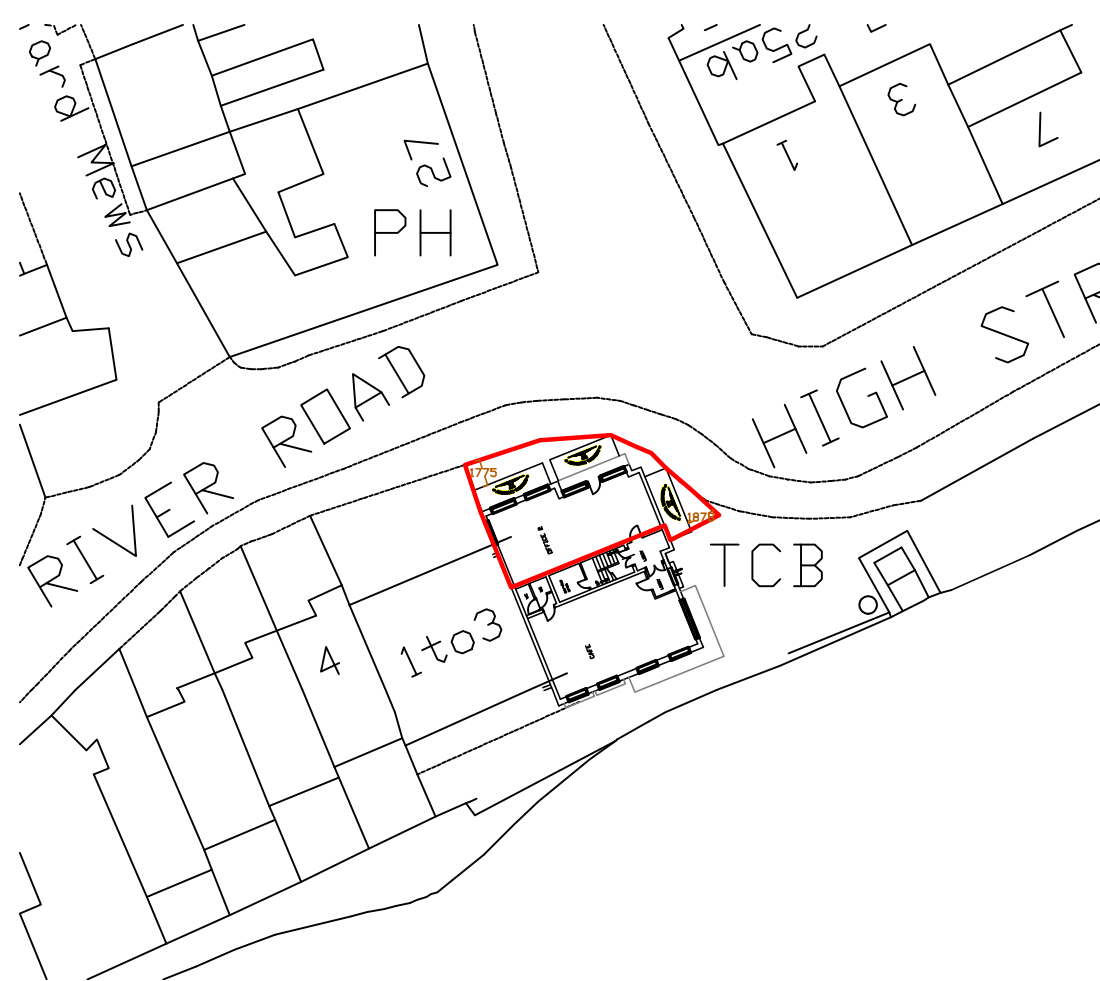


BLOCK 1:500



PROPOSED ROOF PLAN 1:100

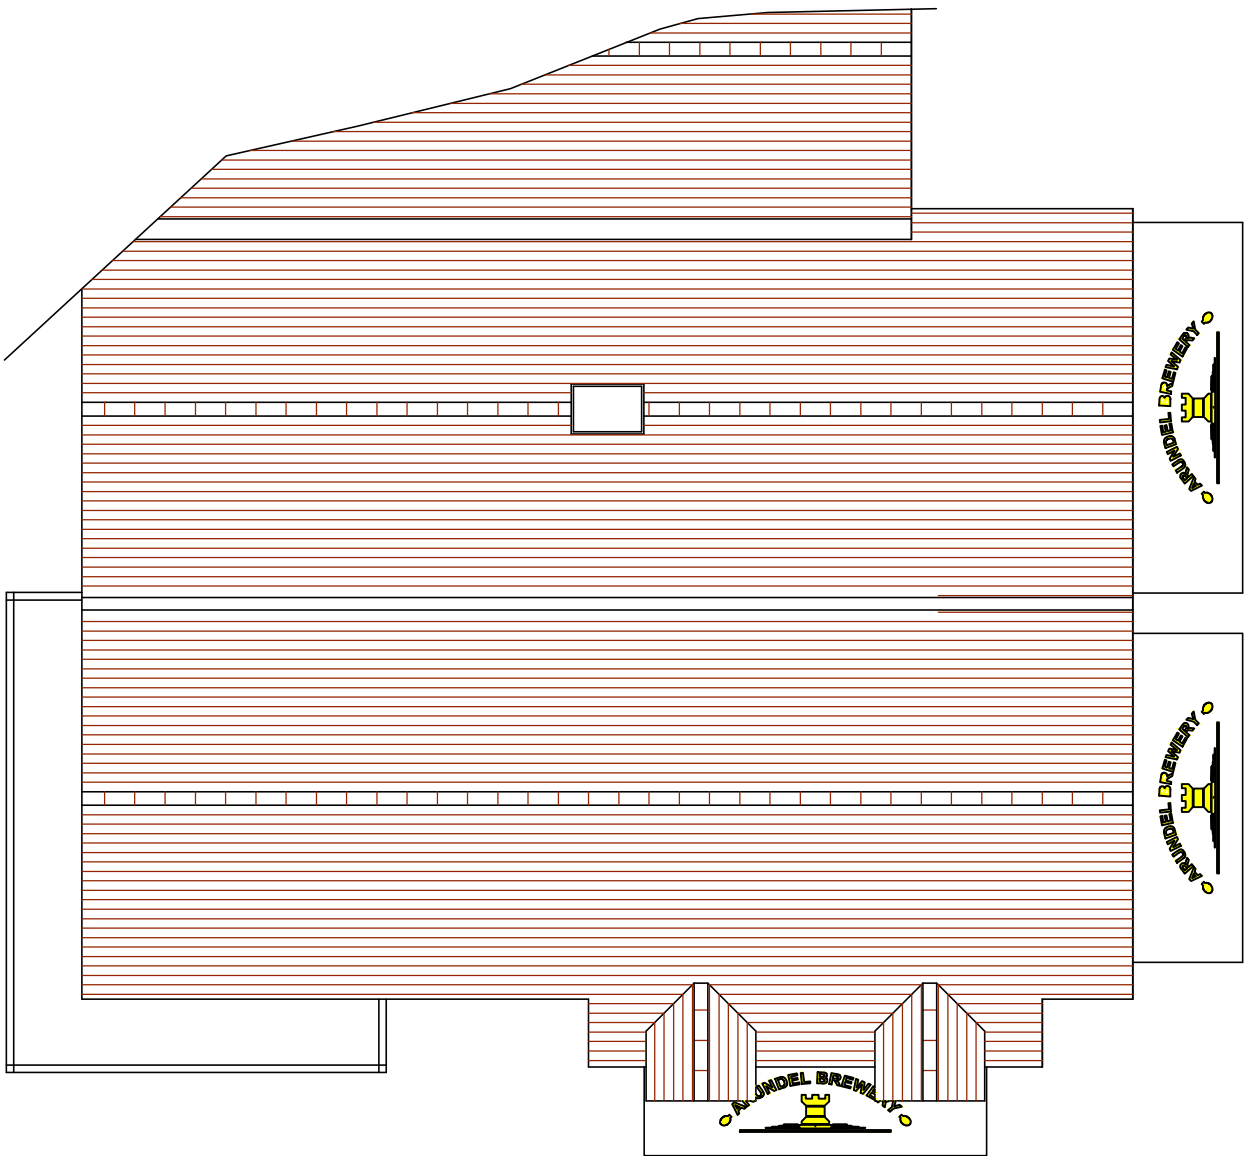

Roof Plan

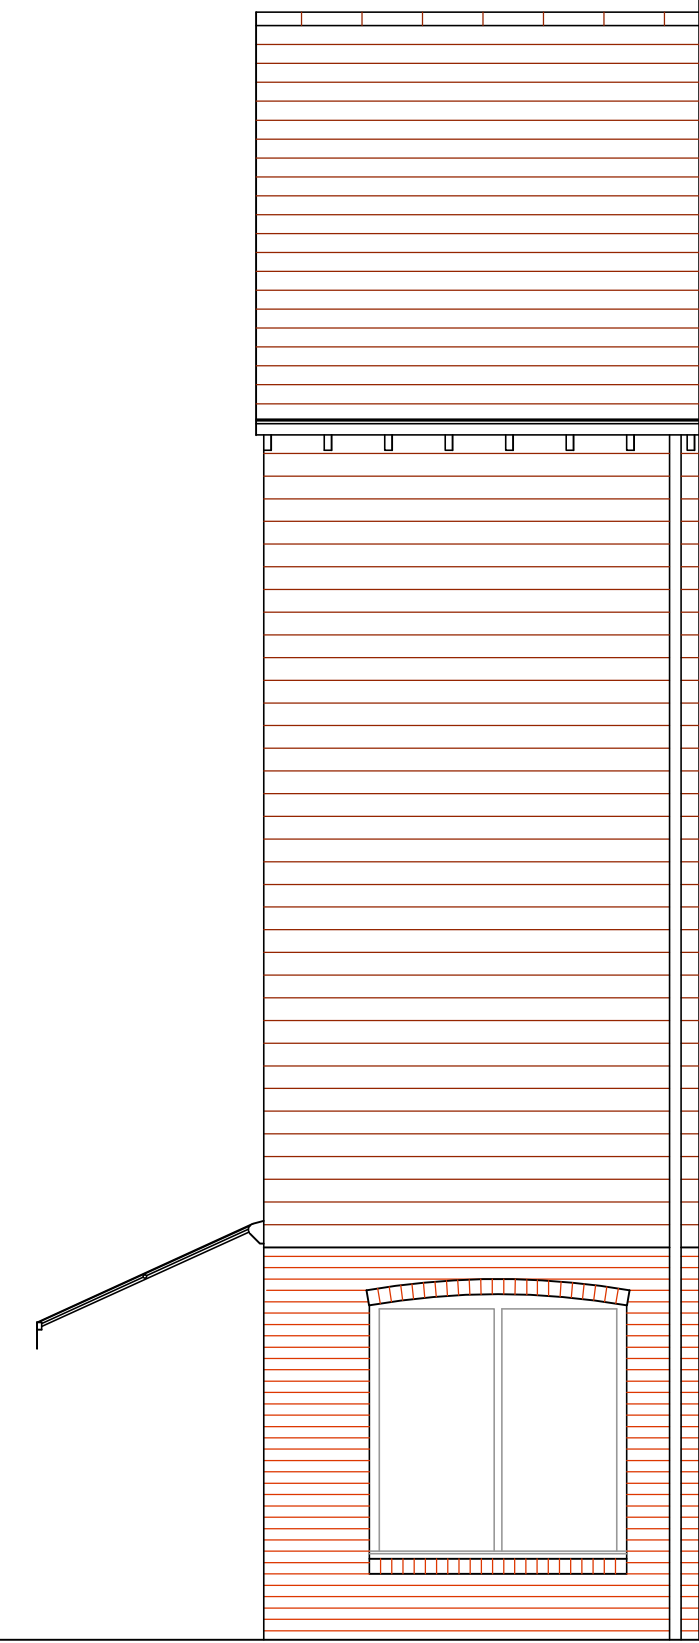

All dimensions to be checked on site prior to commencement of work, except for planning purposes.			
This drawing is the copyright of CALDOTECH LTD and may not be copied, altered or reproduced in any way without written authority.			
CALDOTECH LTD			
11 THE PARADE WILLOWHAYNE CRESCENT EAST PRESTON WEST SUSSEX BN16 1NS			
Telephone 01903 859176			
PROPOSED FLOOR PLANS, ELEVATIONS, ROOF PLAN & BLOCK NO. 1 QUAY HOUSE TOWN QUAY ARUNDEL BN18 9DF			
CLIENT			
-			
Issue	Details	By	Date
SCALE	AS SHOWN on A1		
DATE	02/06/14		
DRAWING NUMBER	14016/01		