



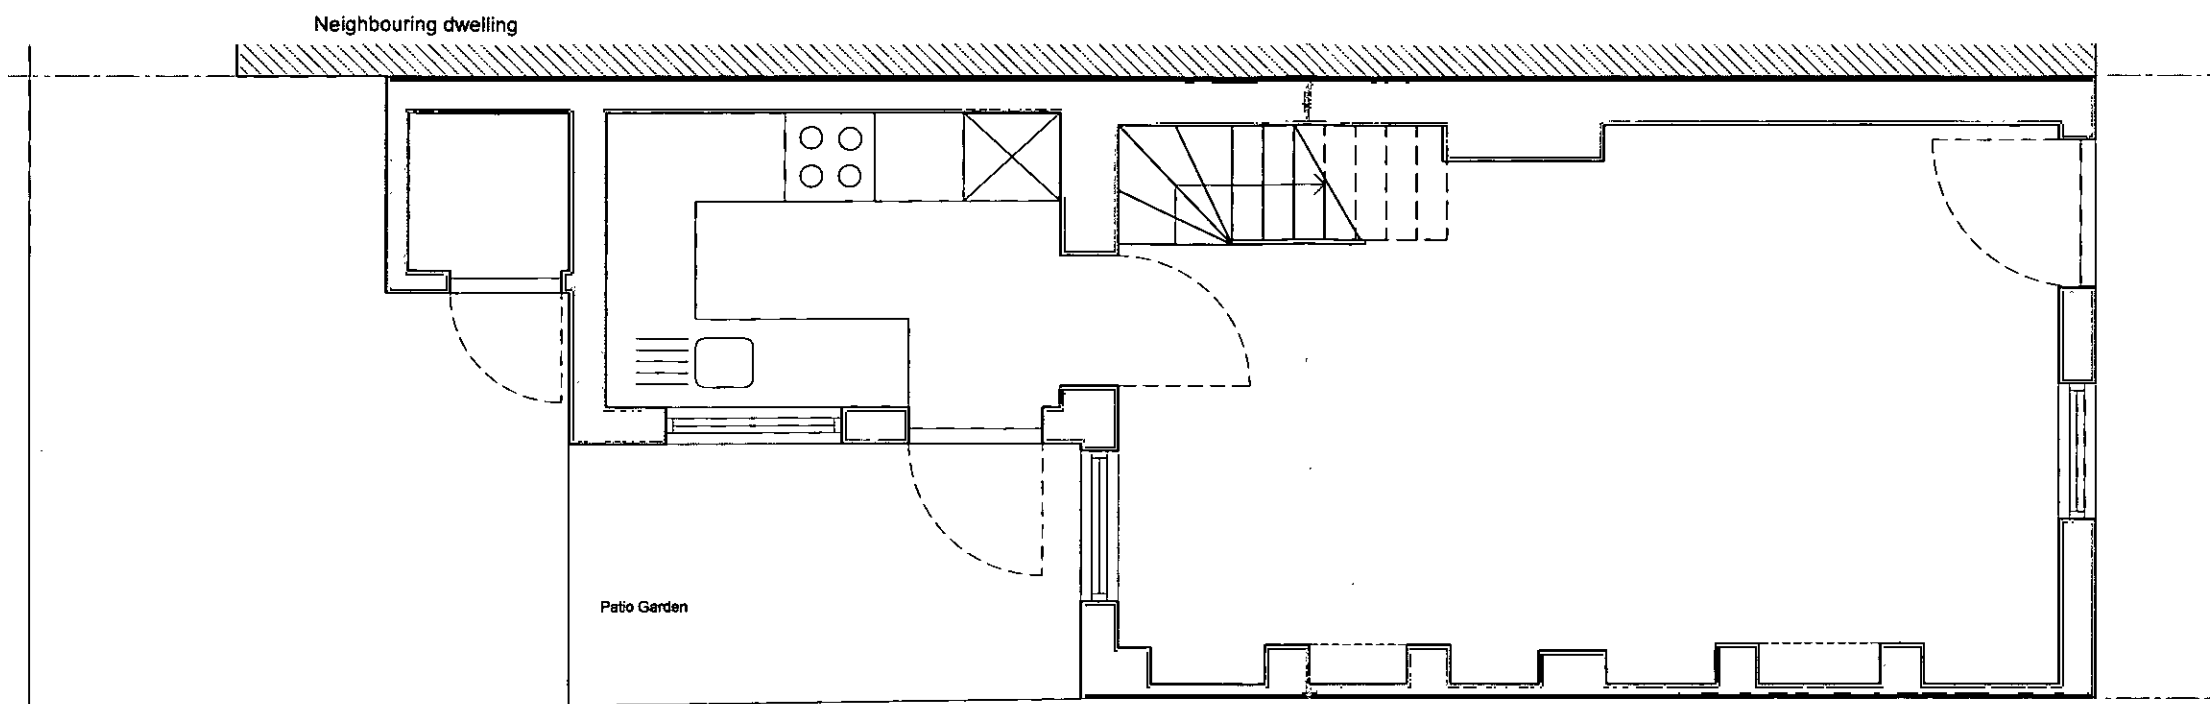


Existing
Ground Floor Plan Scale 1:50

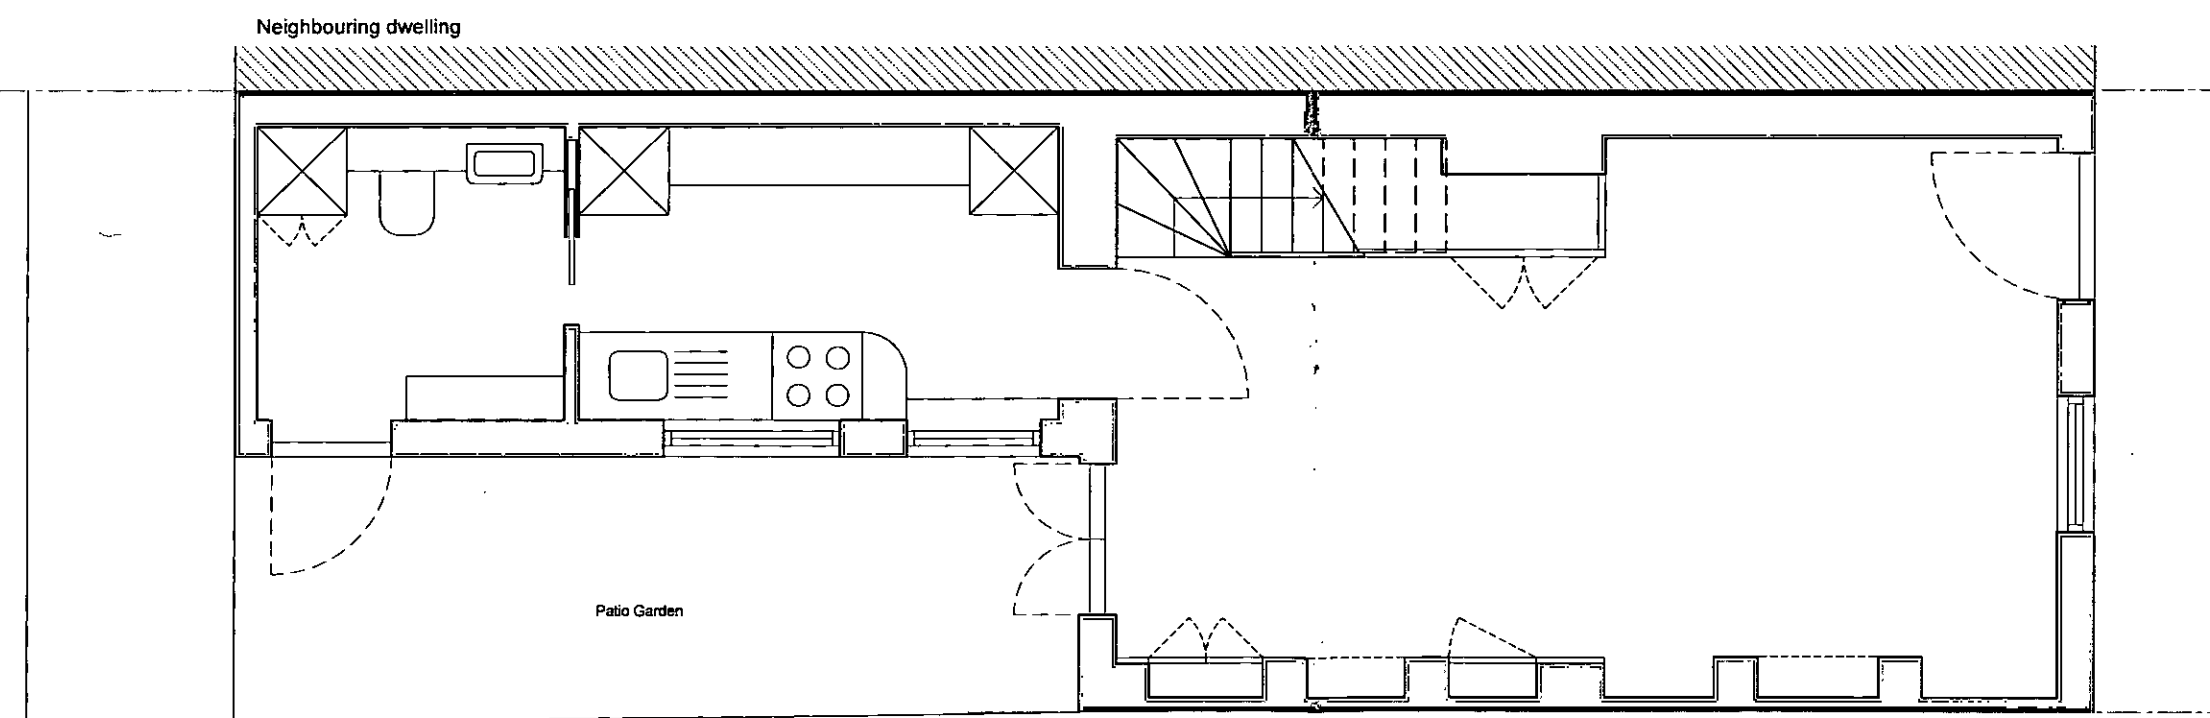

Proposed
Ground Floor Plan Scale 1:50

This drawing is subject to copyright protection and may not be altered, traced, photographed, copied nor used for any purpose other than that for which it is issued.

All dimensions are to be checked on site before commencement of works. All details relating to sub-contractors or suppliers work must be checked and agreed between the general contractor and the sub-contractor of suppliers.

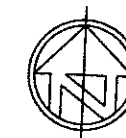

PLANNING ISSUE 04.06.15

Project

21 Orchard Place
Arundel
BN18 9BP

Drawing

Existing and Proposed
Ground Floor Plan

Drawn By
CB

Scale
1:50

Date
June 2015

Revision
-

Drawing No.
1033_002