



This drawing is subject to copyright protection and may not be altered, traced, photographed, copied nor used for any purpose other than that for which it is issued.

All dimensions are to be checked on site before commencement of works. All details relating to sub-contractors or suppliers work must be checked and agreed between the general contractor and the sub-contractor or suppliers.

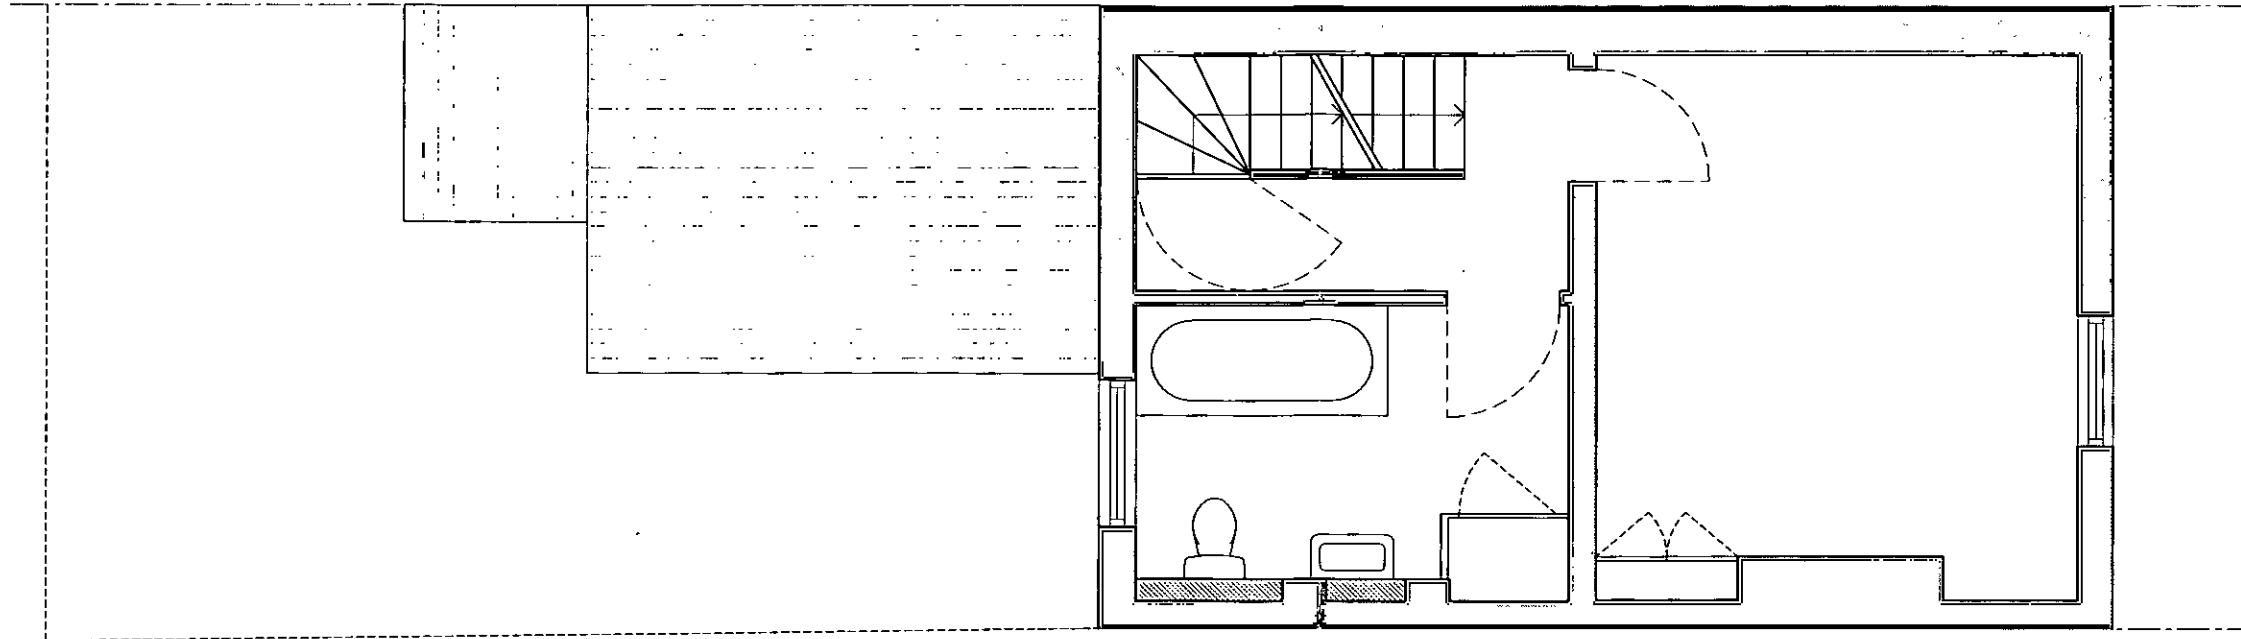

Existing
First Floor Plan

Scale 1:50

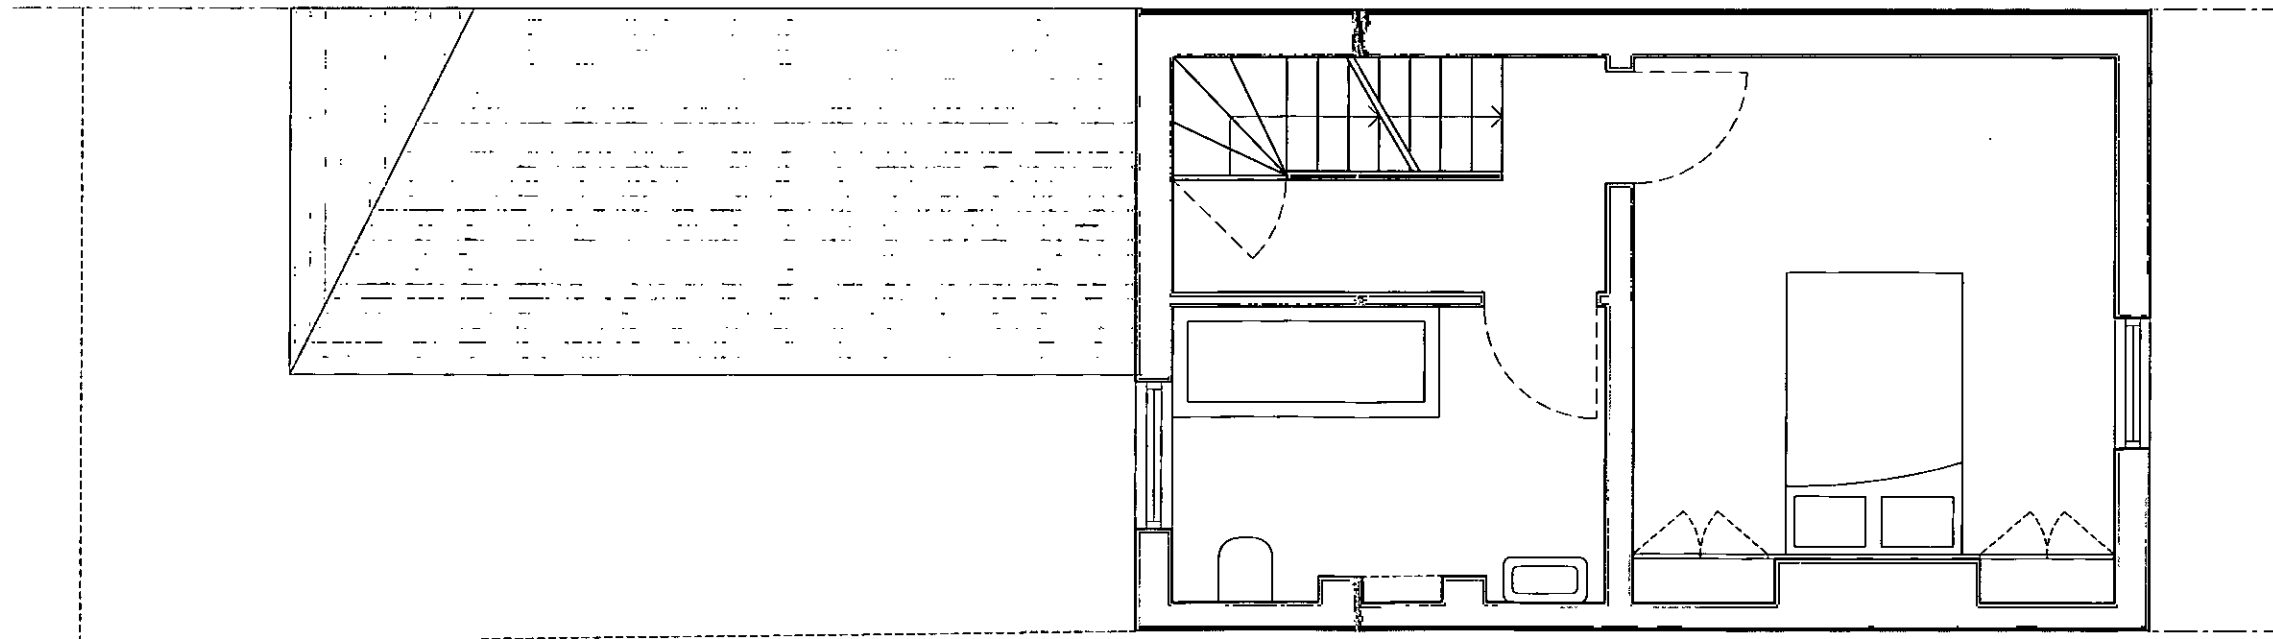

Proposed
First Floor Plan

Scale 1:50

- PLANNING ISSUE 04.06.15

Project

21 Orchard Place
Arundel
BN18 9BP

Drawing

Existing and Proposed
First Floor Plan

Drawn By
CB

Scale
1:50

Date
June 2015

Revision
-

Drawing No.
1033_003