



This drawing is subject to copyright protection and may not be altered, traced, photographed, copied nor used for any purpose other than that for which it is issued.

All dimensions are to be checked on site before commencement of works. All details relating to sub-contractors or suppliers work must be checked and agreed between the general contractor and the sub-contractor or suppliers.

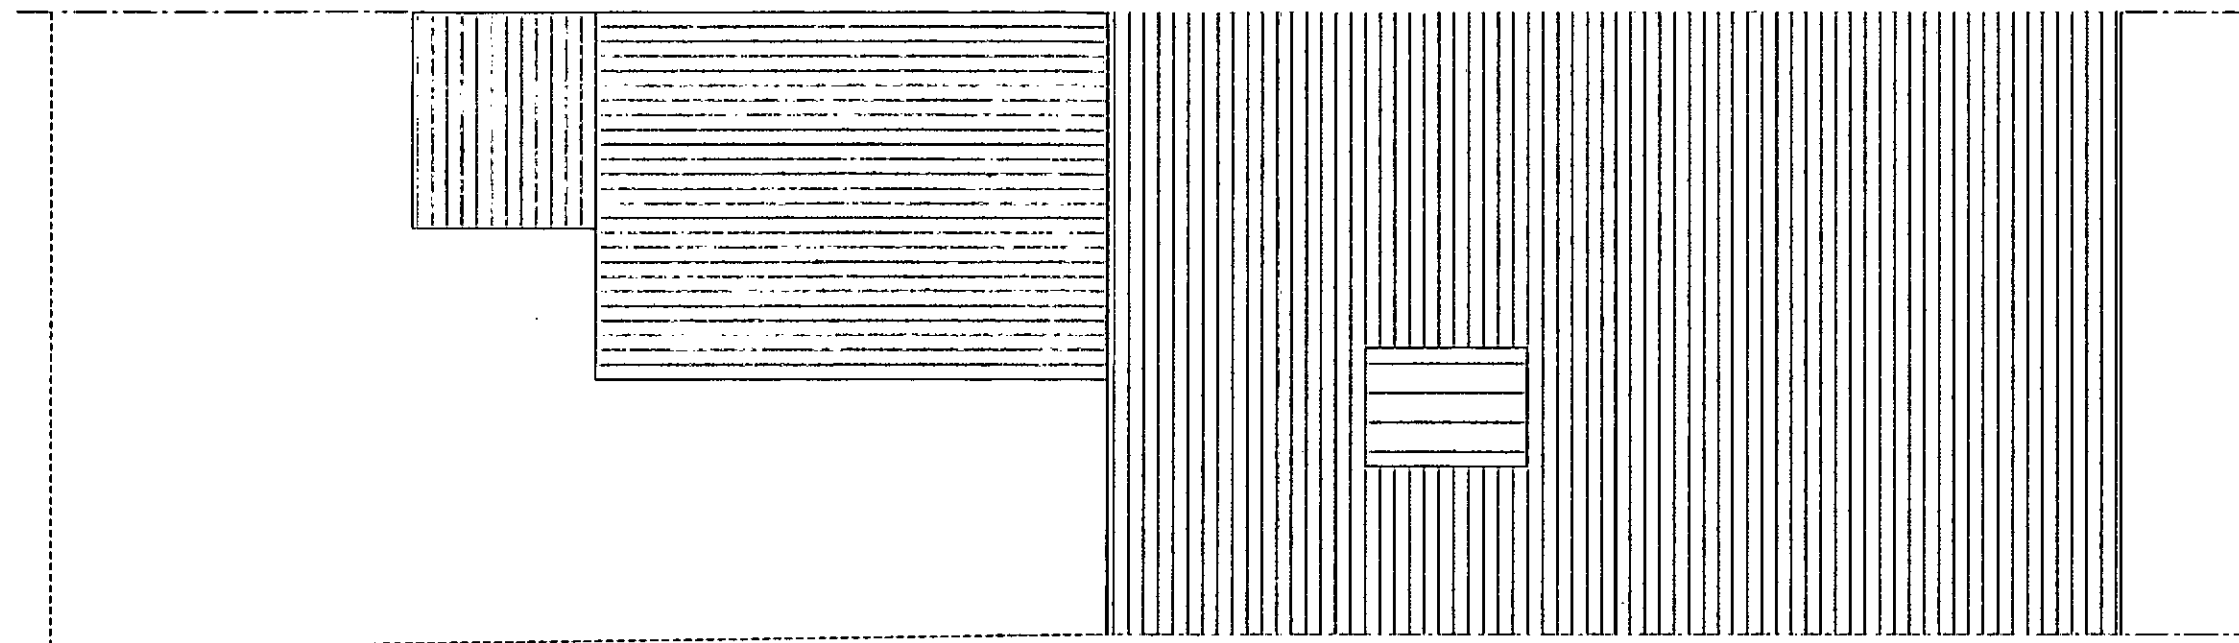

Existing
Roof Plan

Scale 1:50

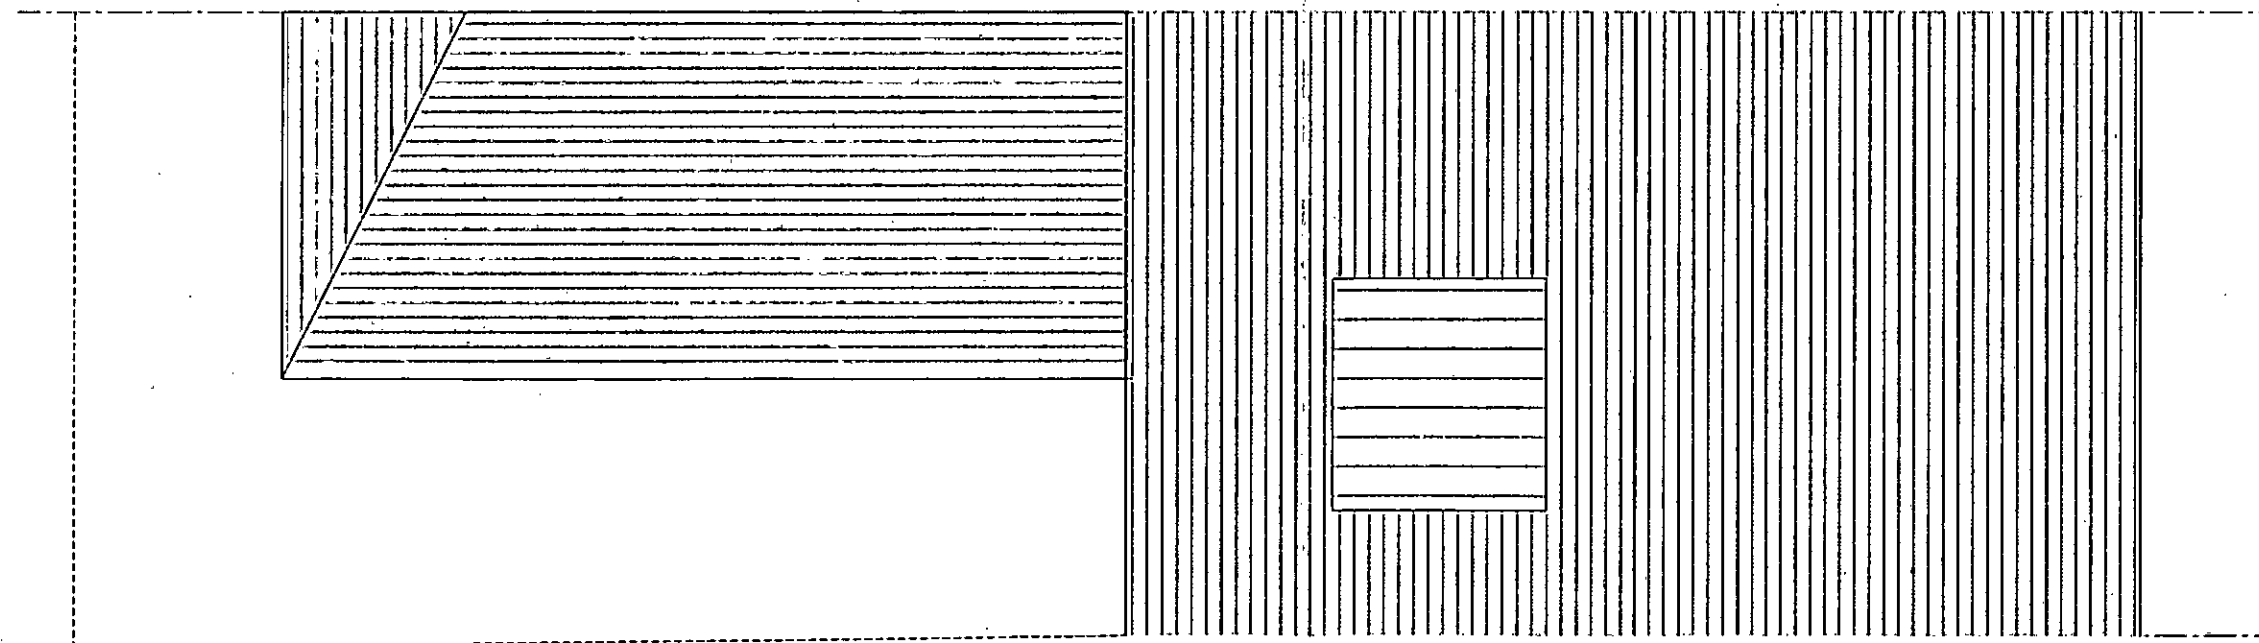

Proposed
Roof Plan

Scale 1:50

- PLANNING ISSUE 04.06.15	
Project 21 Orchard Place Arundel BN18 9BP	
Drawing Existing and Proposed Roof Plan	
Drawn By CB	Scale 1:50
Date June 2015	Revision -
Drawing No. 1033_005	