


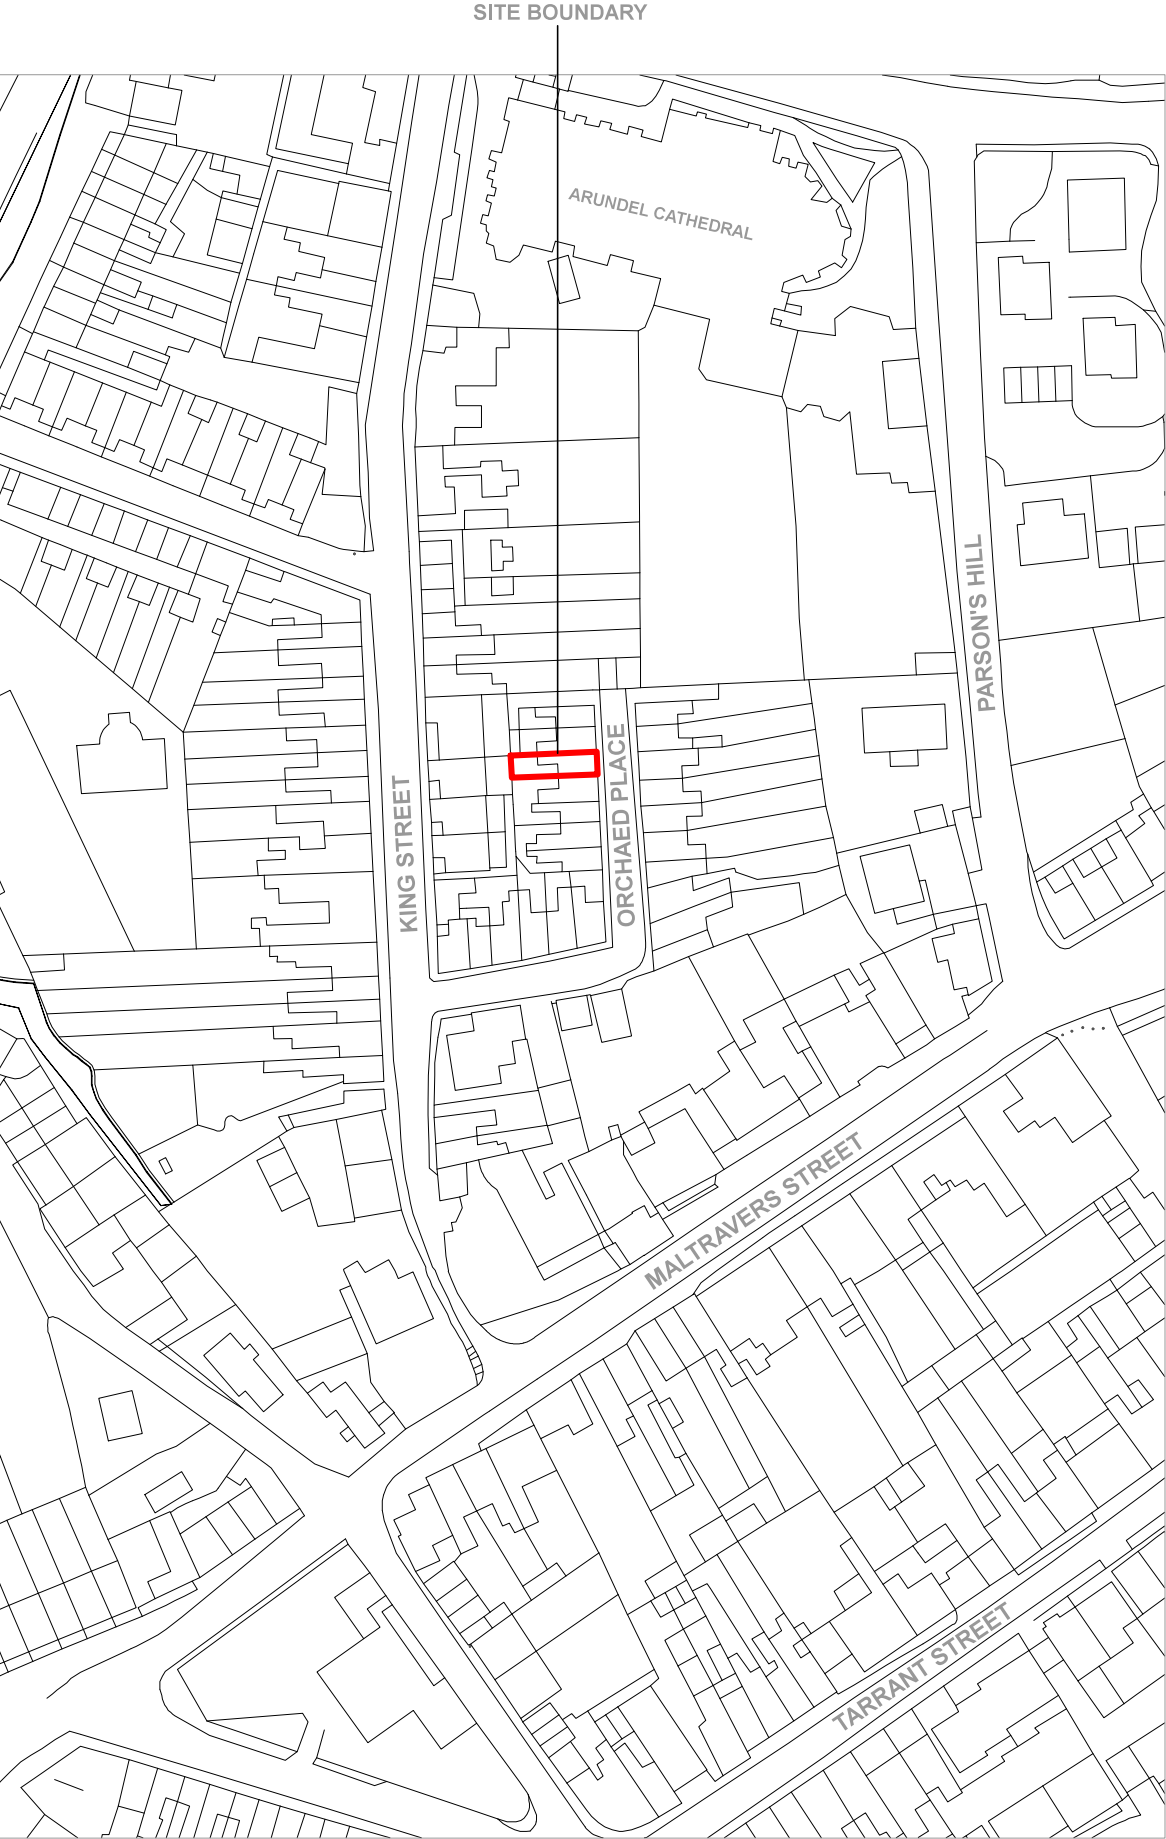

Existing
Location Plan

Scale 1:1250



Proposed
Site Plan

Scale 1:500

This drawing is subject to copyright protection and may not be altered, traced, photographed, copied nor used for any purpose other than that for which it is issued.

All dimensions are to be checked on site before commencement of works. All details relating to sub-contractors or suppliers work must be checked and agreed between the general contractor and the sub-contractor of suppliers.



A PLANNING ISSUE 16.06.15	
Project	
21 Orchard Place Arundel BN18 9BP	
Drawing	
Location and Site Plan	
Drawn By	Scale
CB	as shown
Date	Revision
June 2015	A
Drawing No.	
1033_001	