



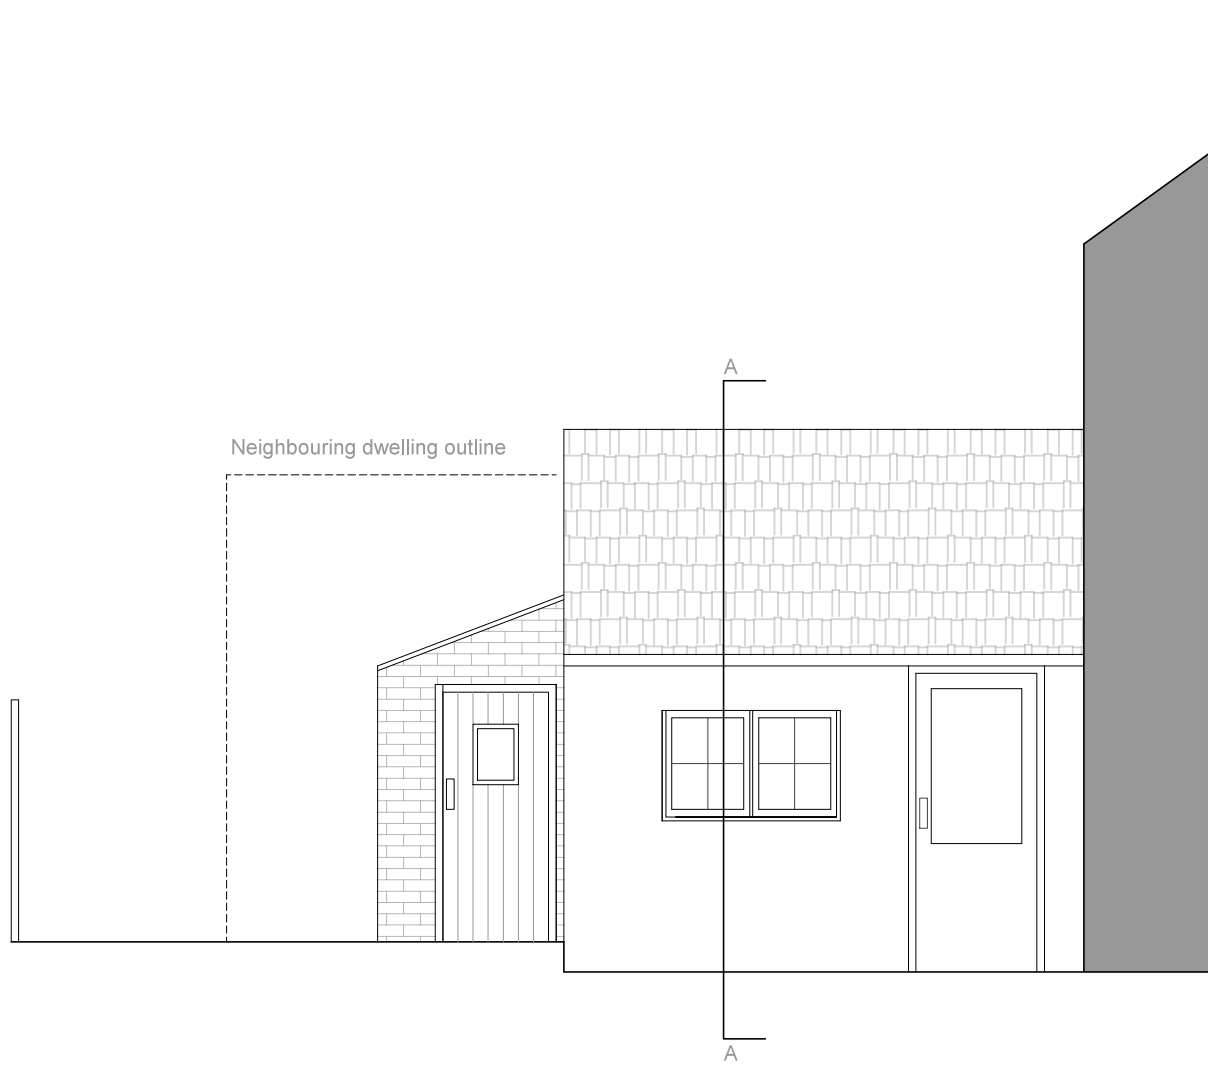


Existing
South Elevation

Scale 1:50

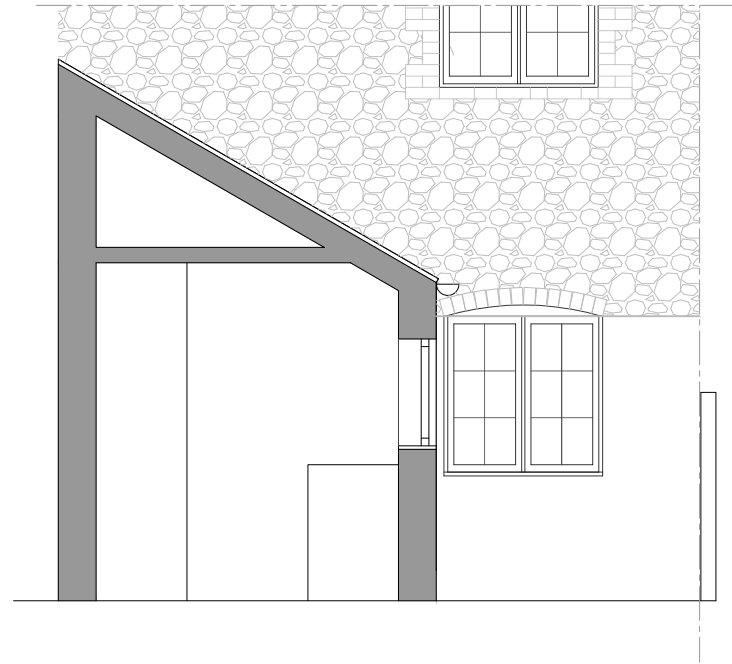


Existing
Section AA

Scale 1:50

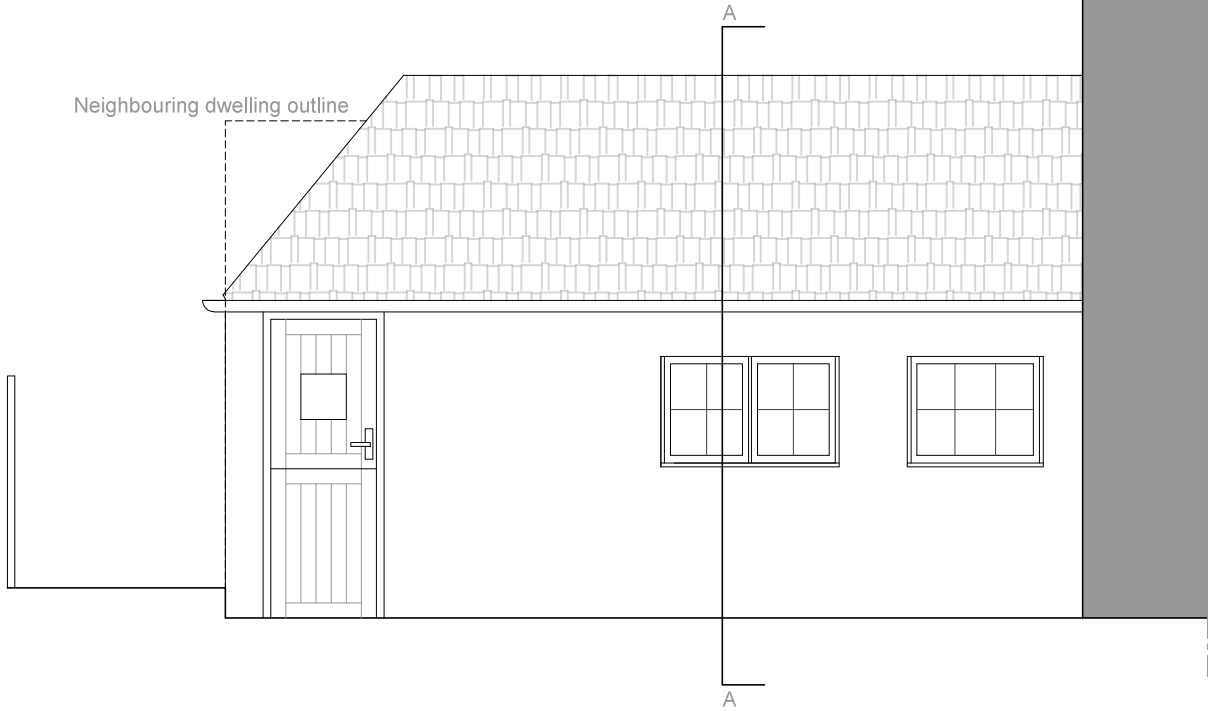

Proposed
South Elevation

Scale 1:50

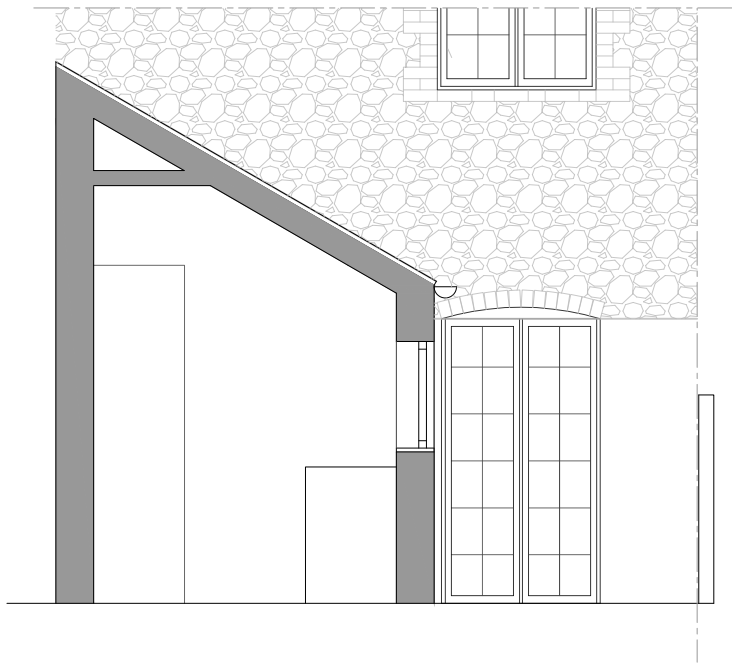

Proposed
Section AA

Scale 1:50

This drawing is subject to copyright protection and may not be altered, traced, photographed, copied nor used for any purpose other than that for which it is issued.

All dimensions are to be checked on site before commencement of works. All details relating to sub-contractors or suppliers work must be checked and agreed between the general contractor and the sub-contractor of suppliers.

Materials

Walls	Painted render finished masonry to match existing.
Roof	Slate roof tiles to match existing.
Window	Casement window to match existing.
Door	Timber with glazed panel.

A PLANNING ISSUE 16.06.15

Project

21 Orchard Place
Arundel
BN18 9BP

Drawing

Existing and Proposed
South Elevation

Drawn By
CB

Scale
1:50

Date
June 2015

Revision
A

Drawing No.
1033_008