



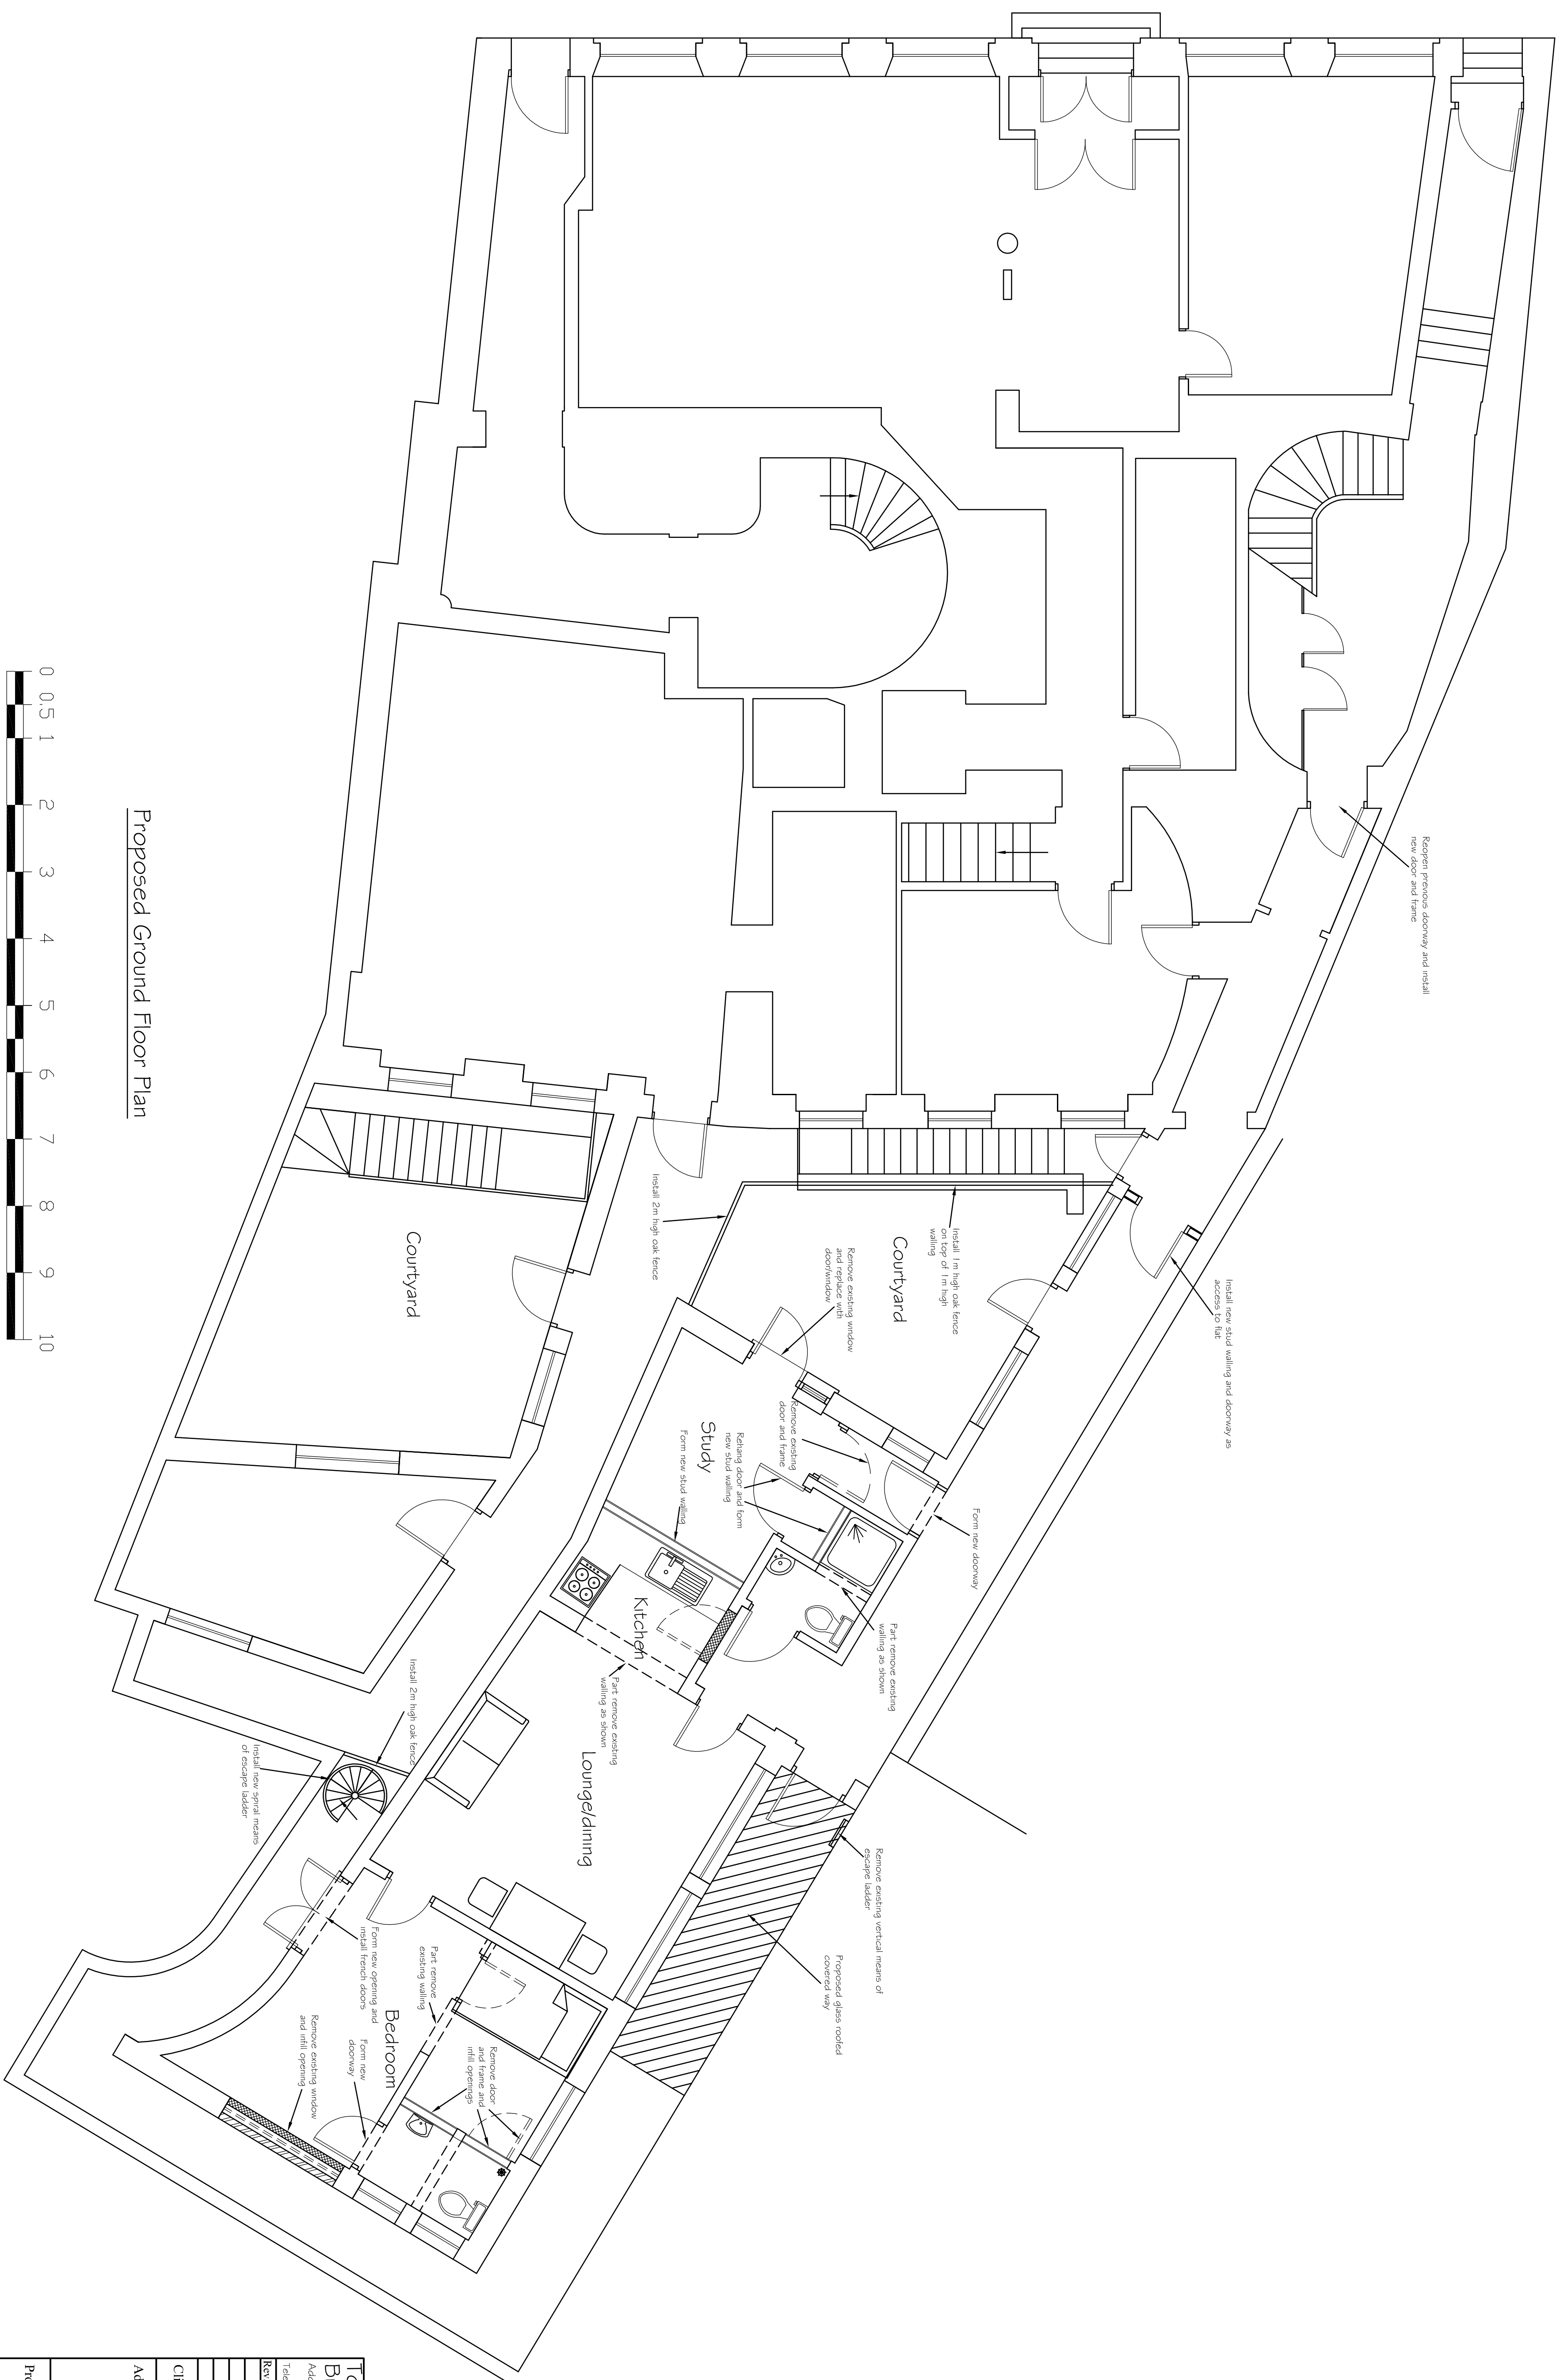

Proposed Ground Floor Plan

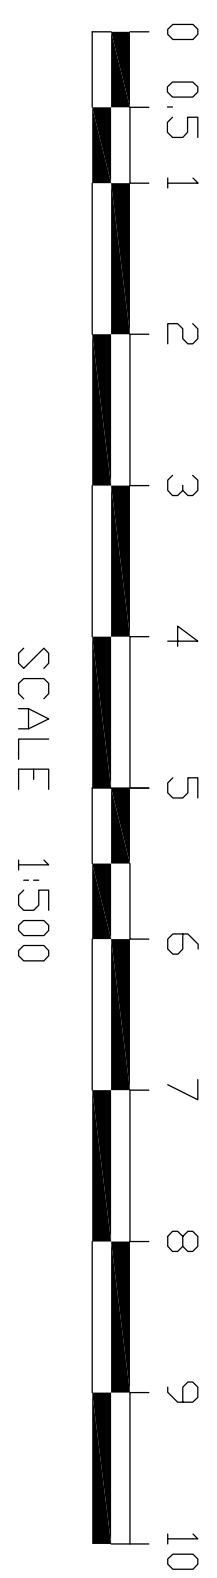

Tony Rodgers	
Building Consultant	
Address: 40 Dawn Crescent, Upper Beeding, West Sussex, BN44 3WH	
Telephone: 01903 815125	
Rev.	Date
	Revision Description:
Client: Mr P Meredith	
Address: 55 High Street Arundel West Sussex BN18 9AJ	
Project: Proposed alterations to form one bedroom flat	
Scale: 1:50	
Date: June 2020	
Drawing No: 20/1413/02	
Drawn By: AMR	Revision: