


NOTE

1. THIS DRAWING IS FOR PLANNING PURPOSES ONLY.
2. DETAILED SITE INVESTIGATIONS TO BE UNDERTAKEN PRIOR TO ANY WORKS COMMENCING ON SITE
3. NO STRUCTURAL WORKS TO BE UNDERTAKEN WITHOUT ENGINEERS AGREEMENT
4. NO WORKS TO COMMENCE PRIOR TO PLANNING CONSENT AND COMPLIANCE WITH PLANNING CONDITIONS

DEFECTIVE CHIMNEY
ABOVE ROOF SUBJECT TO
INSPECTION WHEN SCAFFOLD
AVAILABLE TO BE REPAIRED
OR REBUILT
ACCORDINGLY


1:100 @ A3

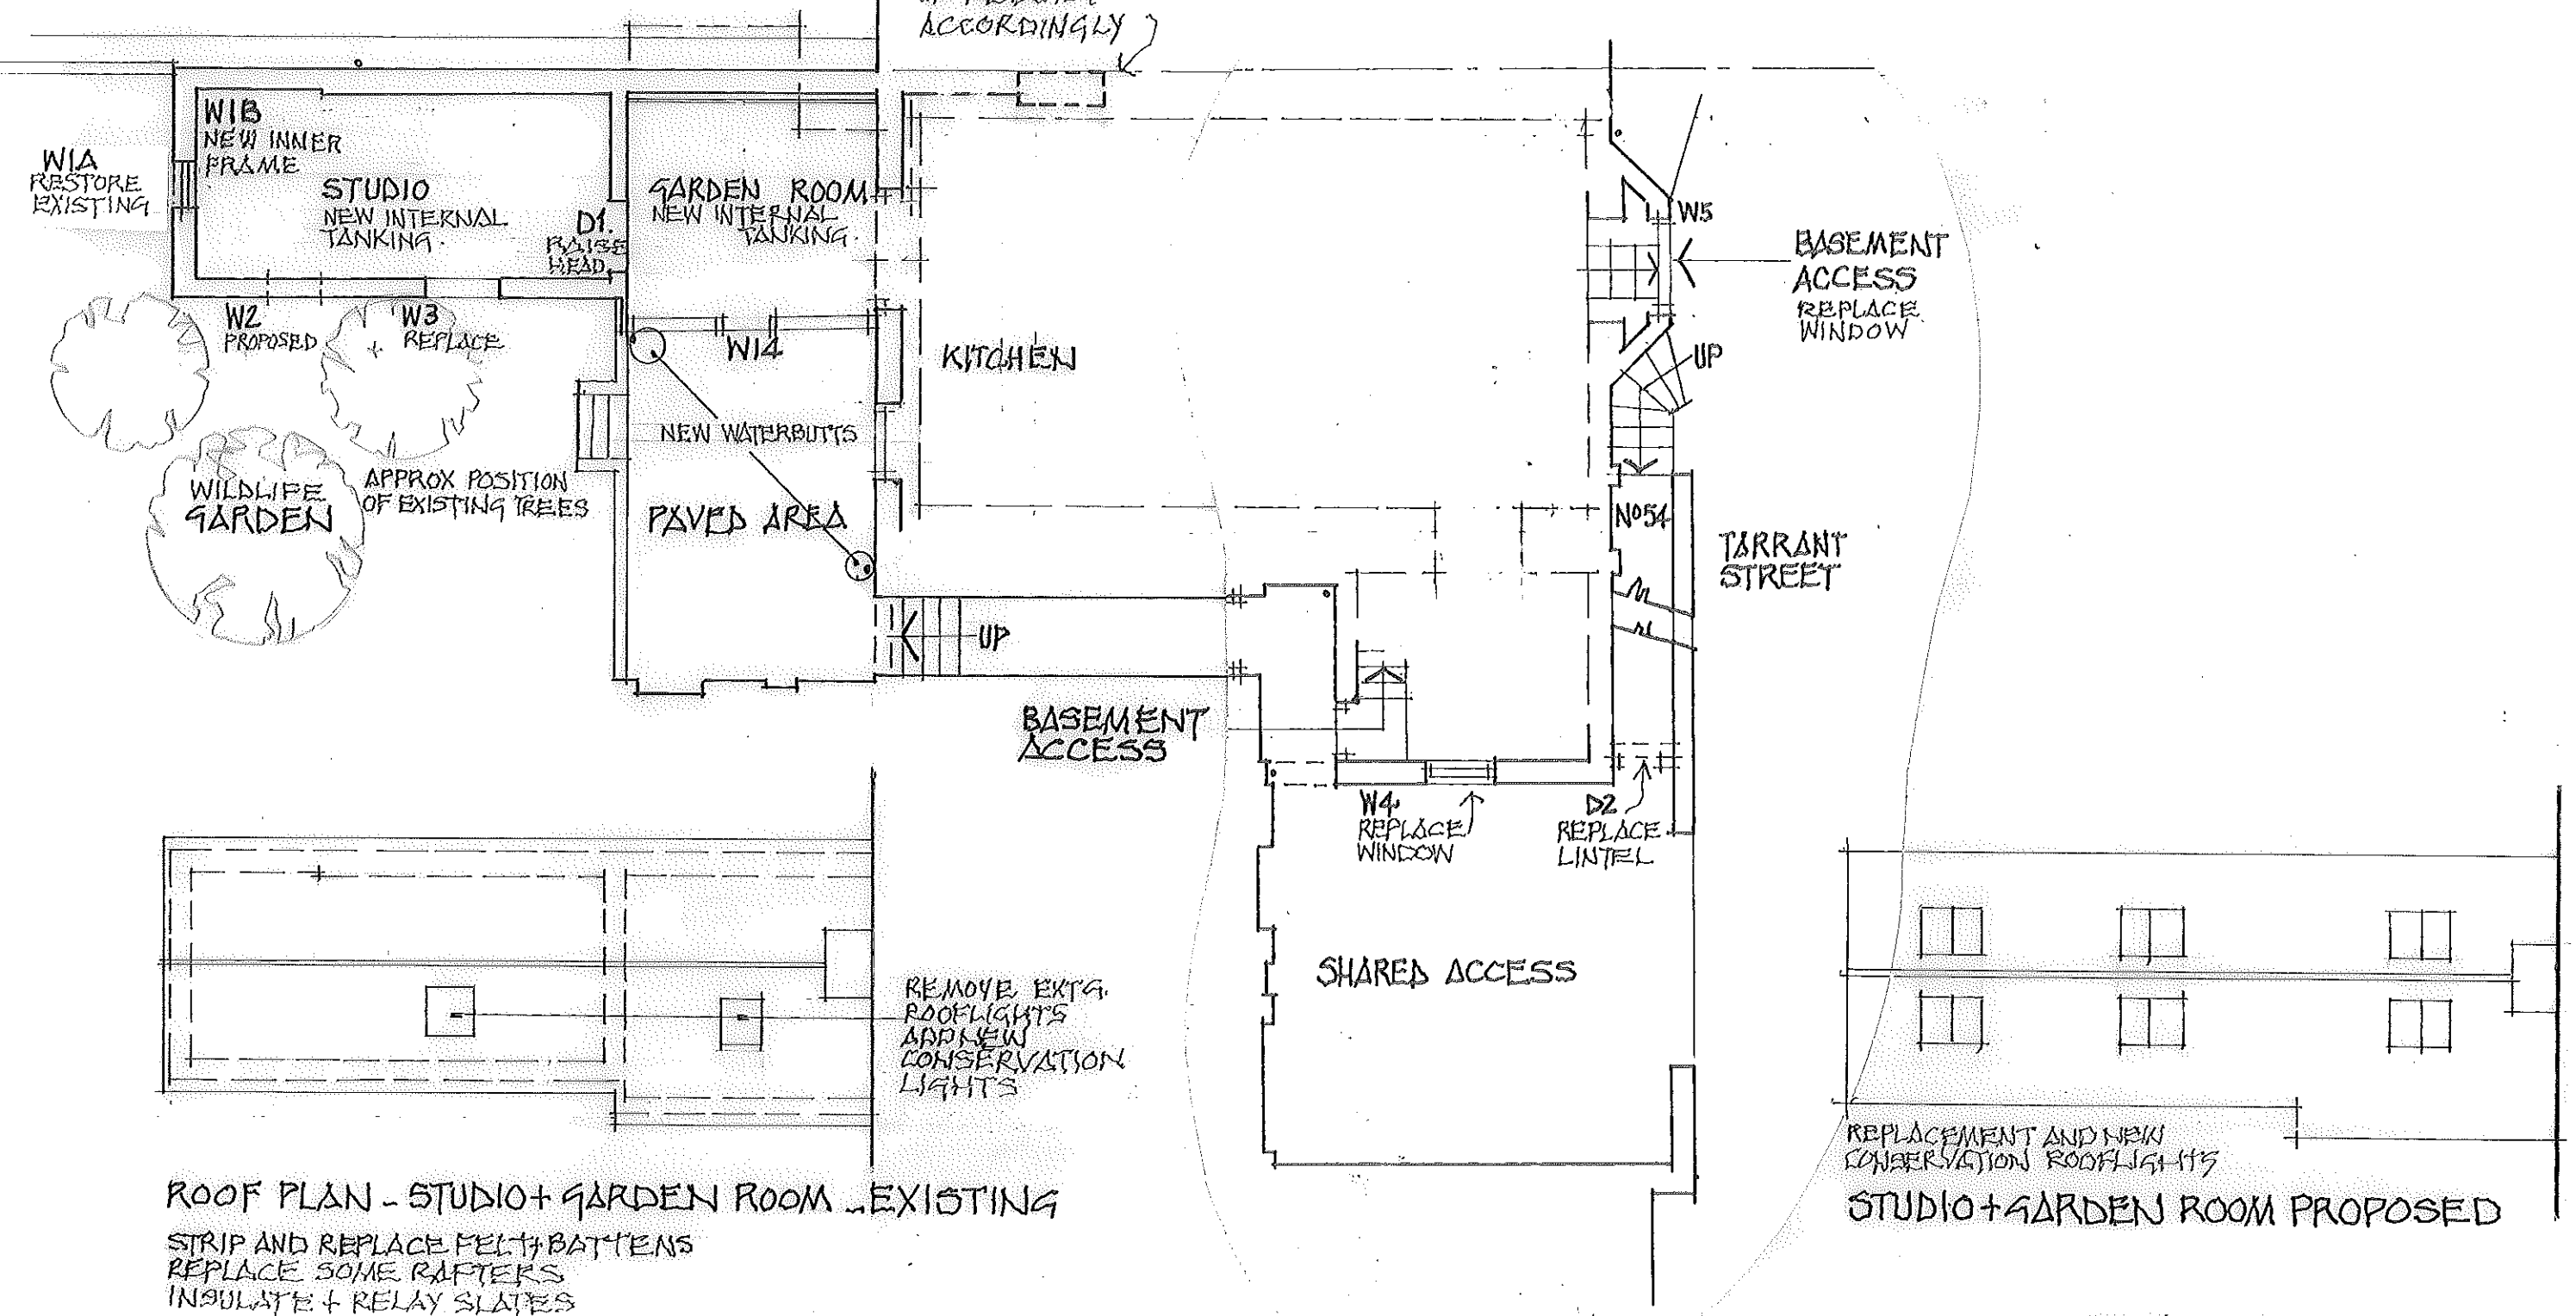



REV 'A' 24.05.21 - UPDATED FOR
PLANNING APPLICATION

OUTLINE OF PROPERTY INDICATING AREAS OF PROPOSED WORKS
54, TARRANT STREET, ARUNDEL
GRAHAM NICOLLS, PLANNING + BUILDING DESIGN M:07498 872754


SCALE / 1:100 @ A3
DATE / 11.05.2021
DWG. NO / 090321/TP.01.'A'

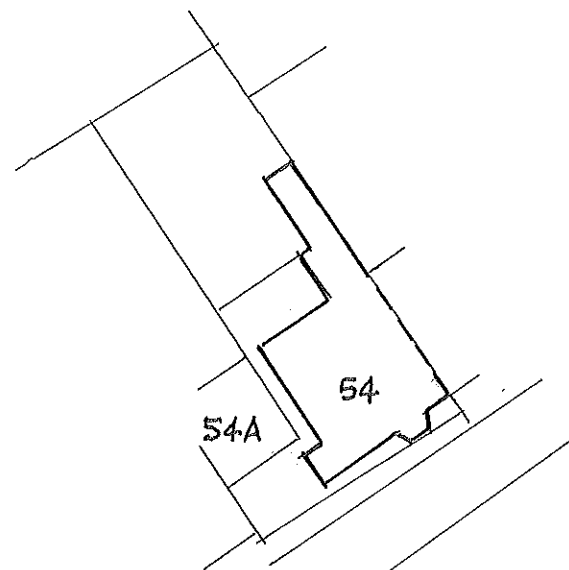

1:500 BLOCK PLAN

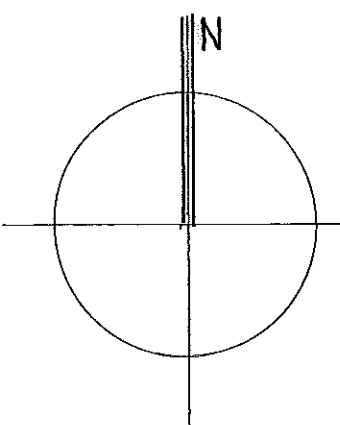 

1:1250 LOCATION PLAN

 

54 TARRANT STREET, ARUNDEL


SITE + LOCATION PLANS

GRAHAM NICOLLS DESIGN M.07498 872754

SCALES / 1:500 + 1:1250 @ A3

DATE / 12.05.2021

DWG. NO / 090321 / TP.02

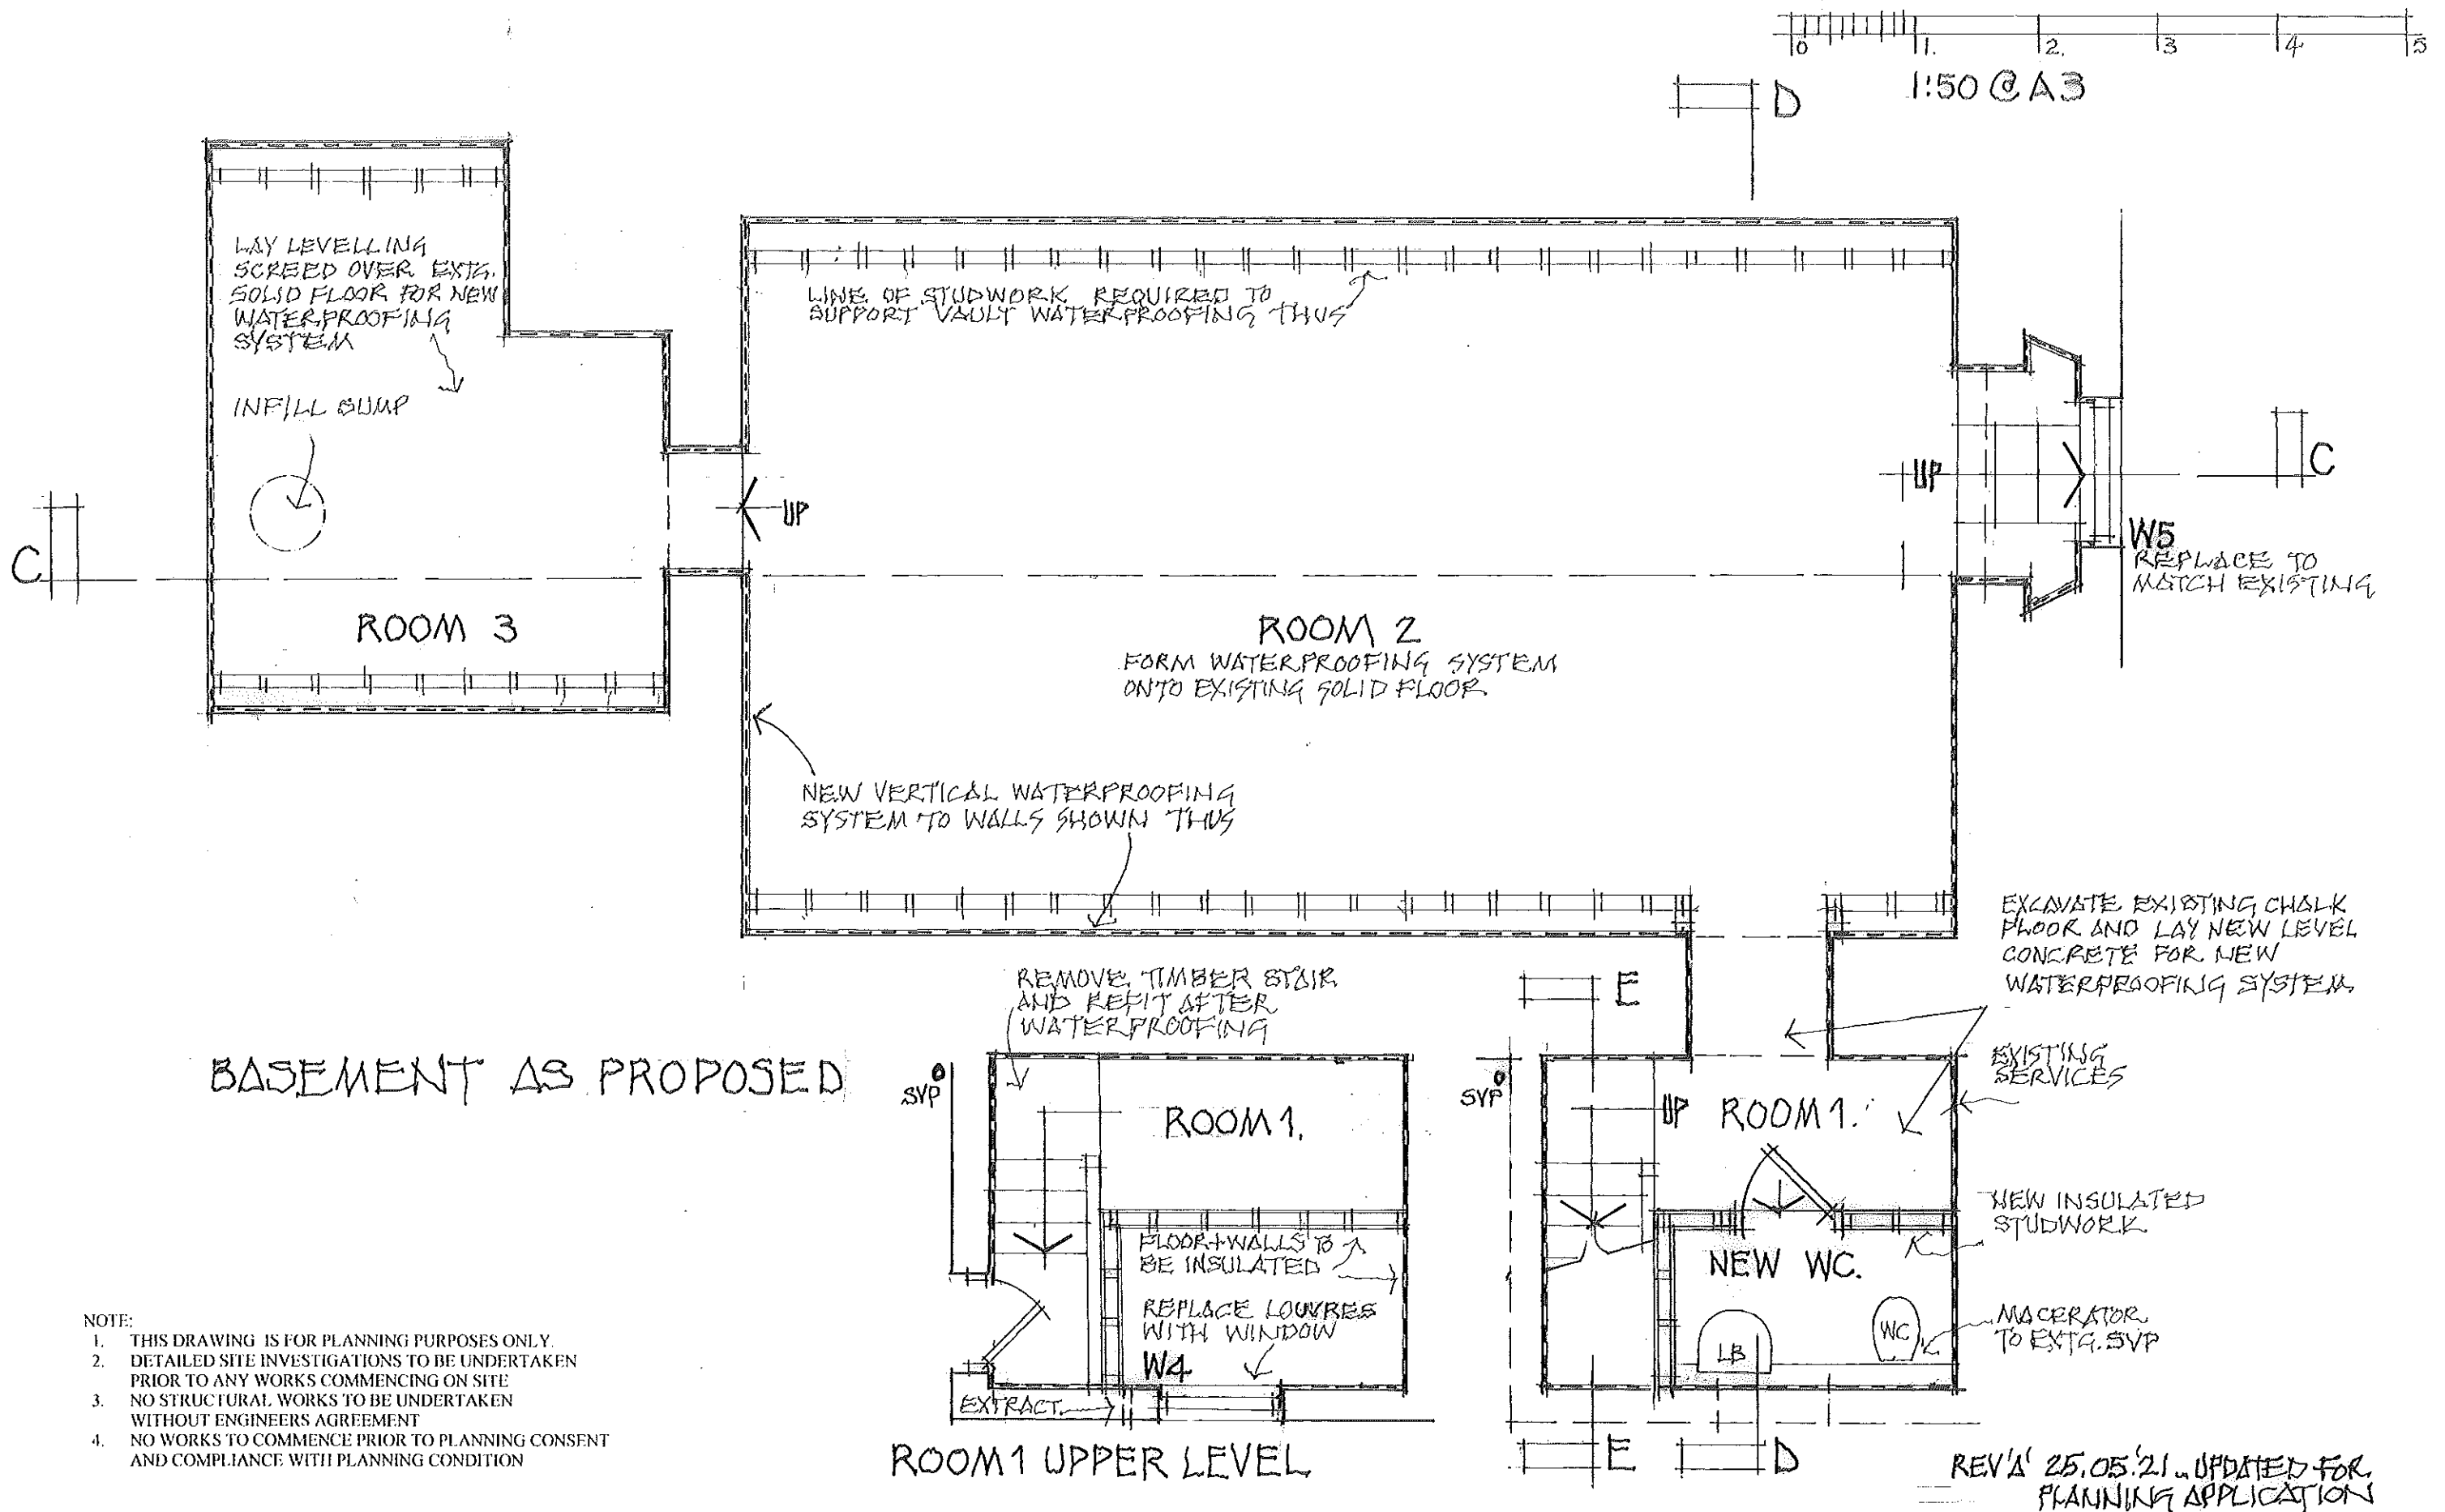


54 TARRANT STREET, ARUNDEL, SUSSEX:
 BASEMENT PLAN AS PROPOSED
 GRAHAM NICOLLS PLANNING + DESIGN, MOBILE: 07498 872754

SCALE / 1:50 @ A3
 DATE / 14.05.2021
 DWG. NO / 090321/TP.03'A'


NOTE:

- 1 THIS DRAWING IS FOR PLANNING PURPOSES ONLY.
- 2 DETAILED SITE INVESTIGATIONS TO BE UNDERTAKEN PRIOR TO ANY WORKS COMMENCING ON SITE
- 3 NO STRUCTURAL WORKS TO BE UNDERTAKEN WITHOUT ENGINEERS AGREEMENT
- 4 NO WORKS TO COMMENCE PRIOR TO PLANNING CONSENT AND COMPLIANCE WITH PLANNING CONDITIONS

1:50 @ A3

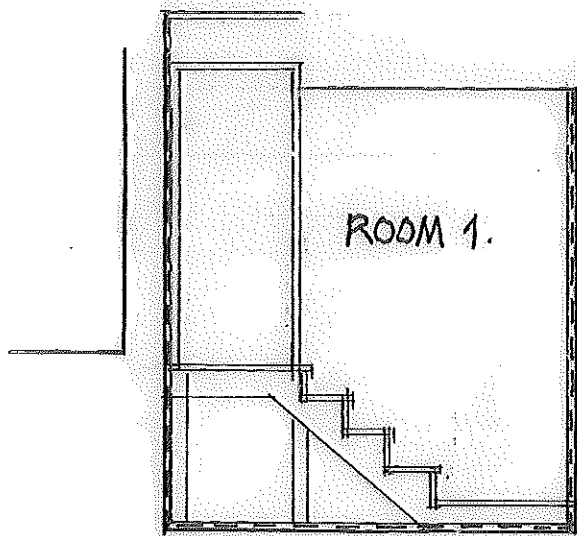



SECTION EE

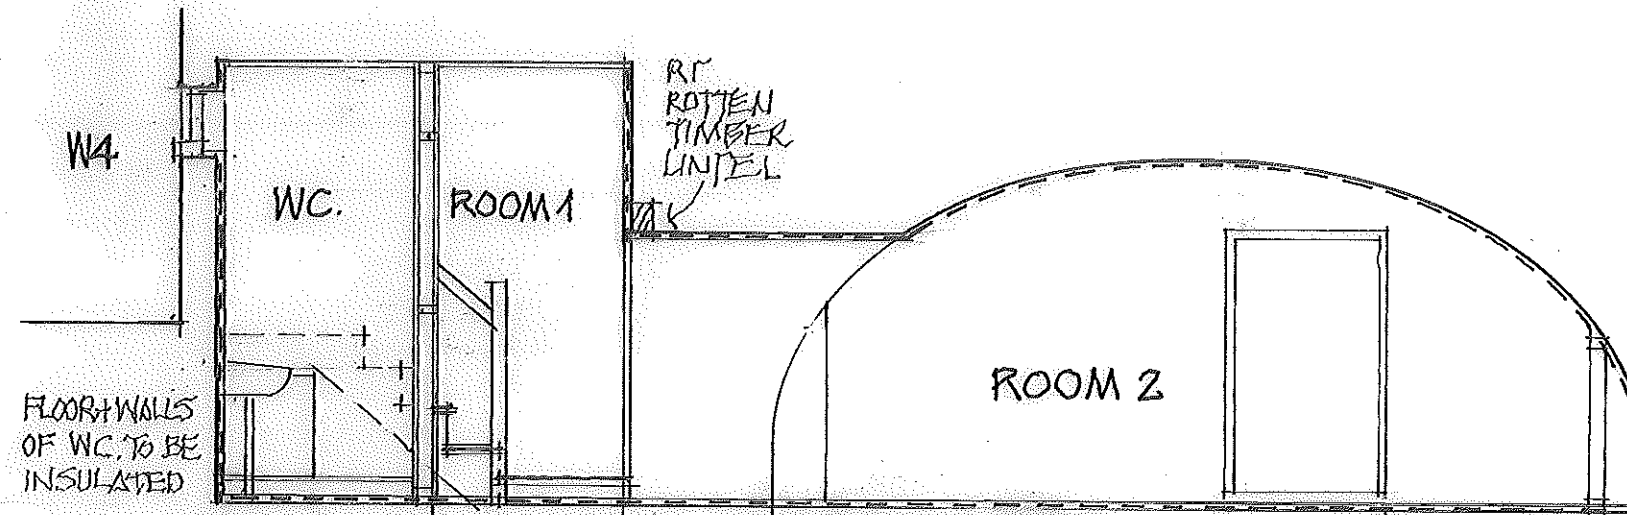

SECTION DD AS PROPOSED

- VERTICAL WALLS LINED WITH TIMBER BOADING
- VAULTED CEILING LINED WITH PLYWOOD
- FLOORS FINISHED WITH TIMBER BOARDS

NOTE: DOTTED LINE INDICATES NEW WATERPROOFING SYSTEM SEE DWG. NO. 090321/TP.03

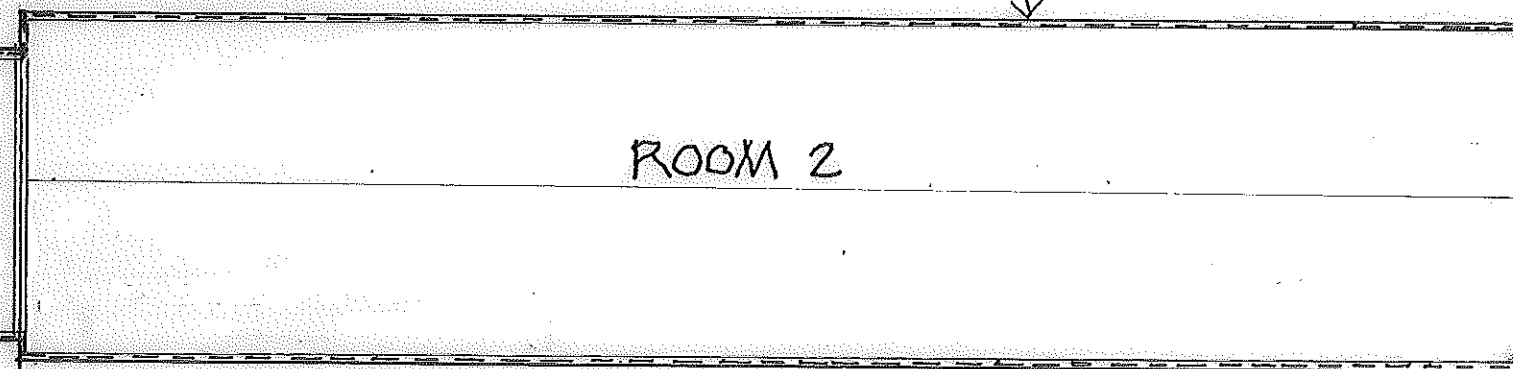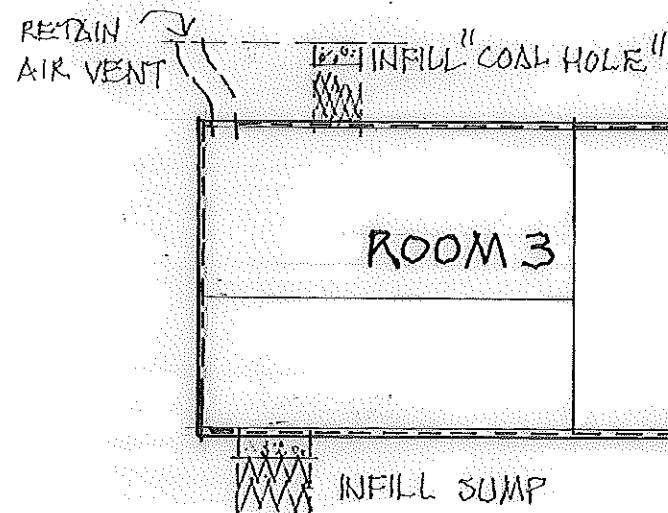

SECTION CC AS PROPOSED

REV 'A' - 26.05.21 - UPDATED FOR PLANNING APPLICATION.


54 TARRANT STREET, ARUNDEL, SUSSEX
BASEMENT SECTIONS AS PROPOSED

GRAHAM NICOLLS PLANNING+DESIGN MOBILE: 07498 872754



SCALE / 1:50 @ A3
DATE / 18.05.2021
DWG. NO / 090321/TP.04 'A'

* CAUTION *
3M. DROP

1:50 @ A3

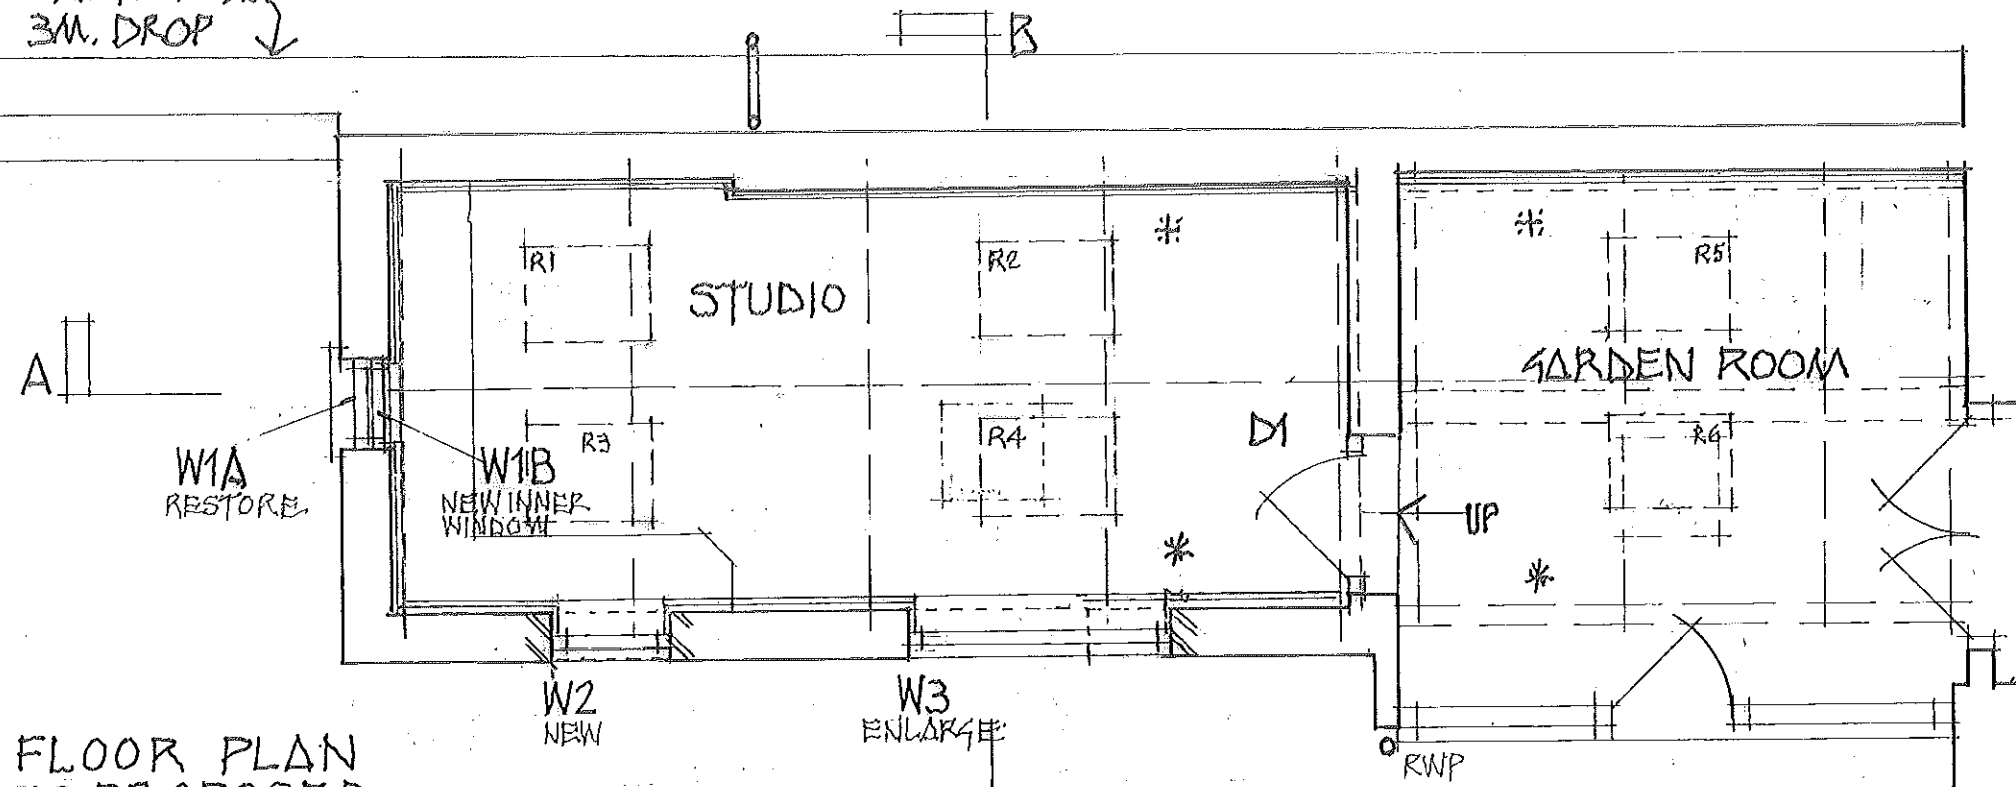


- NOTE:
- 1 THIS DRAWING IS FOR PLANNING PURPOSES ONLY.
 - 2 DETAILED SITE INVESTIGATIONS TO BE UNDERTAKEN PRIOR TO ANY WORKS COMMENCING ON SITE
 - 3 NO STRUCTURAL WORKS TO BE UNDERTAKEN WITHOUT ENGINEERS AGREEMENT
 - 4 NO WORKS TO COMMENCE PRIOR TO PLANNING CONSENT AND COMPLIANCE WITH PLANNING CONDITIONS

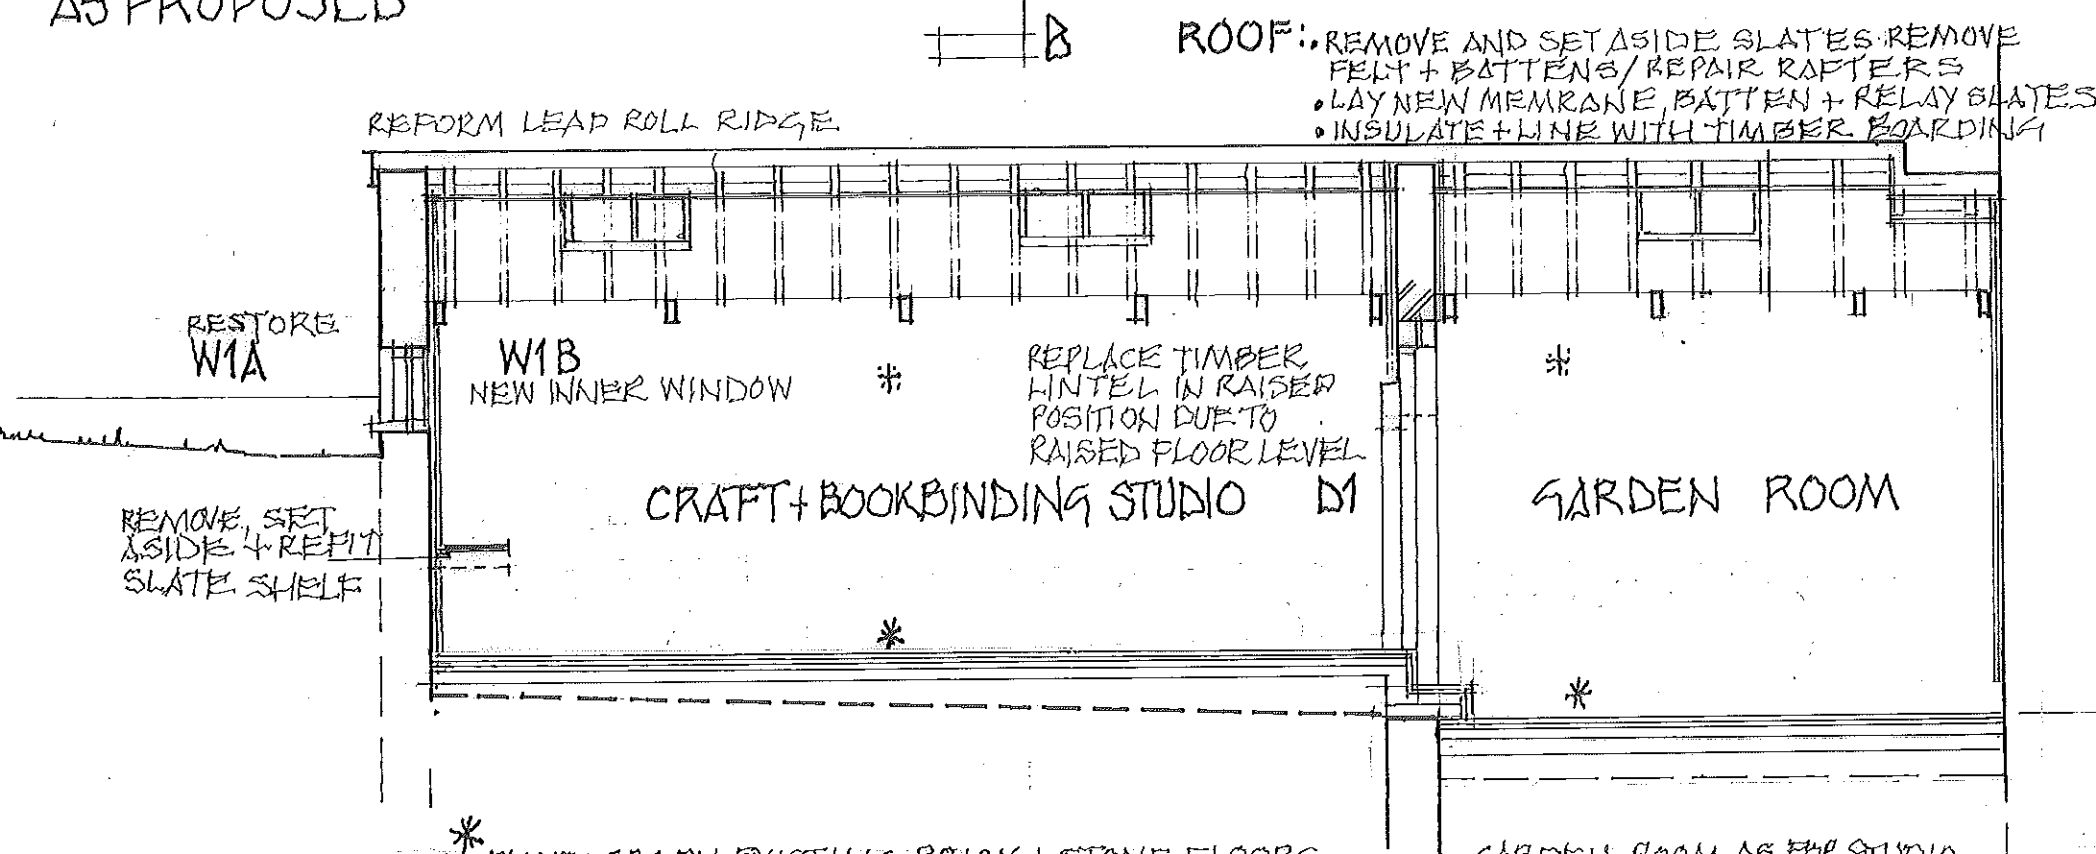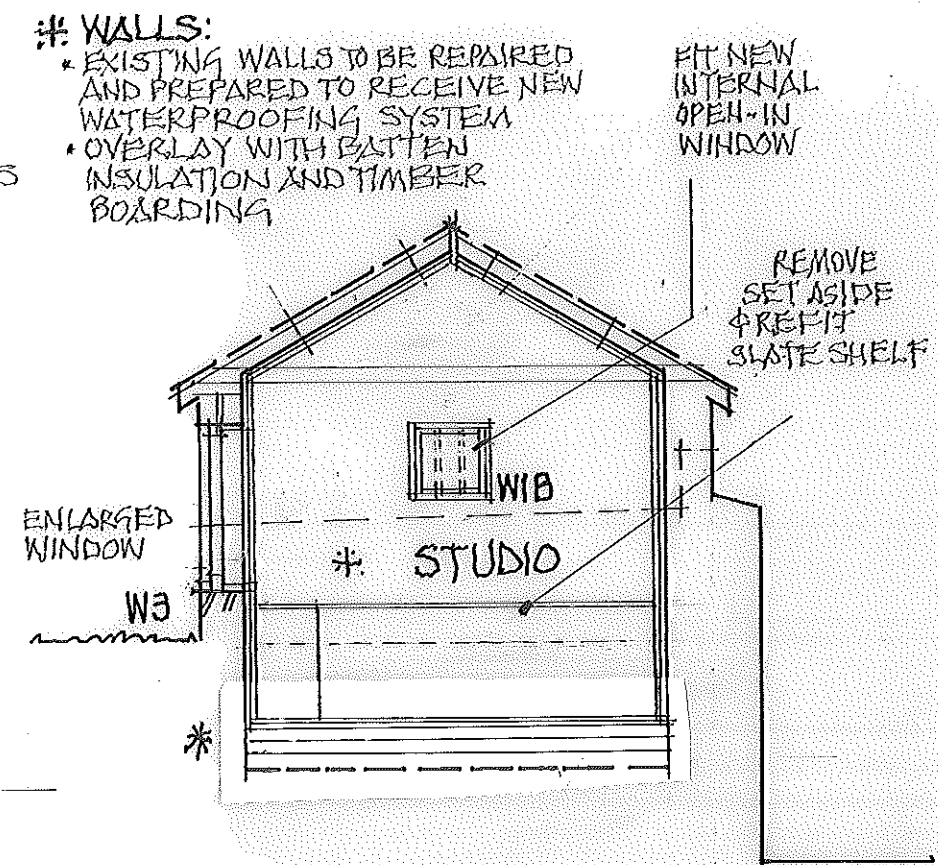

- * PHOTOGRAPH EXISTING BRICK + STONE FLOORS
- * LAY PROTECTIVE MEMBRANE OVER IN STUDIO
- * FILL TO FORM LEVEL BASE FOR 100MM CONCRETE
- * OVERLAY WITH INSULATION + WATERPROOFING SYSTEM AND FINISH WITH BATTENS + BOARDING
- * GARDEN ROOM AS FOR STUDIO BUT LIFT STONE PAVING AND SET ASIDE
- * EXCAVATE ENABLE FLOOR TO BE AT SAME LEVEL AS KITCHEN


54 TARRANT STREET, ARUNDEL, SUSSEX.
GARDEN ROOM AS PROPOSED PLAN + SECTIONS
GRAHAM NICOLLS PLANNING + DESIGN MOBILE: 07498 872754

SCALE / 1:50 @ A3
DATE / 12.05.2021
DWG. NO / 090321 / TP.05 'A'

 


1:50 @ A3

REPLACE 2ND ROOFLIGHTS
WITH 3RD CONSERVATION
LIGHTS

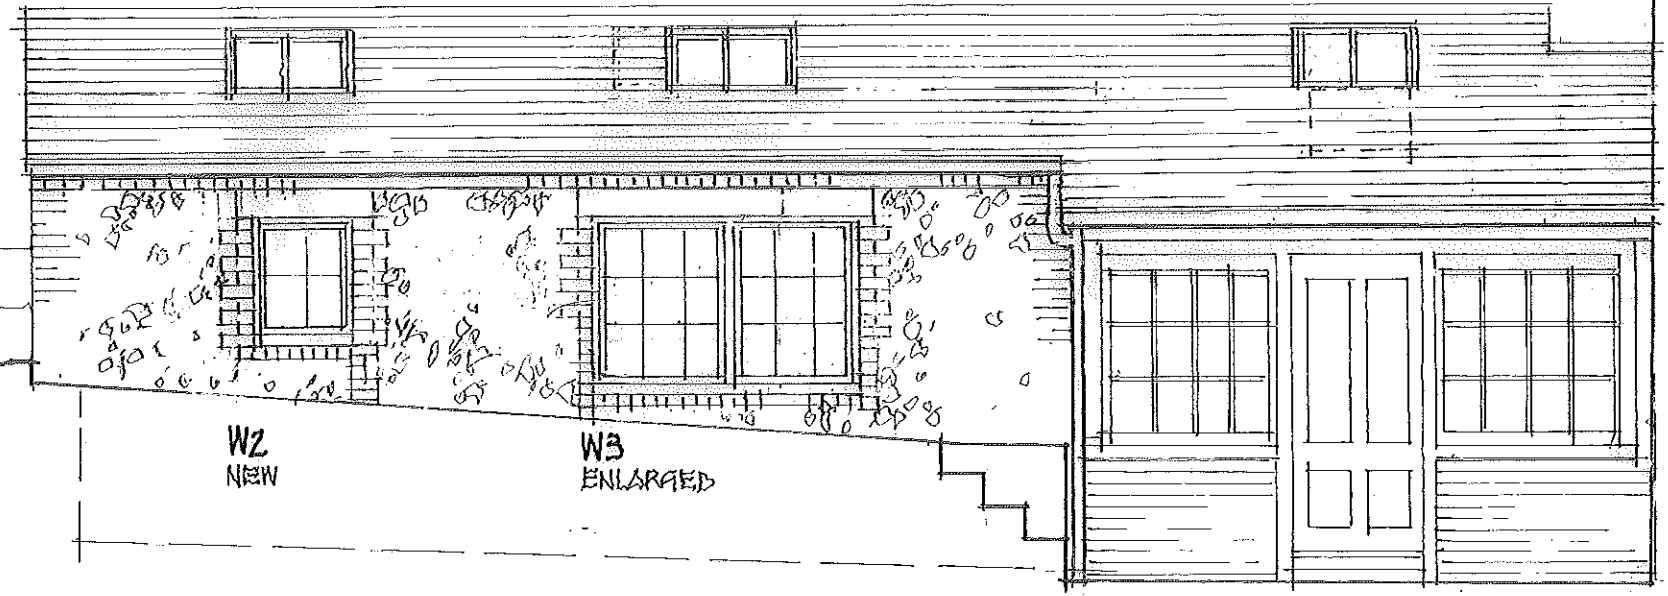

WEST ELEVATION AS PROPOSED


STRIP ROOF FIT NEW FELT
AND BATTENS AND REFIT
SLATES + LEADWORK
REPAIR OR REPLACE RAFTERS

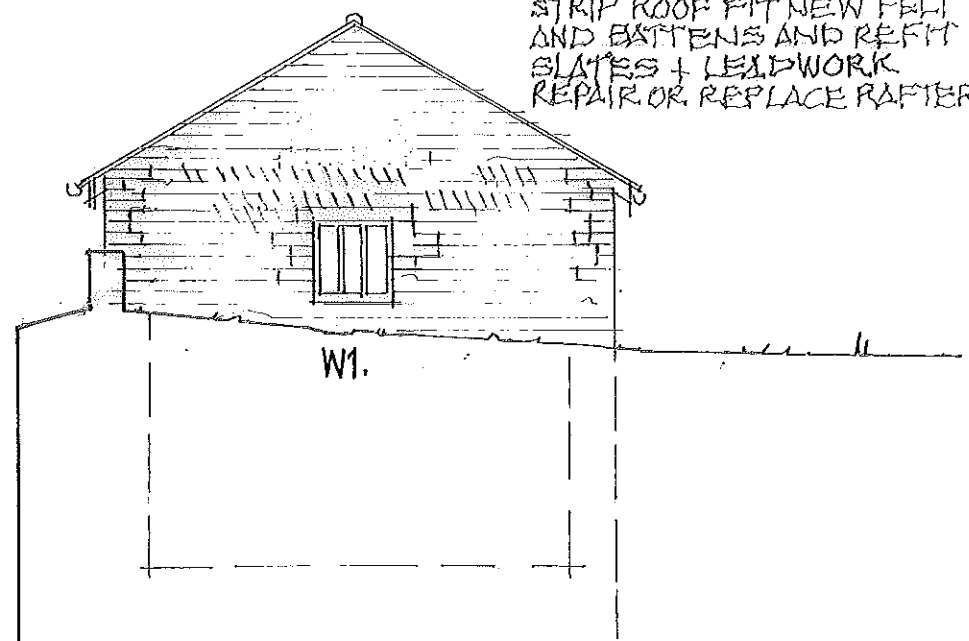

NORTH ELEVATION PROPOSED

* CAUTION 3M. DROP

3RD. NEW
CONSERVATION
ROOFLIGHTS

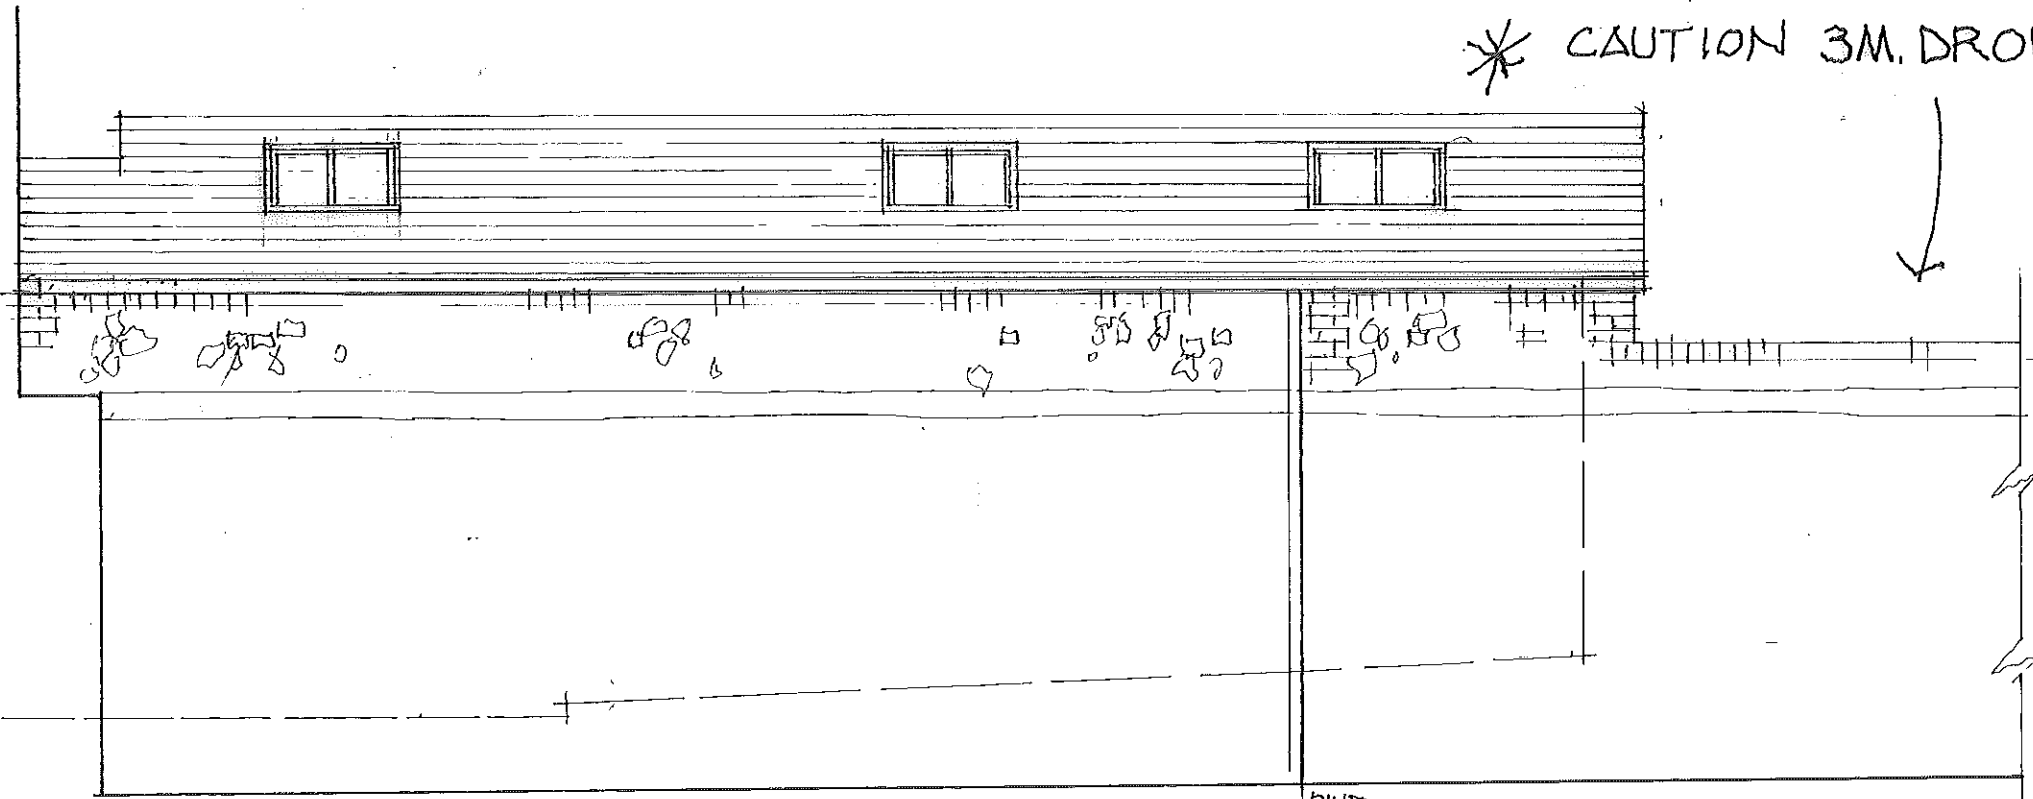

EAST ELEVATION AS PROPOSED


- NOTE
1. THIS DRAWING IS FOR PLANNING PURPOSES ONLY.
 2. DETAILED SITE INVESTIGATIONS TO BE UNDERTAKEN PRIOR TO ANY WORKS COMMENCING ON SITE
 3. NO STRUCTURAL WORKS TO BE UNDERTAKEN WITHOUT ENGINEERS AGREEMENT
 4. NO WORKS TO COMMENCE PRIOR TO PLANNING CONSENT AND COMPLIANCE WITH PLANNING CONDITIONS

REV 'C' 24.05.21 UPDATED FOR
PLANNING APPLICATION
REV 'B' EAST ELEVATION ADDED
REV 'A'


54. TARRANT STREET . ARUNDEL . SUSSEX
GARDEN ROOM AS PROPOSED ELEVATIONS
GRAHAM NICOLLS PLANNING+DESIGN MOBILE: 07498 872754

SCALE / 1:50 @ A3
DATE / 14.05.2011
DWG. No / 090321 / 06 'C'


REPLACE ROTTEN OAK LINTEL

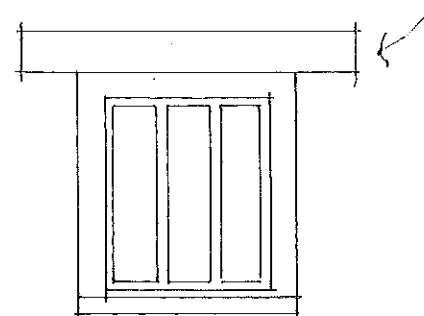


W1A
RENOVATE
UNGLAZED WINDOW

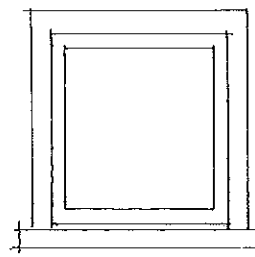


W1B
NEW INNER
WINDOW

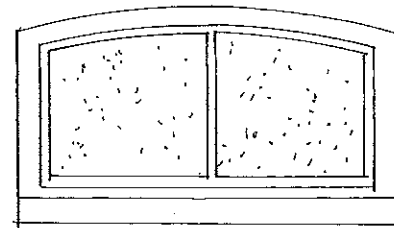

W4
REPLACE LOUVRES WITH
OBSCURE GLAZED WINDOW

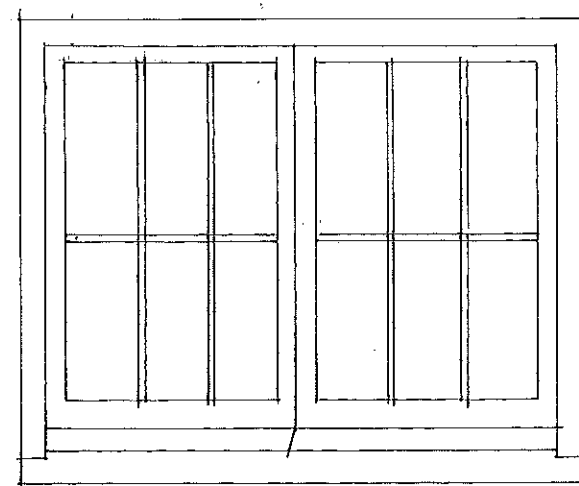


W5
REPLACE FRAME + CASEMENTS
AND FIT ACOUSTIC REDUCING
SINGLE GLAZING

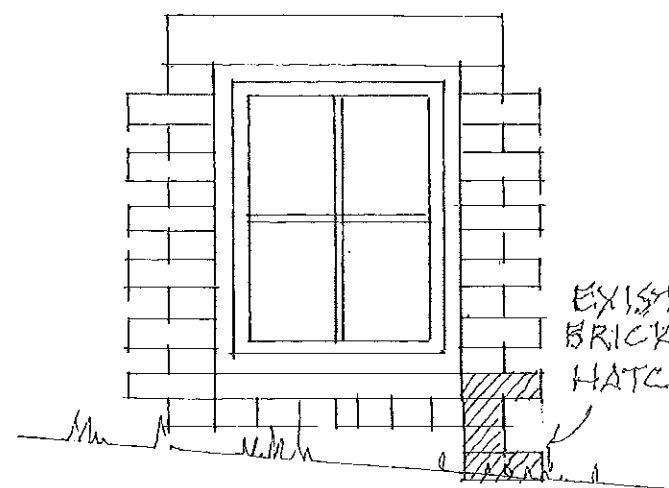

EXISTING
BRICKWORK
HATCHED


W2
NEW WINDOW SIMILAR
TO W3

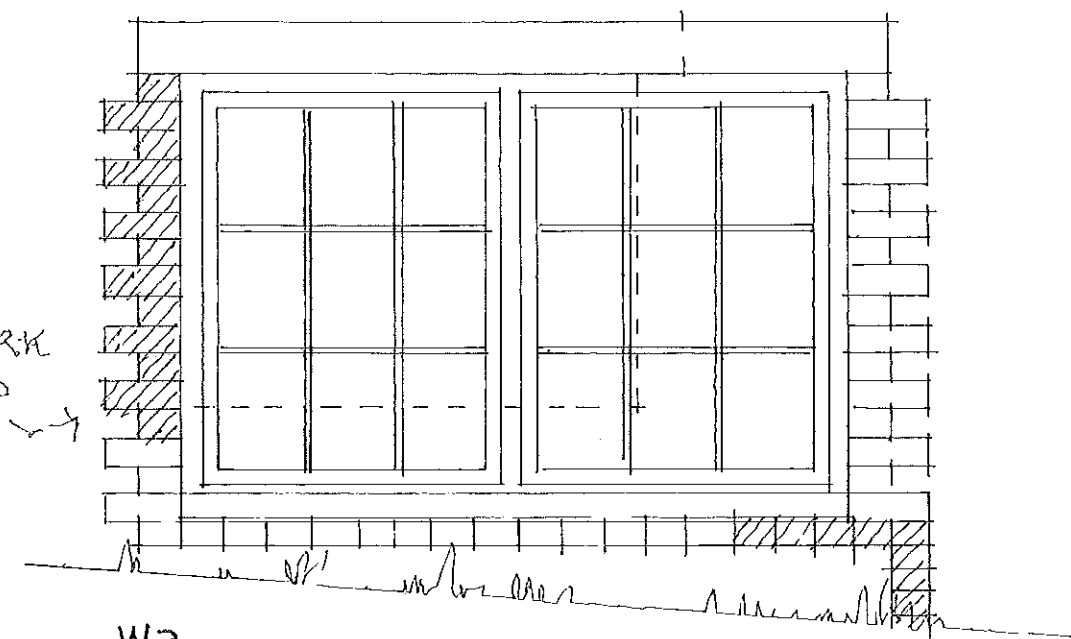


W3
ENLARGED WINDOW BASED ON
ORIGINAL WINDOW FORM

NOTE:


1. THIS DRAWING IS FOR PLANNING PURPOSES ONLY.
2. DETAILED SITE INVESTIGATIONS TO BE UNDERTAKEN PRIOR TO ANY WORKS COMMENCING ON SITE
3. NO STRUCTURAL WORKS TO BE UNDERTAKEN WITHOUT ENGINEERS AGREEMENT
4. NO WORKS TO COMMENCE PRIOR TO PLANNING CONSENT AND COMPLIANCE WITH PLANNING CONDITION

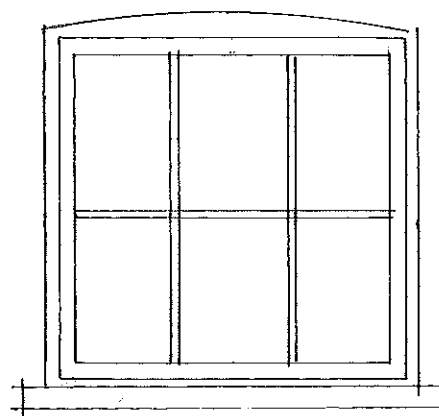

W6+W7
REPLACE FRAME
AND SASHES
AND DOUBLE GLAZE

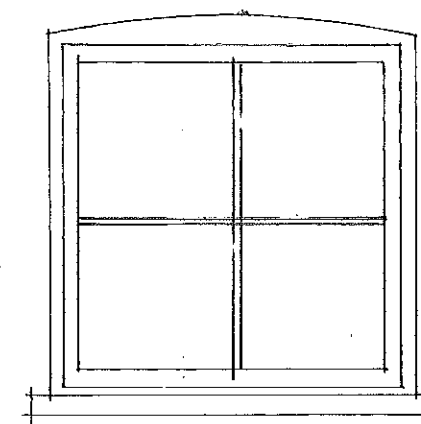


W8+W9
AS FOR W6+W7

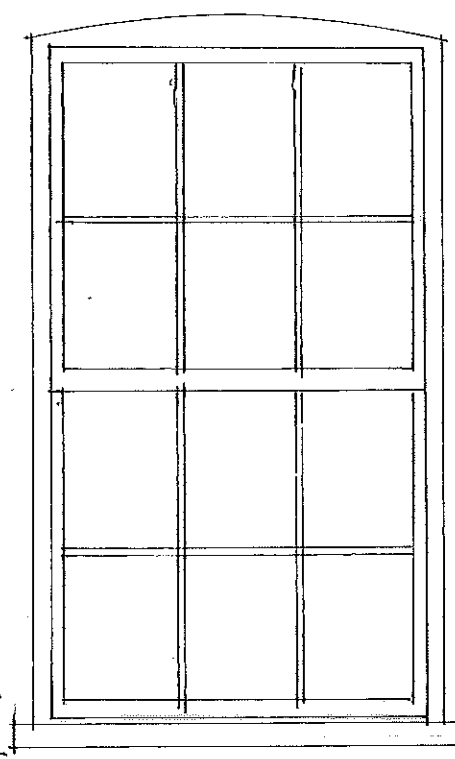

W10,11+12+13
REPLACE FRAME AND
SASHES AND FIT
ACOUSTIC GLASS AS W5

REPLACEMENT, ALTERED + NEW WINDOWS
54 TARRANT STREET, ARUNDEL

GRAHAM NICOLLS. PLANNING + DESIGN .M:07498 872754

 

SCALE BAR

SCALE /1:20@A3

DATE /28.05.2021

DWG.No/090321/TP.07