




Location Plan
Scale 1:1250

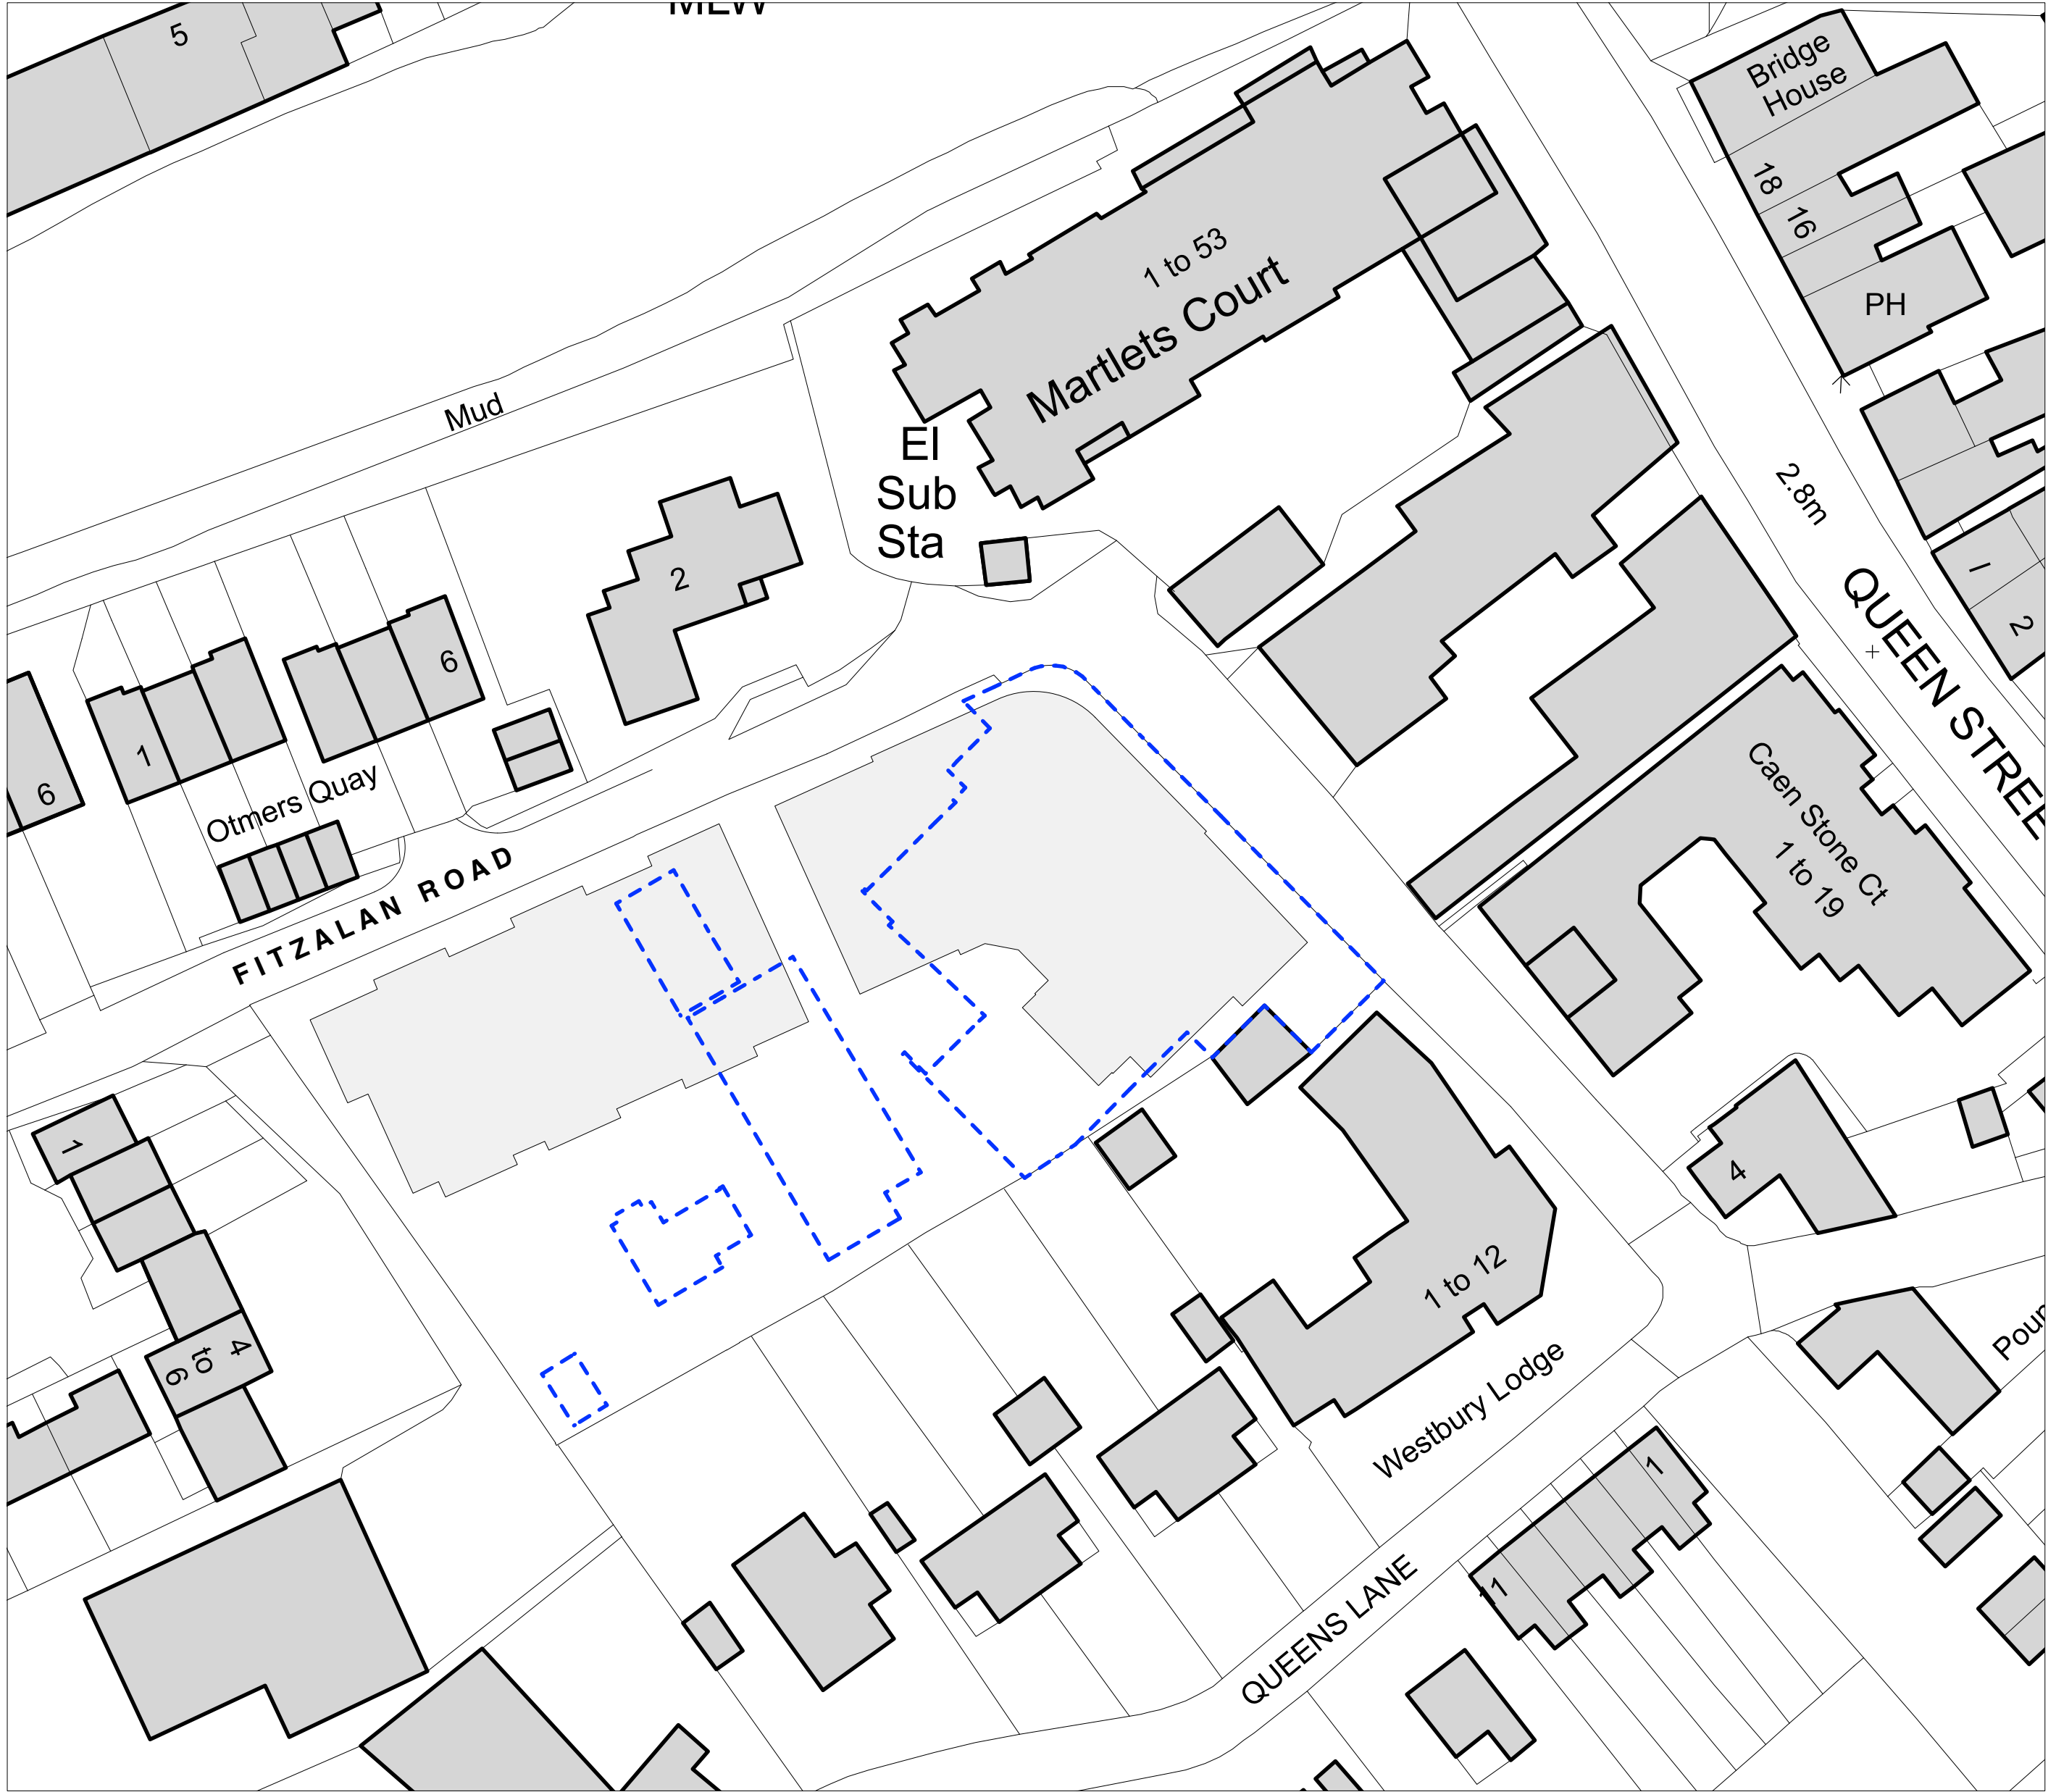



Block Plan
Scale 1:500



Outline of proposed



Outline of existing to be demolished

  

revisions: Rev_A_23/06/17 Block plan updated following changes to floor plan