

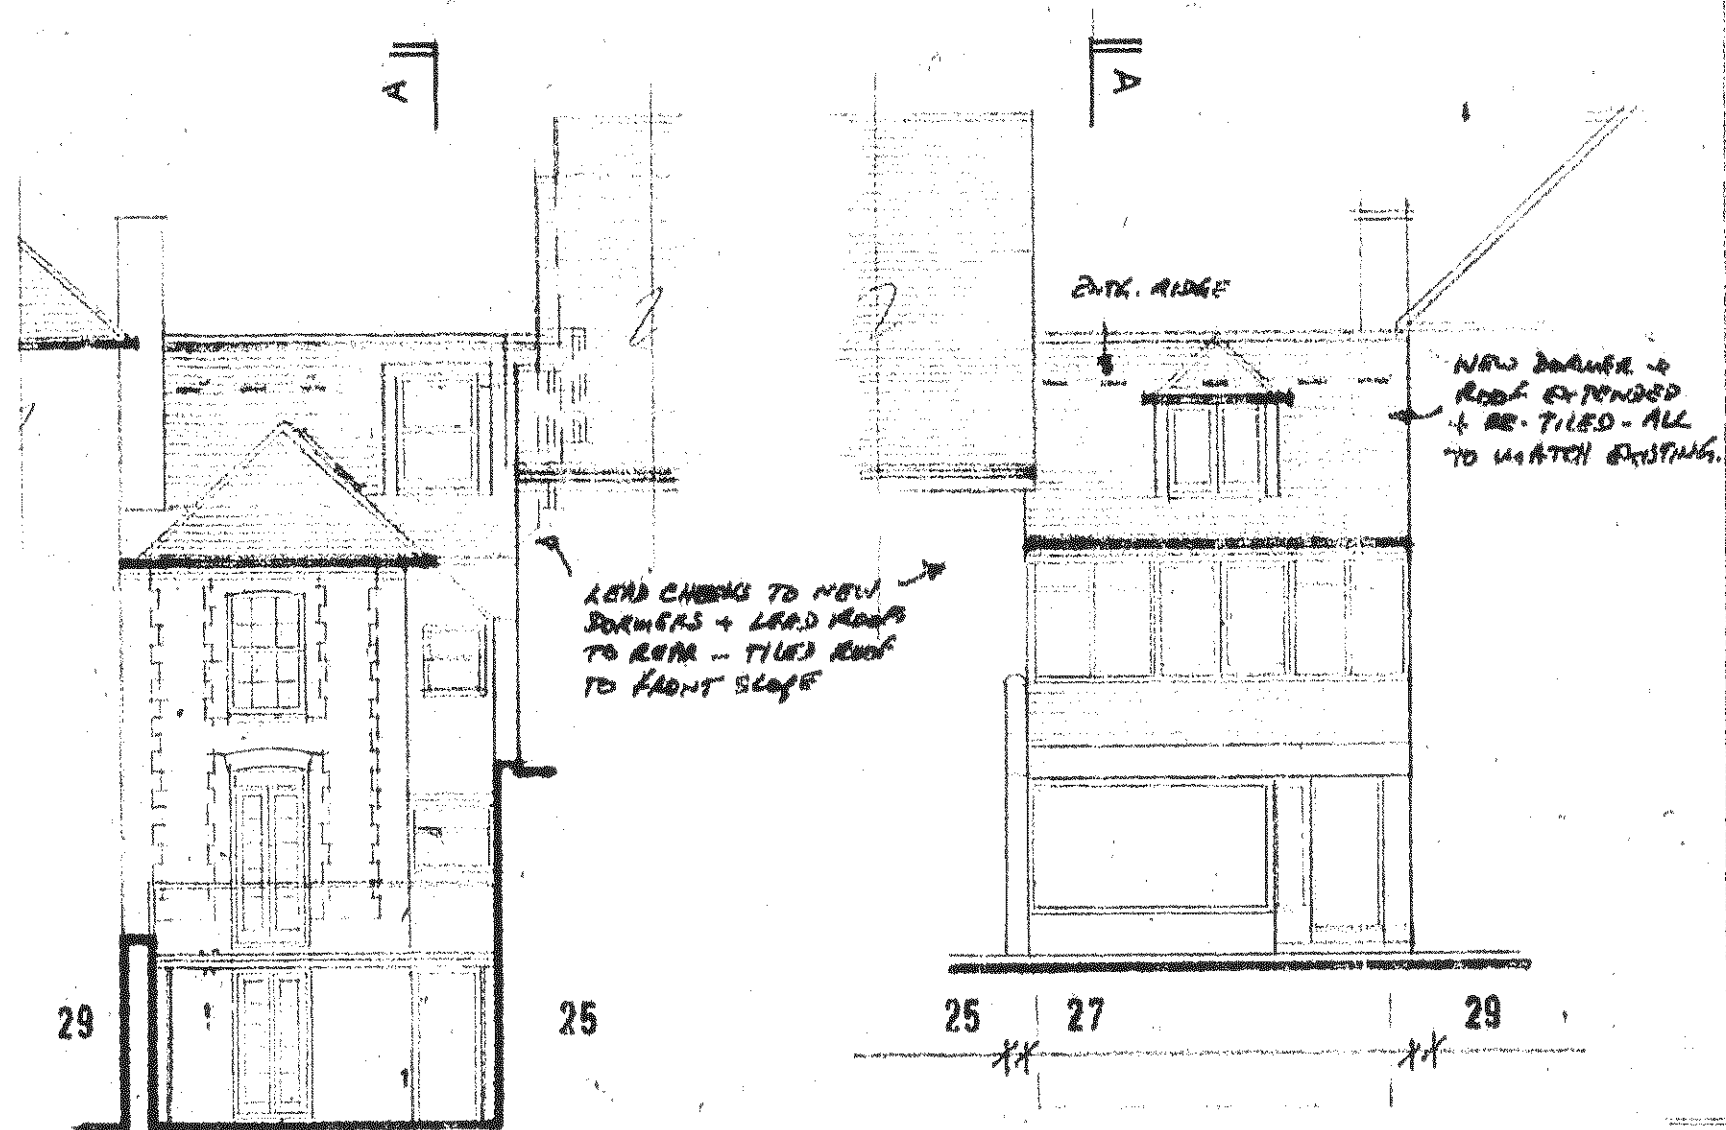


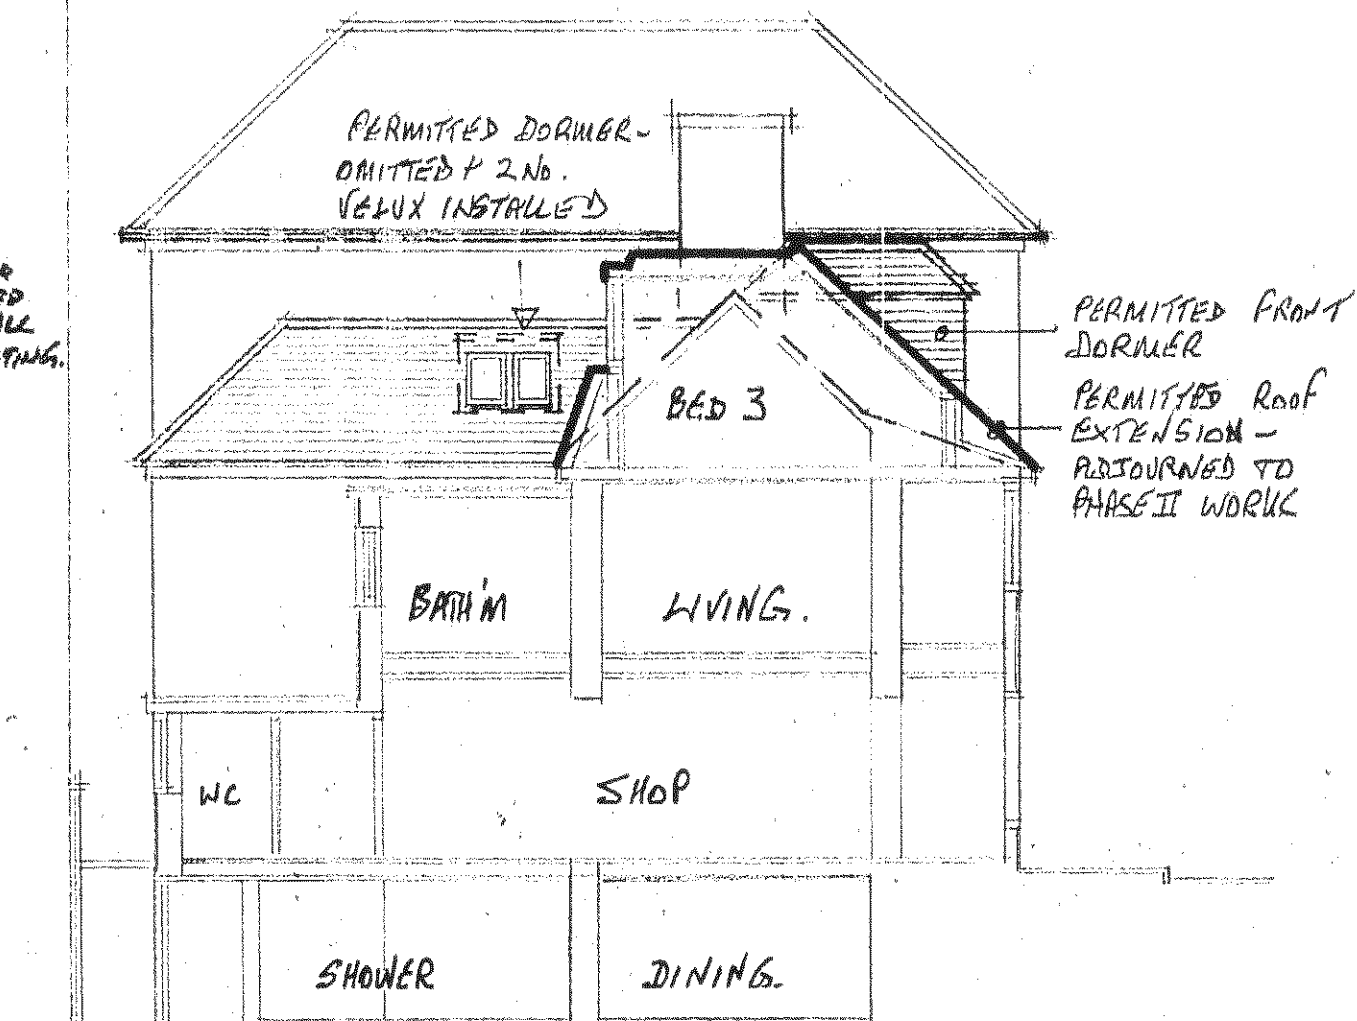

REAR ELEVATION

FRONT ELEVATION

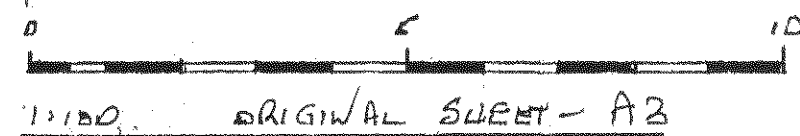

SECTION AA + SIDE ELEVATION ROOF

27A TARRANT STREET, ARUNDEL PROPOSED ELEVATIONS REVISED DORMER	SCALE 1:100	DRAWING No. 559/R/1
	DATE MAY 2012	
	DRAWN CL	PHONE (0273) 607210
CAMPBELL CHARLES ASSOCIATES BUILDING SURVEYORS AND DESIGNERS		