



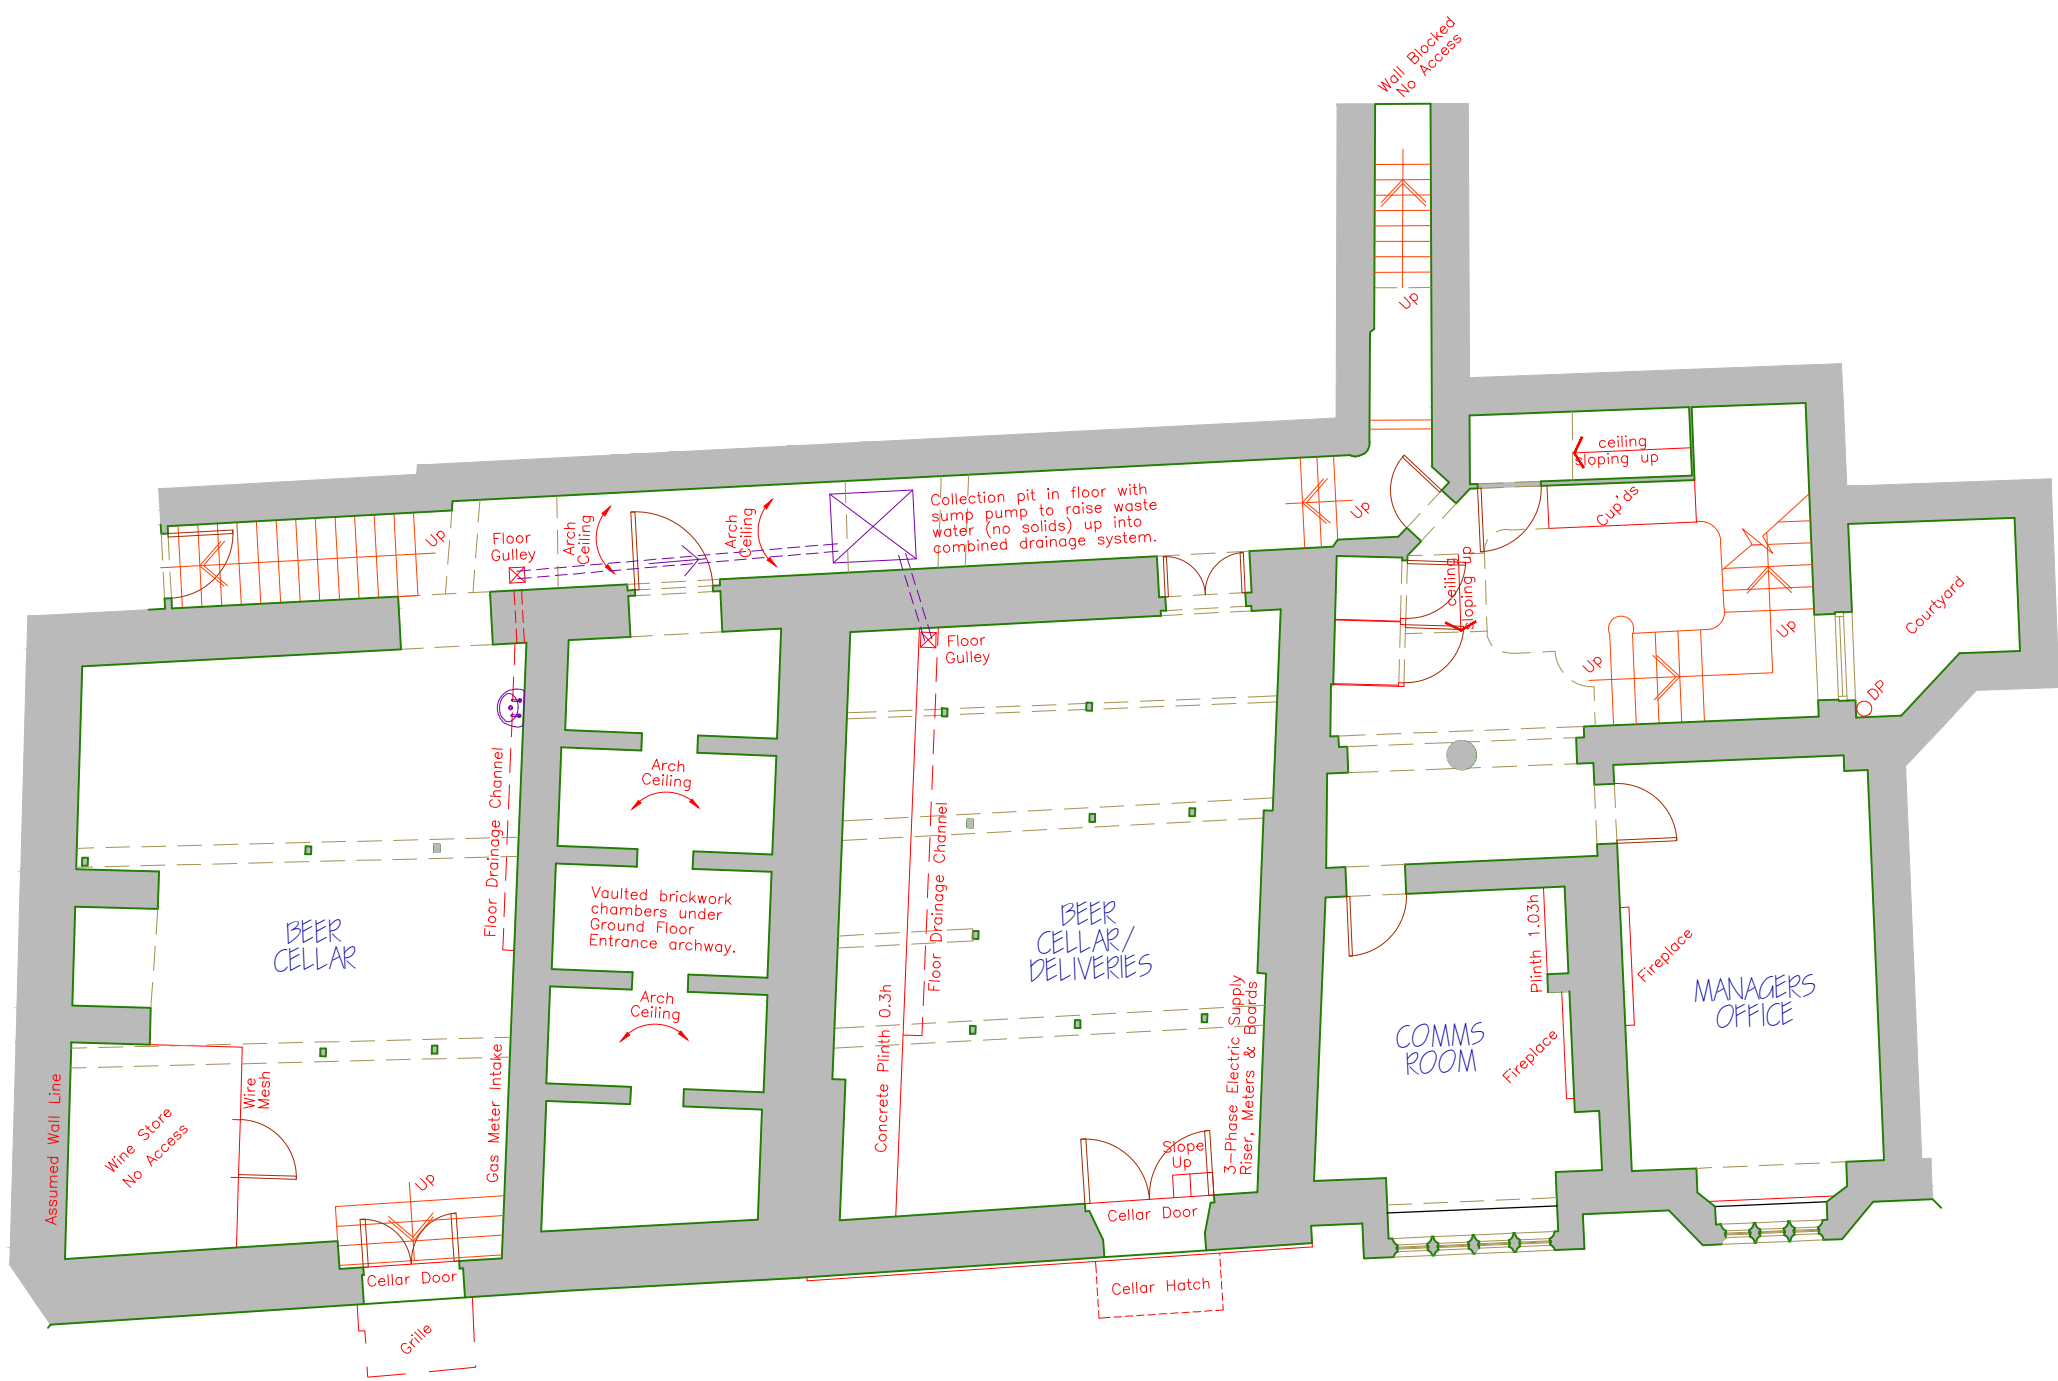

**BASEMENT FLOOR PLAN
EXISTING. 1:100.**

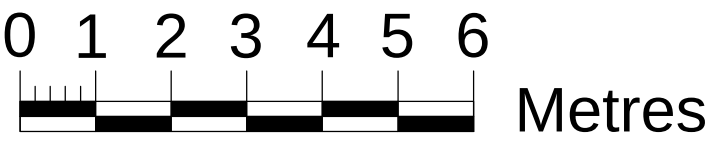

A 22 JUNE 2018 FLOOR GULLIES & FOUL DRAINAGE ADDED.

REVISION/DATE:
**Proposed Internal Refurbishments &
Conversion of Staff Rooms to Bedrooms
'The Norfolk Arms' Hotel, Arundel.
for
The Norfolk Arms Hotel**

EXISTING
G.A. Basement Floor Plan.

DRAWING:
a.e. chubb ltd.
architectural services
106 Laverstock Road, Salisbury, Wiltshire, SP1 2SA
tel: 01722 323942
e-mail: tony.chubb@btinternet.com
company no. 4434685

DATE:	JAN. 2018	DRWG. NO:	397/01
SCALE:	1:100 @ A1	REVISION:	A
DRAWN:	AEC		
THIS DRAWING IS COPYRIGHT & MUST NOT BE USED/REPRODUCED WITHOUT PERMISSION. FIGURED DIMENSIONS TO BE USED ONLY. DO NOT SCALE. SITE DIMENSIONS TO BE CHECKED/VERIFIED BEFORE WORK IS COMMENCED.			