

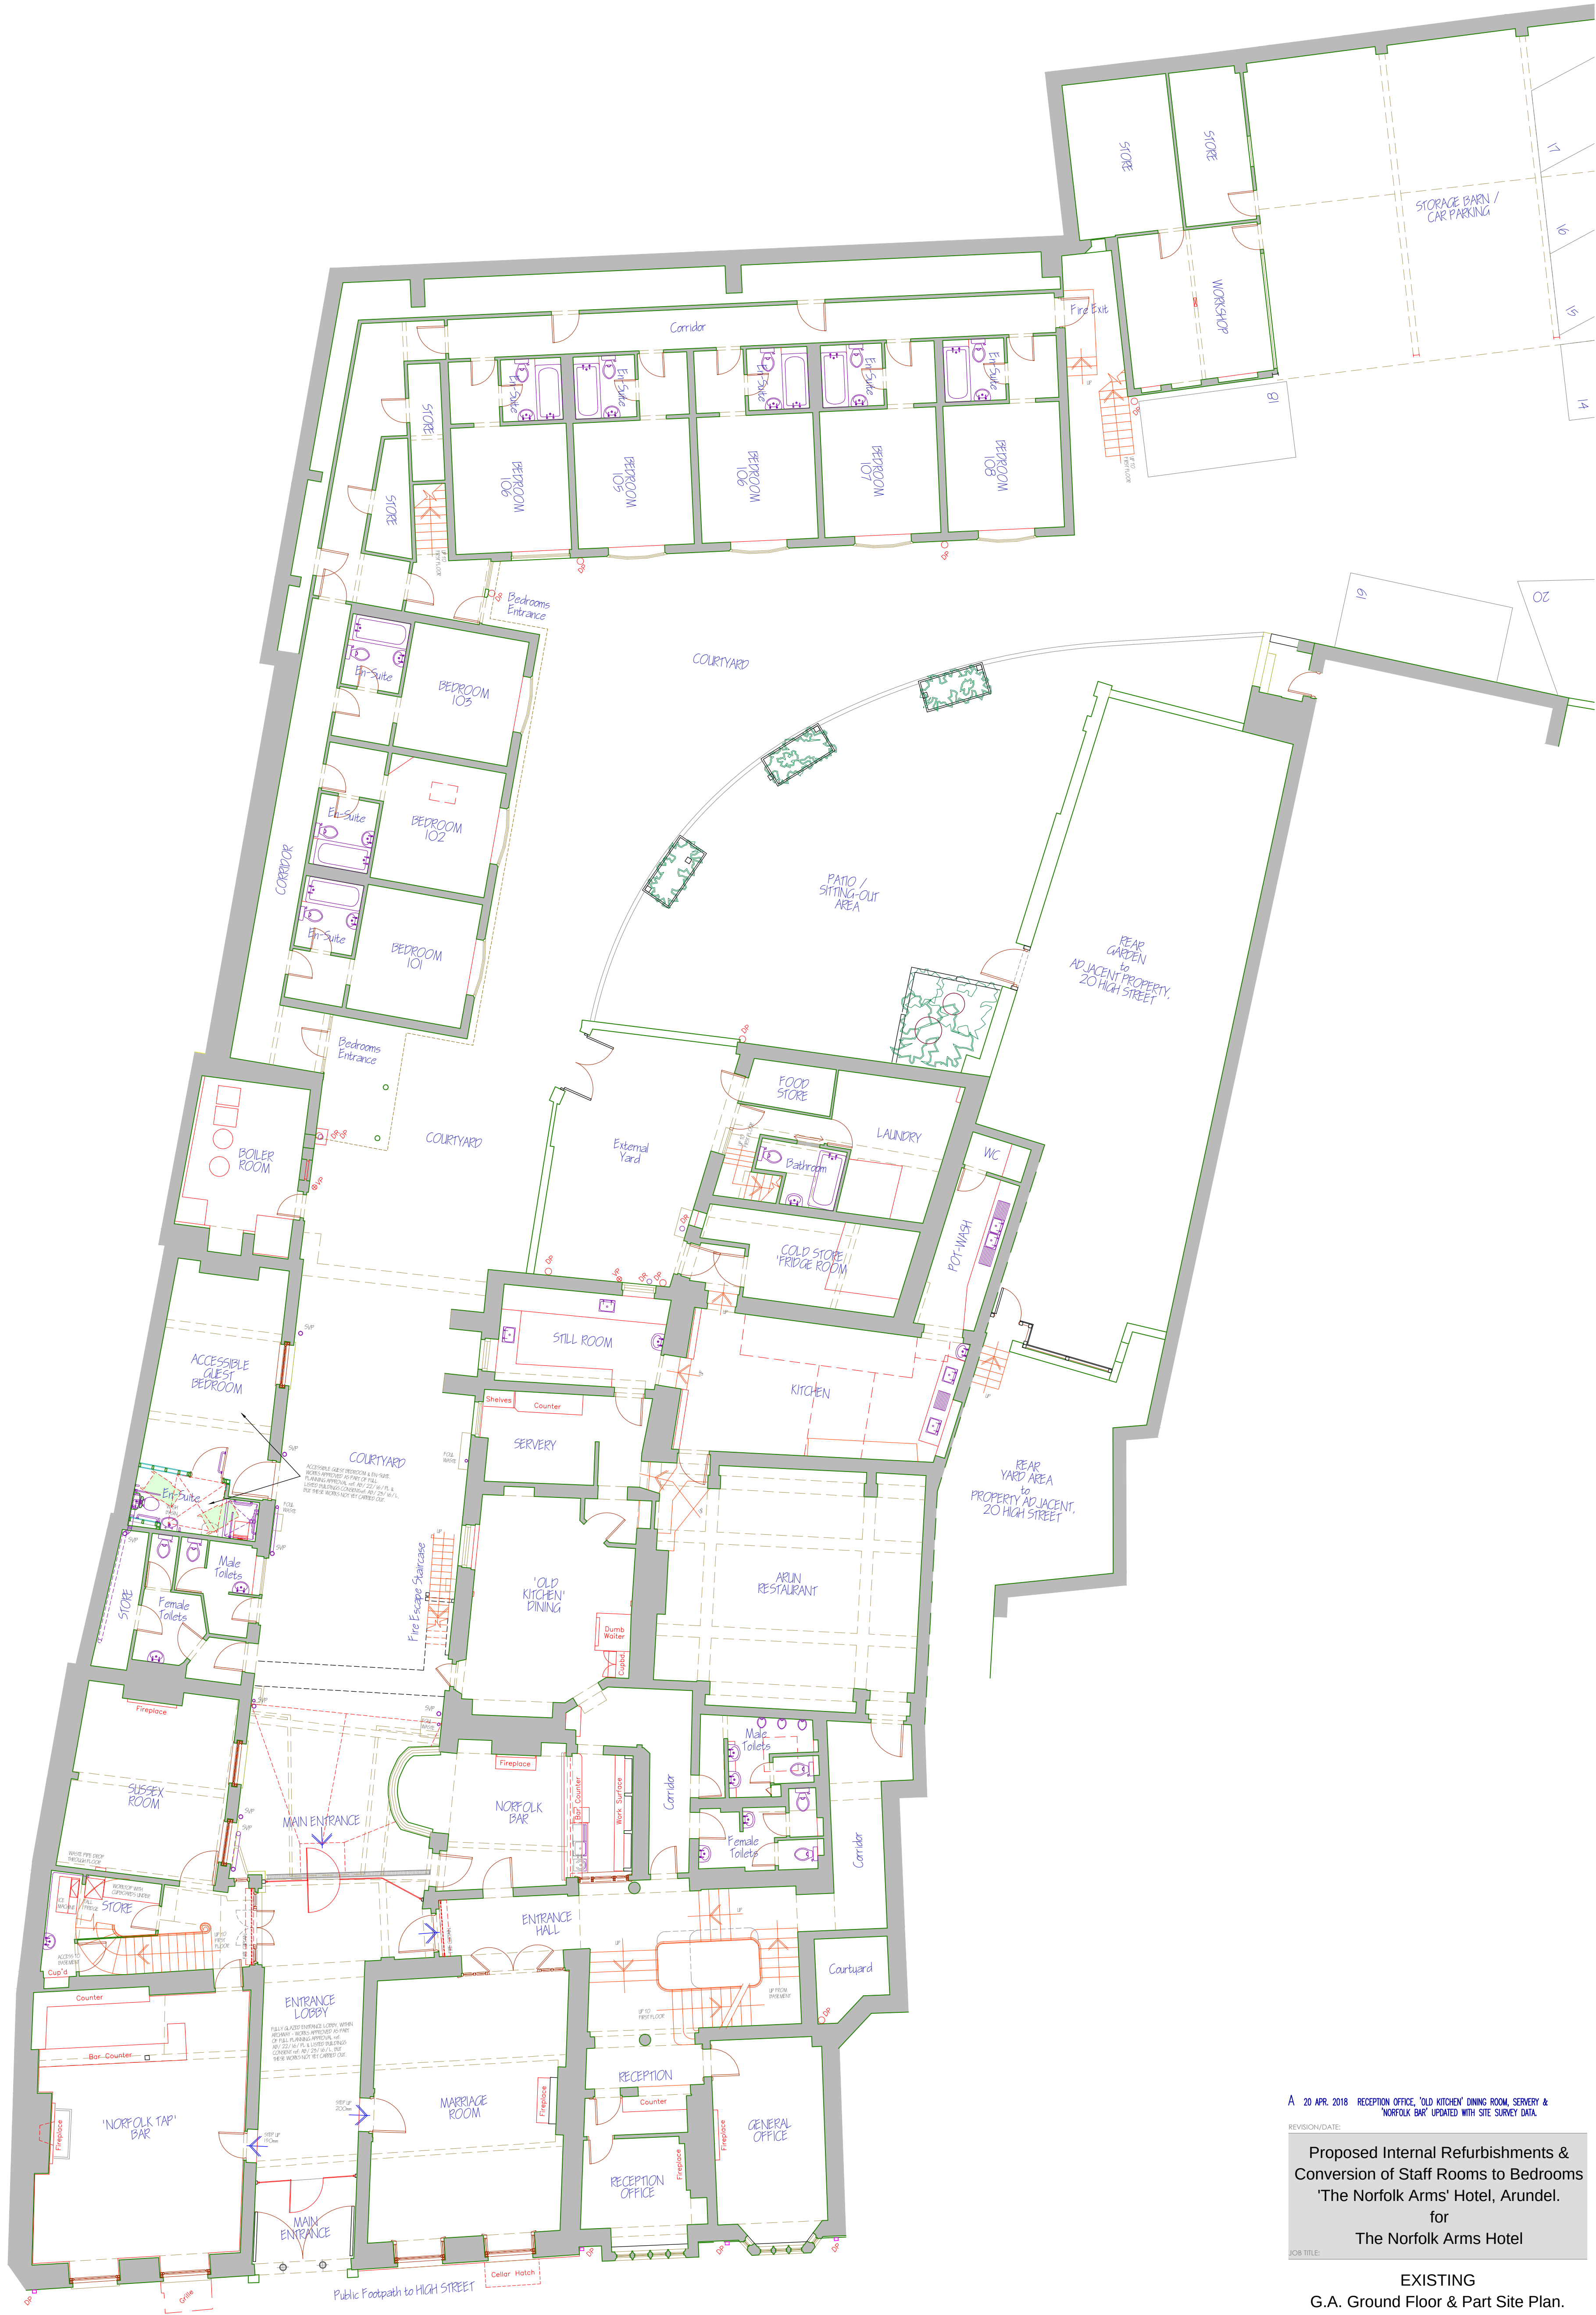


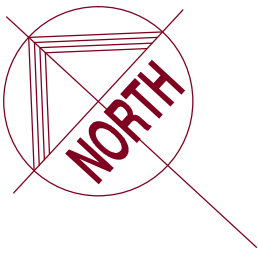

GROUND FLOOR PLAN
EXISTING. 1:100.

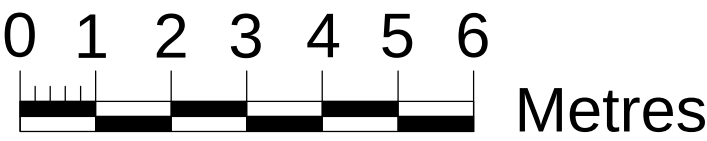

A 20 APR. 2018 RECEPTION OFFICE, 'OLD KITCHEN' DINING ROOM, SERVERY & 'NORFOLK BAR' UPDATED WITH SITE SURVEY DATA.

REVISION/DATE:

Proposed Internal Refurbishments &
Conversion of Staff Rooms to Bedrooms
'The Norfolk Arms' Hotel, Arundel.
for
The Norfolk Arms Hotel

JOB TITLE:

EXISTING
G.A. Ground Floor & Part Site Plan.

DRAWING:

a.e. chubb ltd.
architectural services

106 Laverstock Road, Salisbury, Wiltshire, SP1 2SA
tel: 01722 323942
e-mail: tony.chubb@btinternet.com
company no. 4434685

DATE: JAN. 2018
SCALE: 1:100 @ A1
DRAWN: AEC
DRWG. NO: 397/02
REVISION: A

THIS DRAWING IS COPYRIGHT & MUST NOT BE USED/REPRODUCED WITHOUT PERMISSION.
FIGURED DIMENSIONS TO BE USED ONLY. DO NOT SCALE.
SITE DIMENSIONS TO BE CHECKED/VERIFIED BEFORE WORK IS COMMENCED.