




THIRD FLOOR PLAN
PROPOSED 1:50.

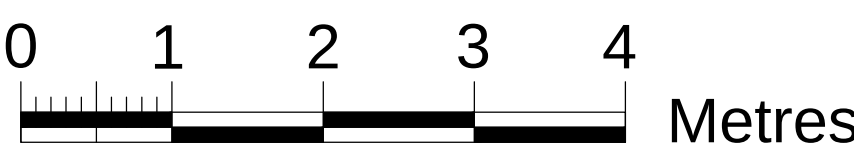

A 02 FEB. 2018 NEW EN-SUITE LAYOUT ALTERED TO BEDROOM 17.
EN-SUITE PROPOSED FOUL WASTE RUN ADDED.

REVISION/DATE:

Proposed Internal Refurbishments &
Conversion of Staff Rooms to Bedrooms
'The Norfolk Arms' Hotel, Arundel.
for
The Norfolk Arms Hotel

JOB TITLE:

PROPOSED
G.A. Third Floor Plan - Room 17.

DRAWING:

a.e. chubb ltd.
architectural services
106 Laverstock Road, Salisbury, Wiltshire, SP1 2SA
tel: 01722 323942
e-mail: tony.chubb@btinternet.com
company no. 4434685

DATE: JAN. 2018
SCALE: 1:50 @ A1
DRAWN: AEC

DRWG. NO: 397/13
REVISION: A

THIS DRAWING IS COPYRIGHT & MUST NOT BE USED/REPRODUCED WITHOUT PERMISSION.
FIGURED DIMENSIONS TO BE USED ONLY. DO NOT SCALE.
SITE DIMENSIONS TO BE CHECKED/VERIFIED BEFORE WORK IS COMMENCED.

