



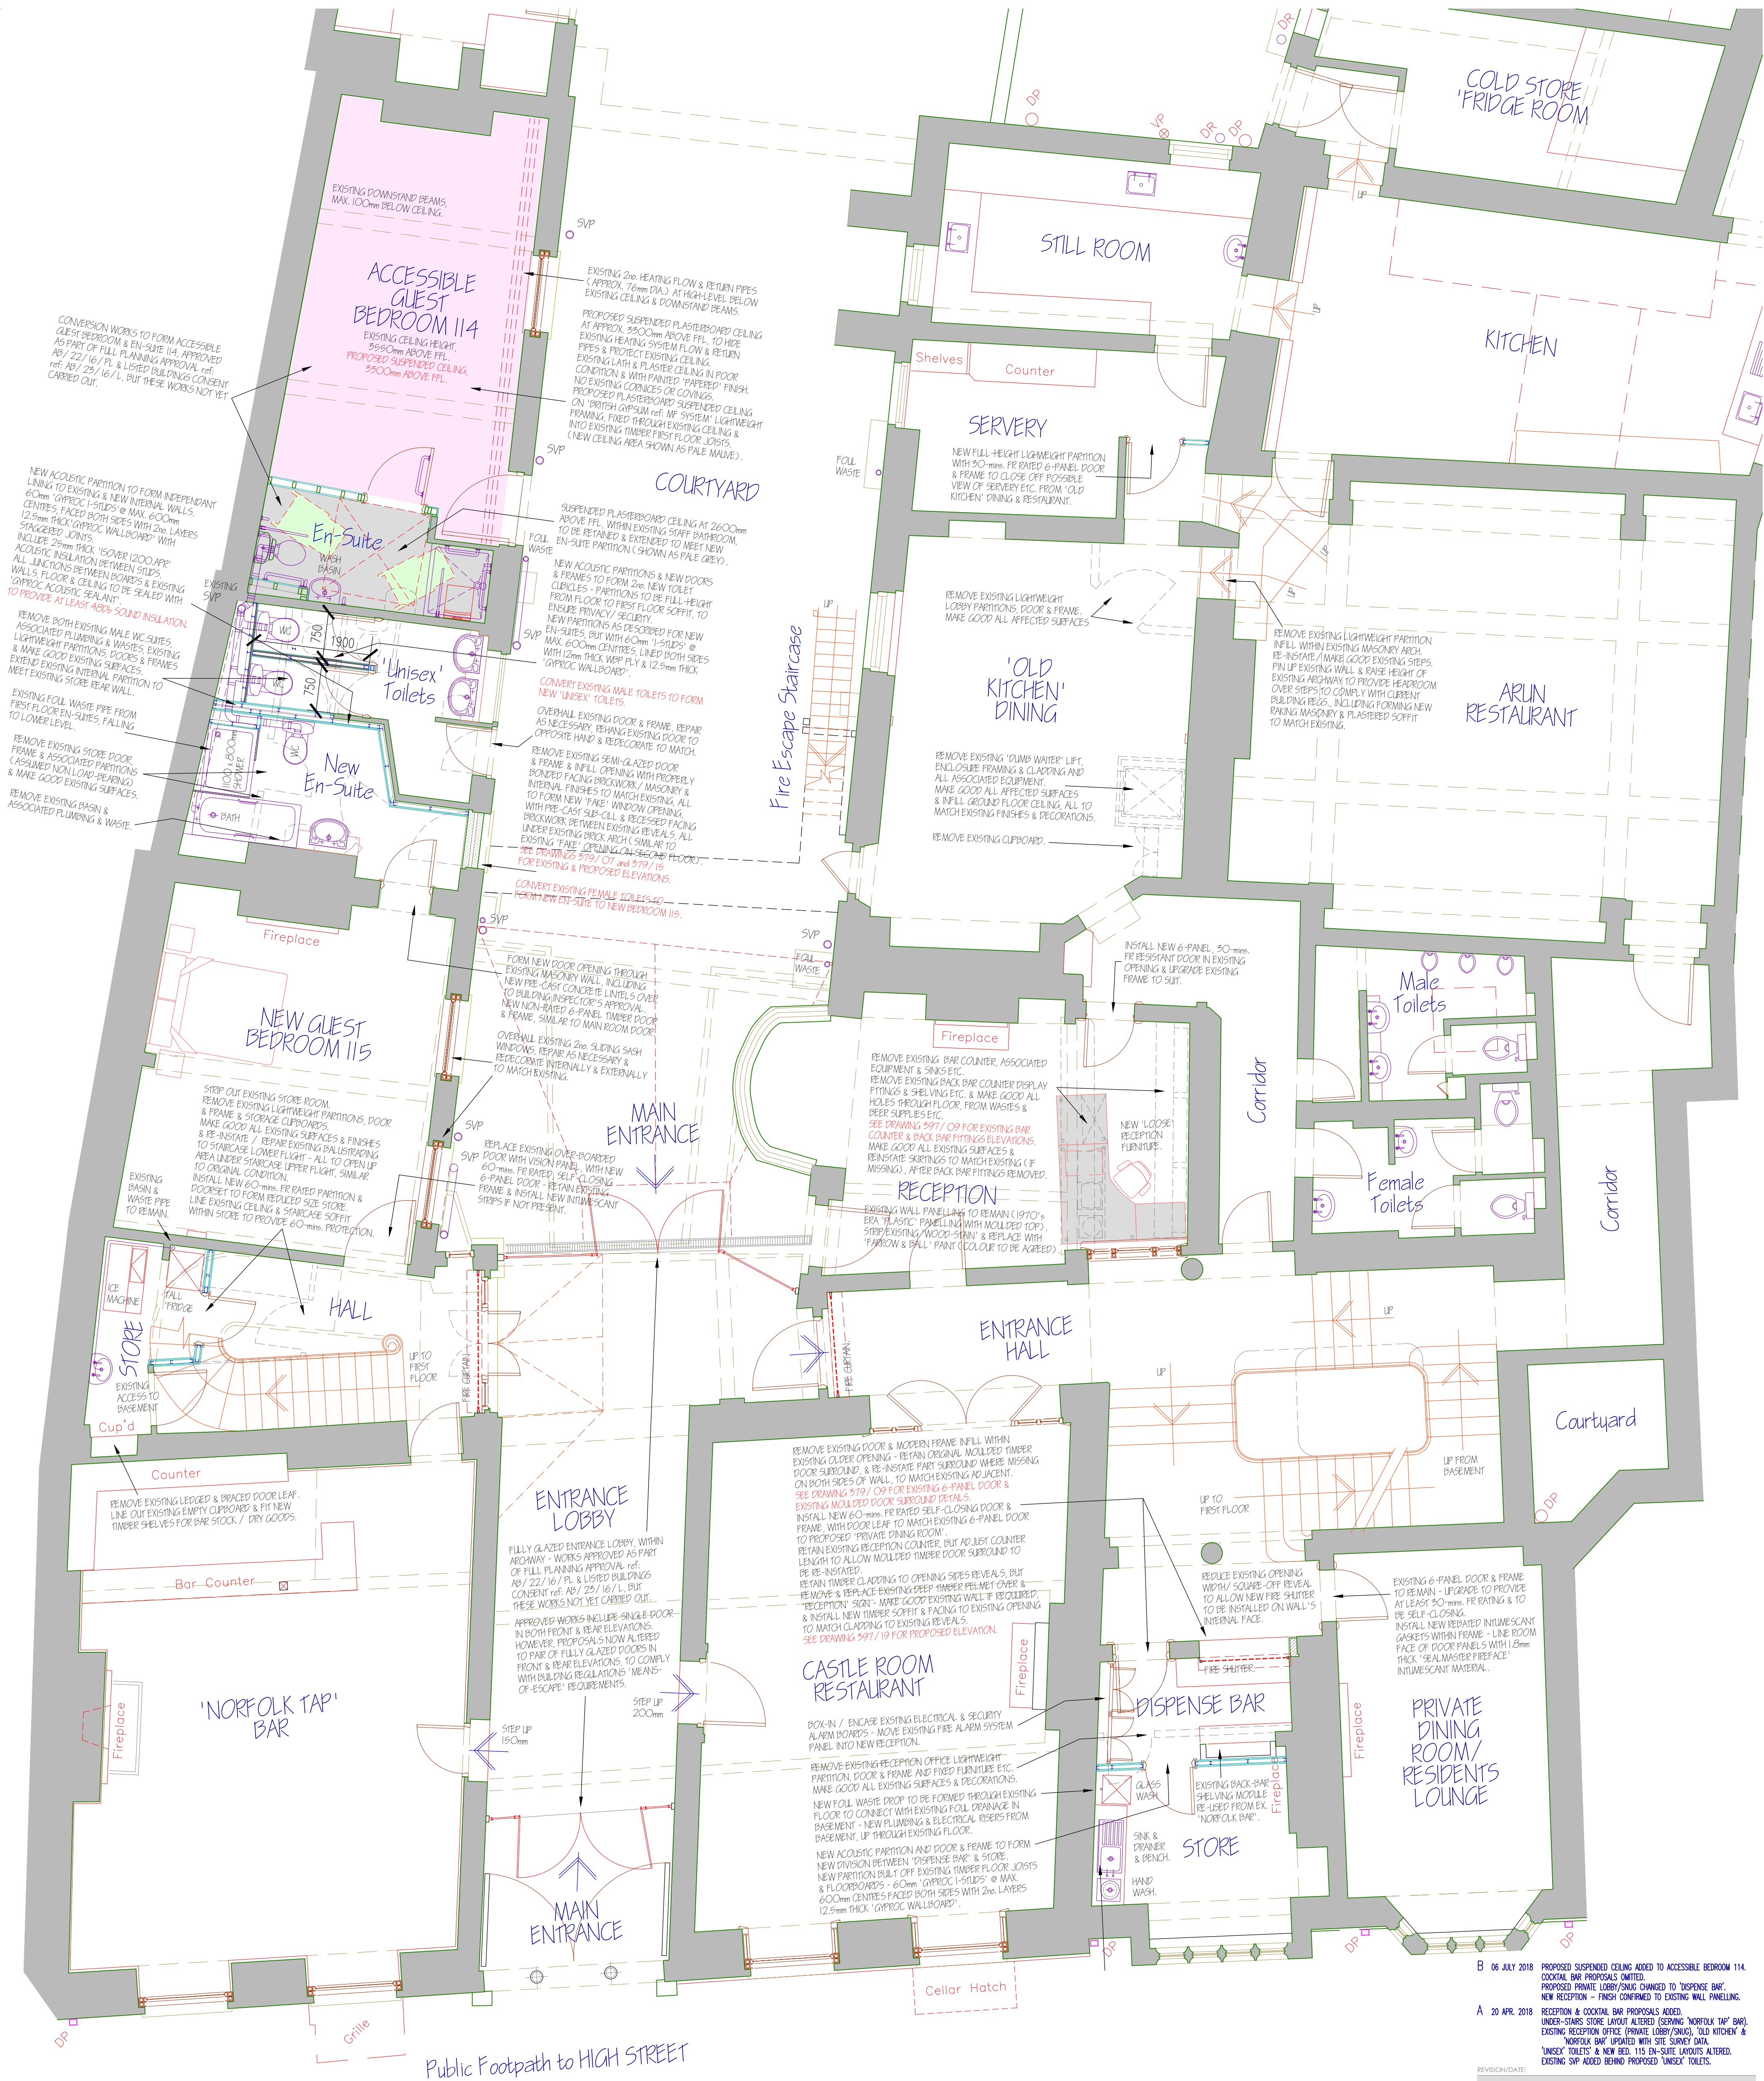

PART GROUND FLOOR PLAN
PROPOSED 1:50.

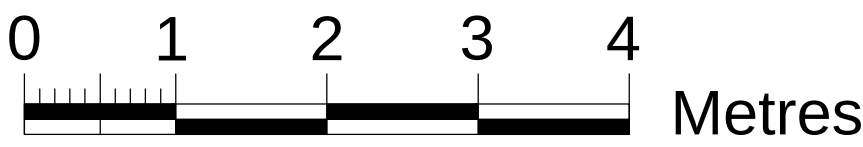

B 06 JULY 2018 PROPOSED SUSPENDED CEILING ADDED TO ACCESSIBLE BEDROOM 114.
COCKTAIL BAR PROPOSALS OMITTED.
PROPOSED PRIVATE LOBBY/SING CHANGED TO 'DISPENSE BAR'.
NEW RECEPTION - FINISH CONFIRMED TO EXISTING WALL PANNELLING.
A 20 APR. 2018 RECEPTION & COCKTAIL BAR PROPOSALS ADDED.
UNDER STAIRS STORE LAYOUT ALTERED (USING 'NORFOLK TAP' BAR).
EXISTING RECEPTION OFFICE (PRIVATE LOBBY/SING), 'OLD KITCHEN' &
'NORFOLK BAR' UPDATED WITH SITE SURVEY DATA.
'UNISEX' TOILETS & NEW BED. 115 EN-SUITE LAYOUTS ALTERED.
EXISTING SVP ADDED BEHIND PROPOSED 'UNISEX' TOILETS.

REVISION/DATE:
**Proposed Internal Refurbishments &
Conversion of Staff Rooms to Bedrooms
'The Norfolk Arms' Hotel, Arundel.
for
The Norfolk Arms Hotel**

PROPOSED
G.A. Part Ground Floor Plan.

DRAWING:
a.e. chubb ltd.
architectural services

106 Laverstock Road, Salisbury, Wiltshire, SP1 2SA
Tel: 01722 323942
e-mail: tony.chubb@btinternet.com
company no. 4434685

DATE: JAN. 2018
SCALE: 1:50 @ A1
DRAWN: AEC
REVISION:
A B
DWG. NO.: 397/11

THIS DRAWING IS COPYRIGHT & MUST NOT BE USED/REPRODUCED WITHOUT PERMISSION.
FIGURED DIMENSIONS TO BE USED ONLY - DO NOT SCALE.
SITE DIMENSIONS TO BE CHECKED/VERIFIED BEFORE WORK IS COMMENCED.