
 


This drawing has been prepared for the purpose of planning permission only and does not purport to be a working or contractual drawing and should not be used for any other purpose without the prior written approval of Neil Holland Architects.

This drawing has been prepared based on survey drawings and information provided by the client and is not intended to be a final design and should not be relied upon for any other purpose without the prior written approval of Neil Holland Architects.

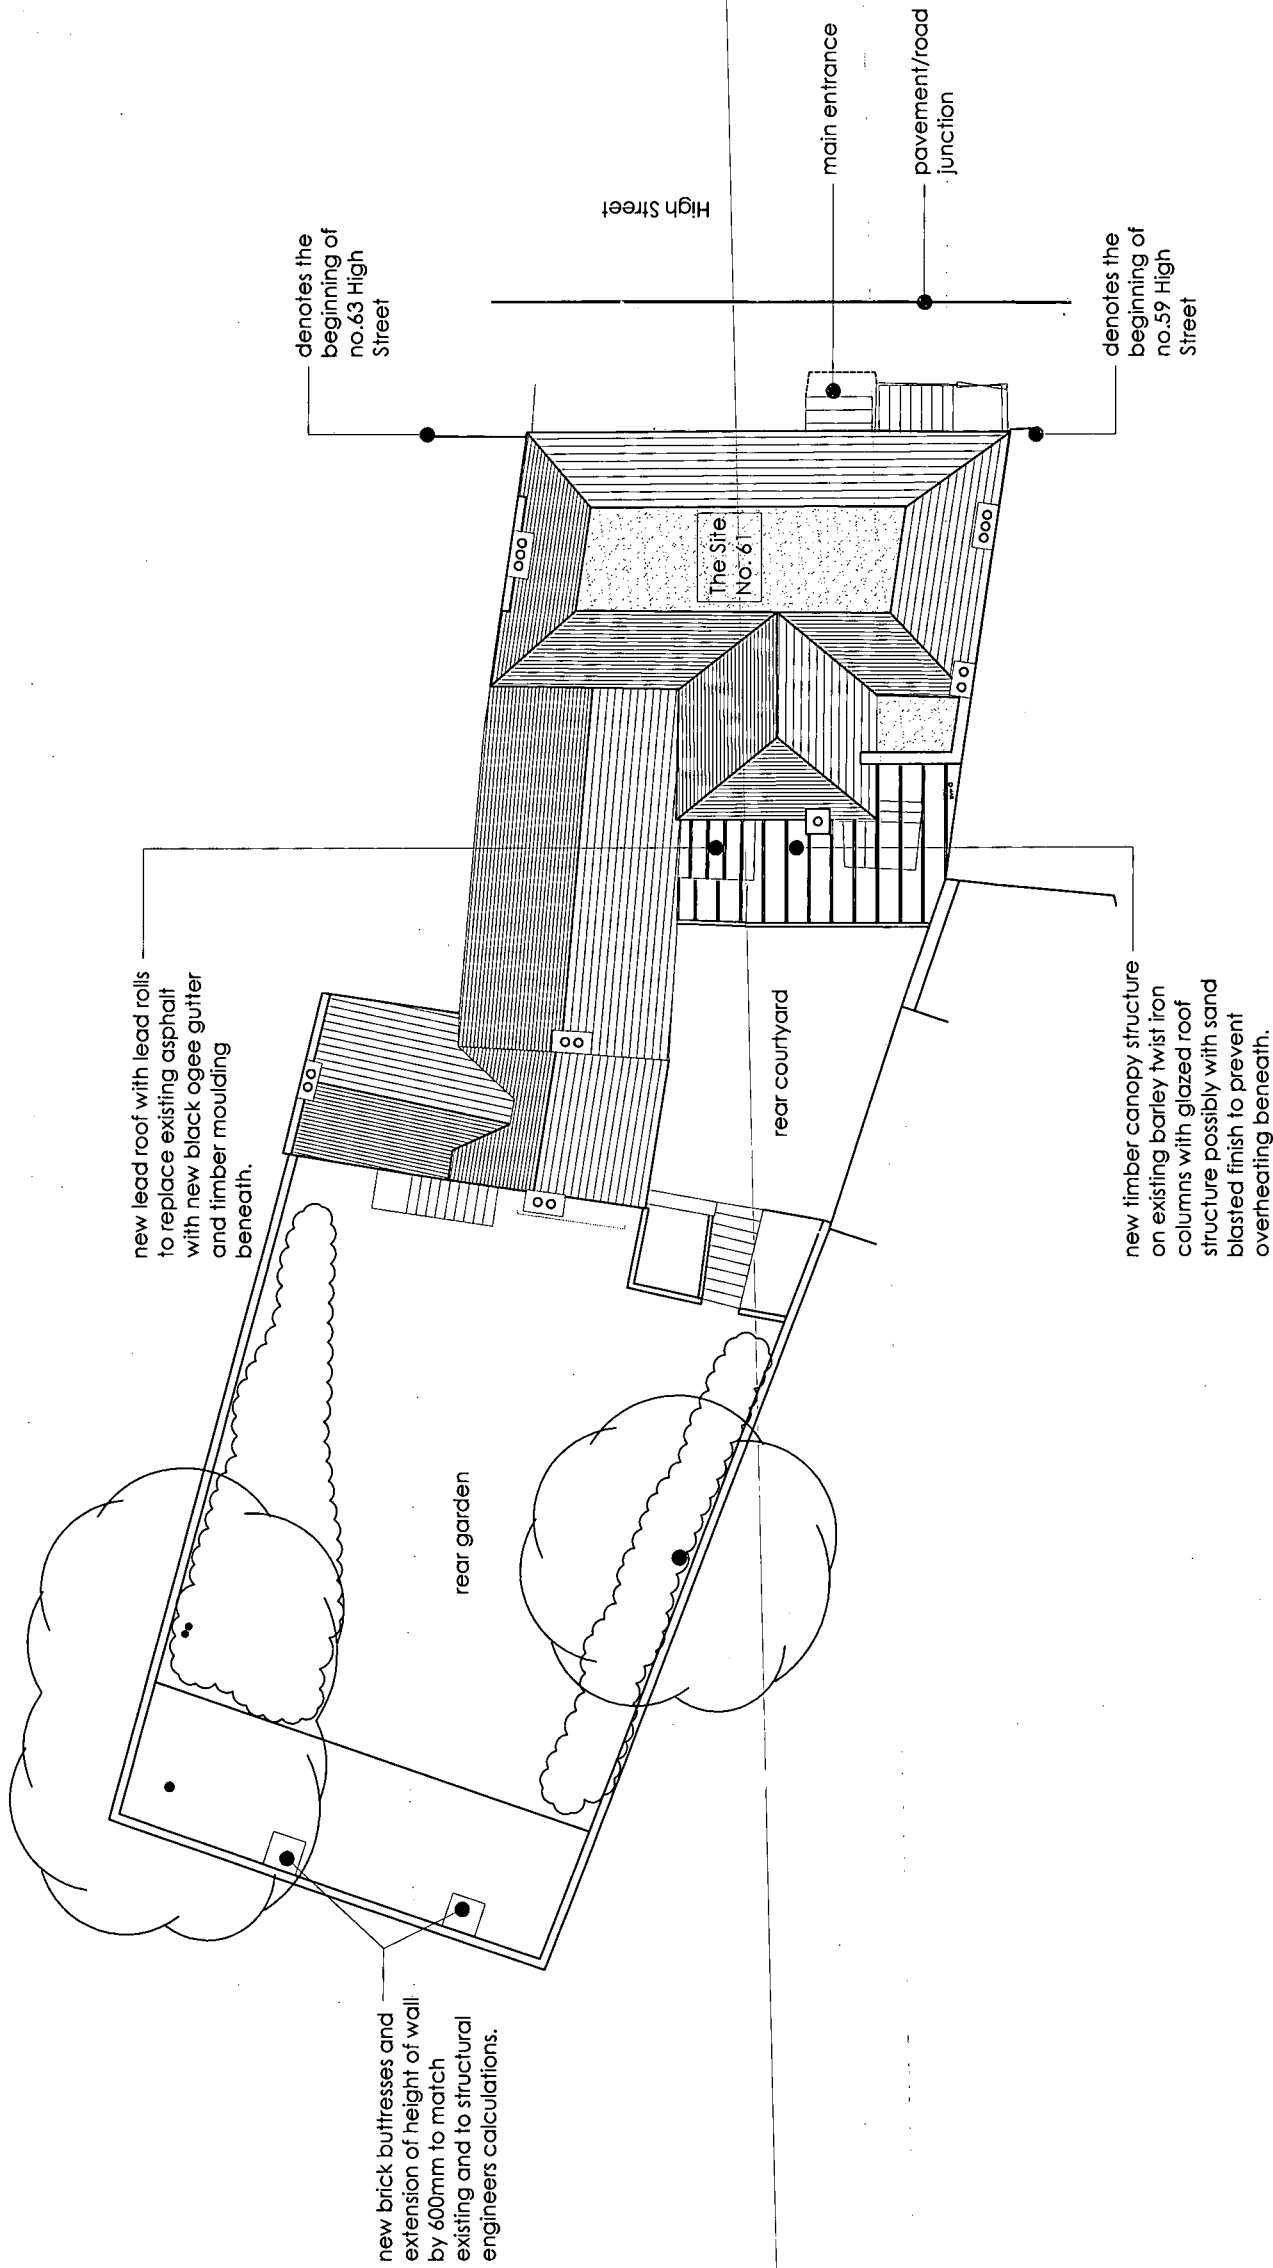

site plan Scale 1:200

Proposal for the change of use of a Museum to a retail use with second floor accommodation
above at 61 High Street, Arundel, West Sussex.

Scale 1:200 . Dwg No591/ 02- . May 2008

REVISIONS

NEIL HOLLAND
ARCHITECTS

7 Malttravers Street, Arundel
West Sussex, BN18 9AP
Tel 01903 882923 Fax 884202
E-mail: office@neilhollandarchitects.co.uk
www.neilhollandarchitects.co.uk