


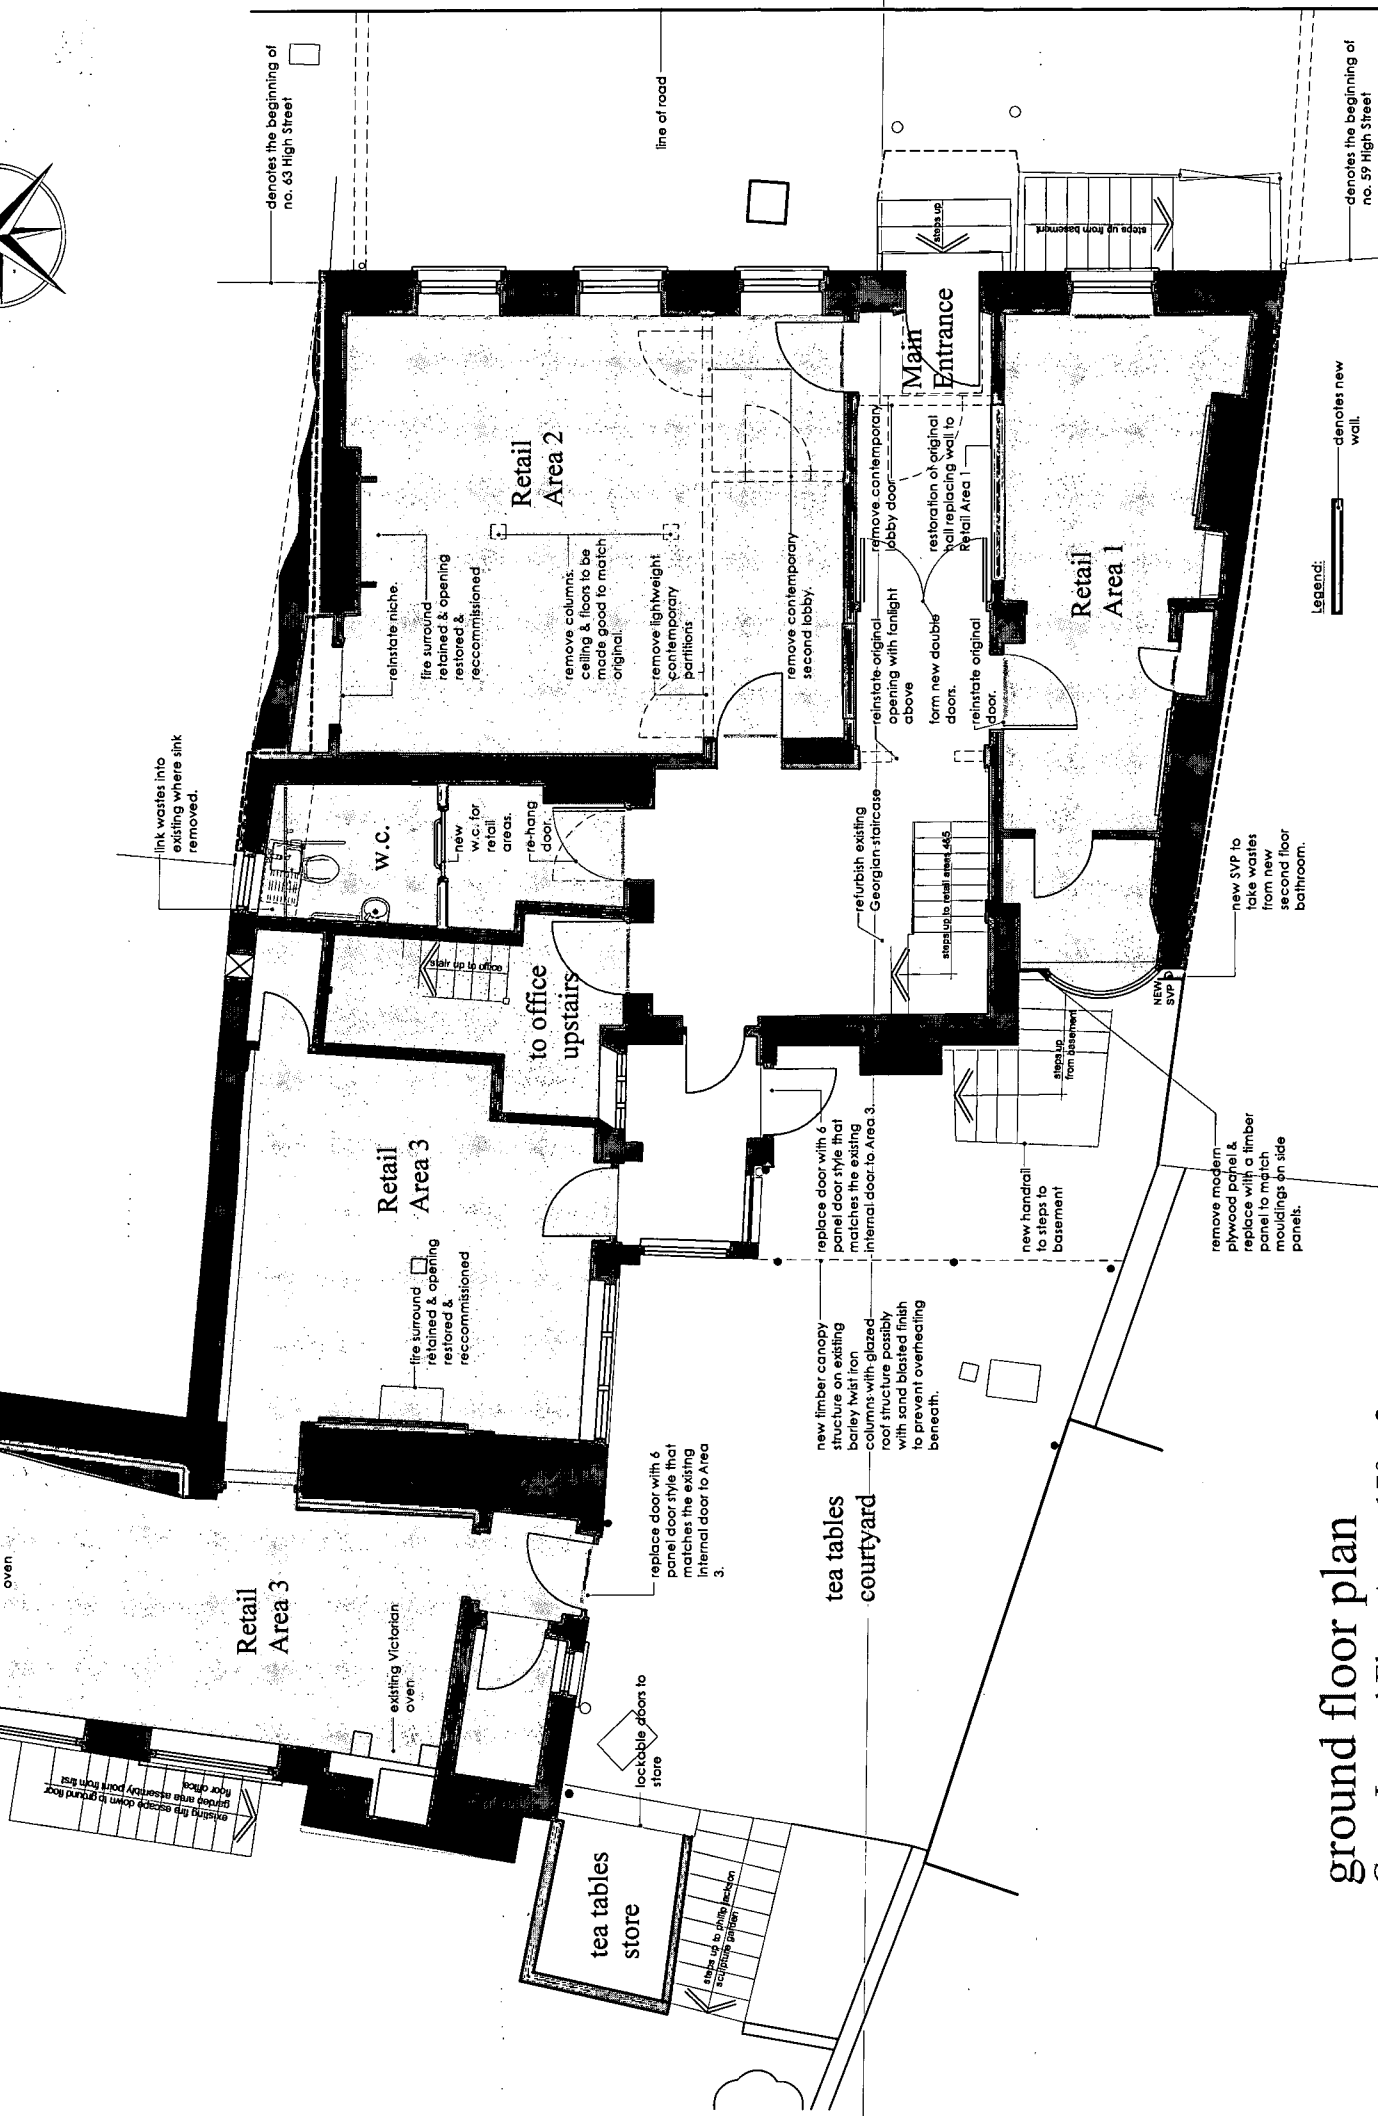

ground floor plan
Gross Internal Floor Area: 170 m²



basement & ground floor plans. Scale 1:100

REVISIONS

NEIL HOLLAND
ARCHITECTS

7 Maltravers Street Arundel
West Sussex BN18 9AP
Tel 01903 882923 Fax 884202
E-mail: office@neilhollandarchitects.co.uk
www.neilhollandarchitects.co.uk

Proposal for the change of use of a Museum to a retail use with second floor accommodation above at 61 High Street, Arundel, West Sussex.

Scale 1:100 : Dwg No591/ 03- = May-2008

basement floor plan
Gross Internal Floor Area: 75m²

basement & ground f