

This drawing has been prepared for the purpose of giving planning permission only and does not purport to be a working or contractual drawing and should not be used for any building or contractual purposes without prior written approval from Neil Holland Architects.

This drawing has been prepared based on survey drawings and information prepared by other. All dimensions and levels must be checked and verified on site before commencement of work.



denotes the beginning of no. 63 High Street

denotes the beginning of no. 59 High Street

denotes new wall

denotes existing roof shape over the office area.


denotes the beginning of no. 63 High Street

new lead roof with lead rolls to replace existing asphalt with new black ogee gutter and timber moulding beneath.

new timber canopy structure on existing barley wall iron columns with glazed roof structure possibly with sand blasted finish to prevent overhanging beneath.

new SVP to take wastes from new second floor bathroom.

Second floor plan
Gross Internal Floor Area: 90 m²

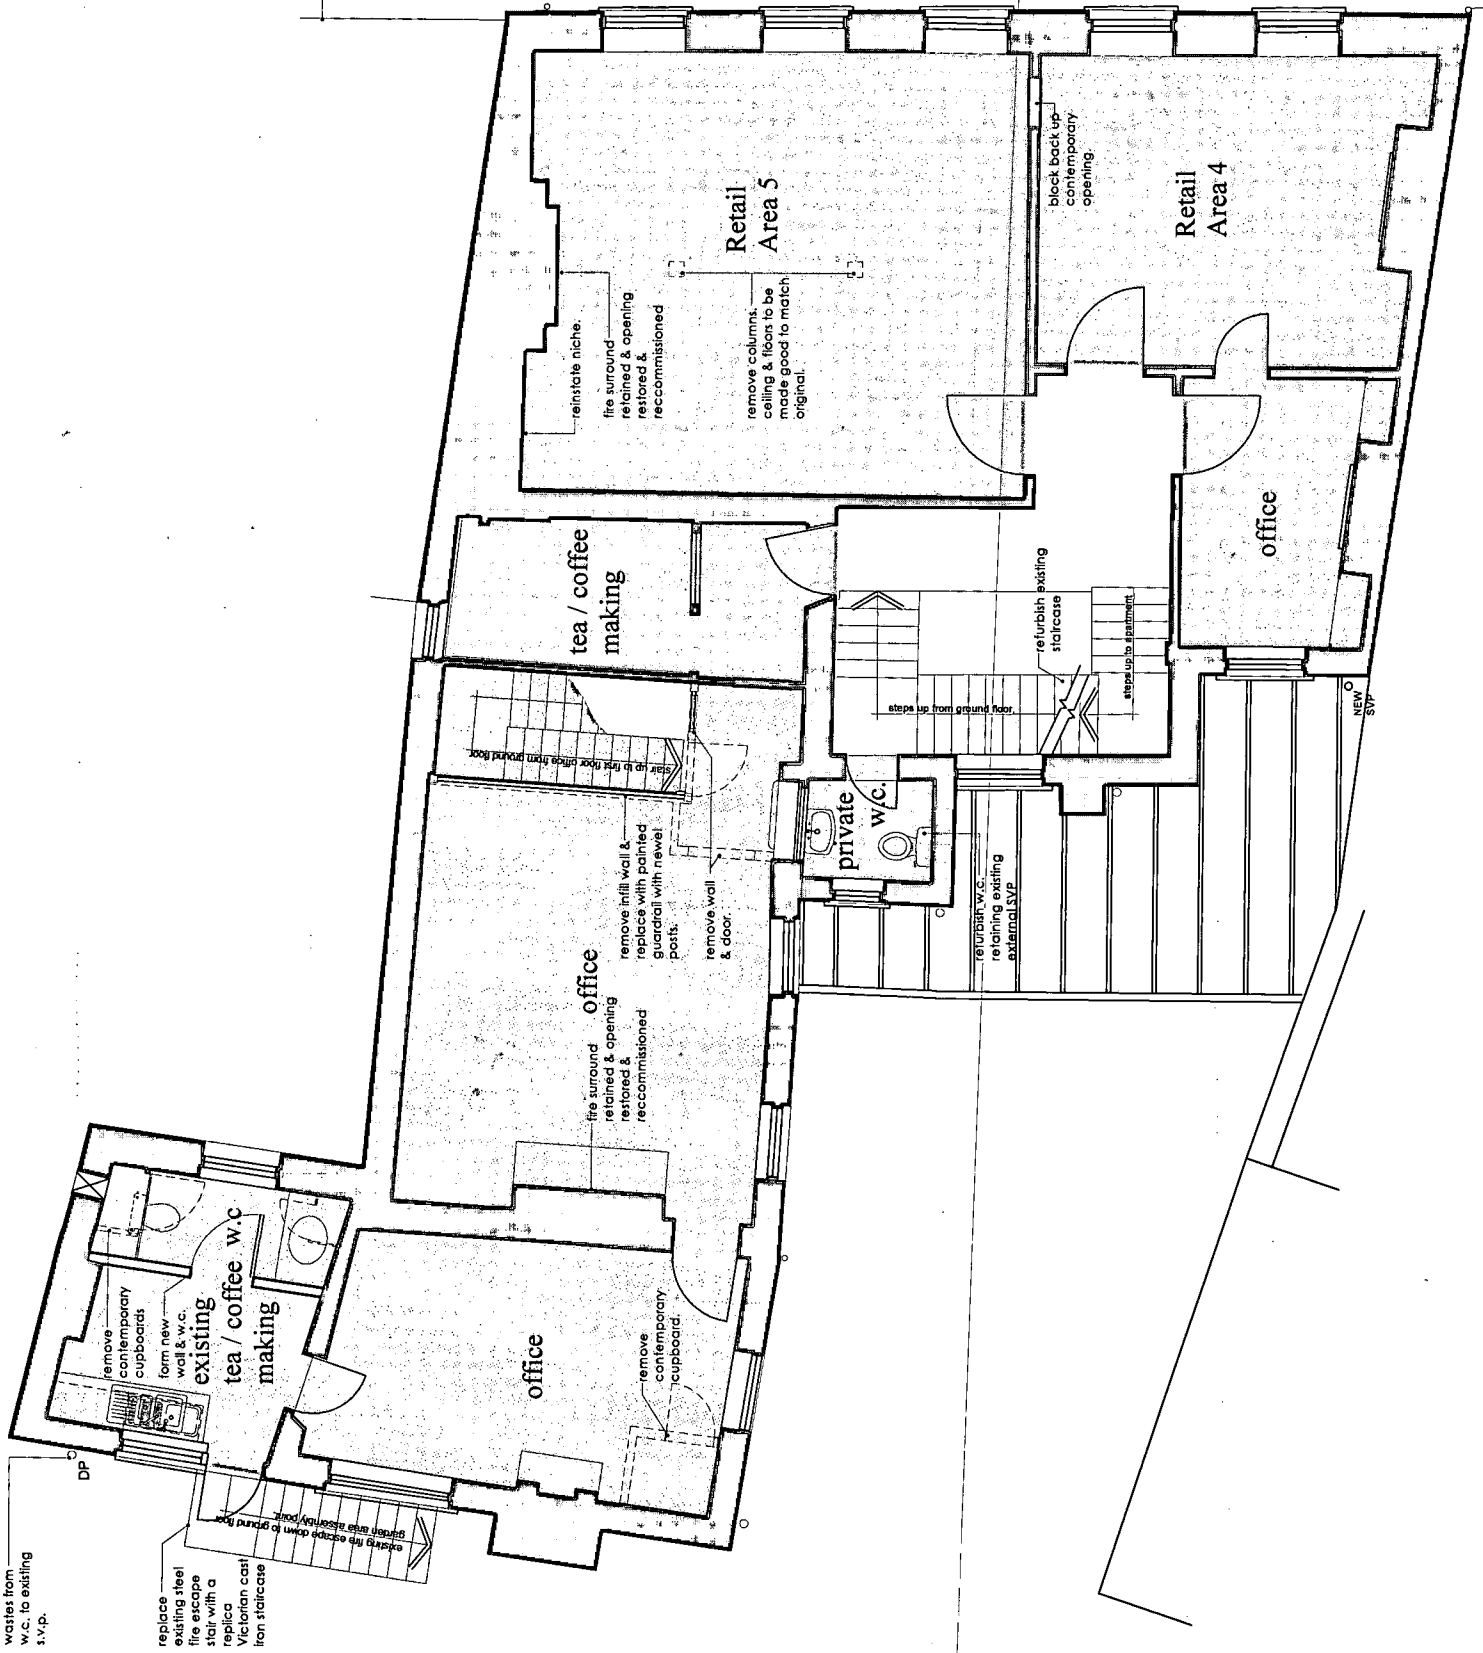

first floor plan
Gross Internal Floor Area: 174 m²

first & second floor plans. Scale 1:100



PHYSICAL SCALE IN METERS

Proposal for the change of use of a Museum to a retail use with second floor accommodation
above at 61 High Street, Arundel, West Sussex.

REVISIONS

NEIL HOLLAND
ARCHITECTS

7 Maltravers Street Arundel
West Sussex BN18 9AP
Tel 01903 882923 Fax 884202
E-mail: office@neilhollandarchitects.co.uk
www.neilhollandarchitects.co.uk

Scale 1:100 . Dwg No591/ 04- . May 2008