


This drawing has been prepared for the purpose of gaining planning permission and is not to be used for any building or construction purposes without the written approval of Neil Holland Architects.

This drawing has been prepared based on survey, drawings and information prepared by others. All dimensions and levels must be checked and verified on site before commencement of works.

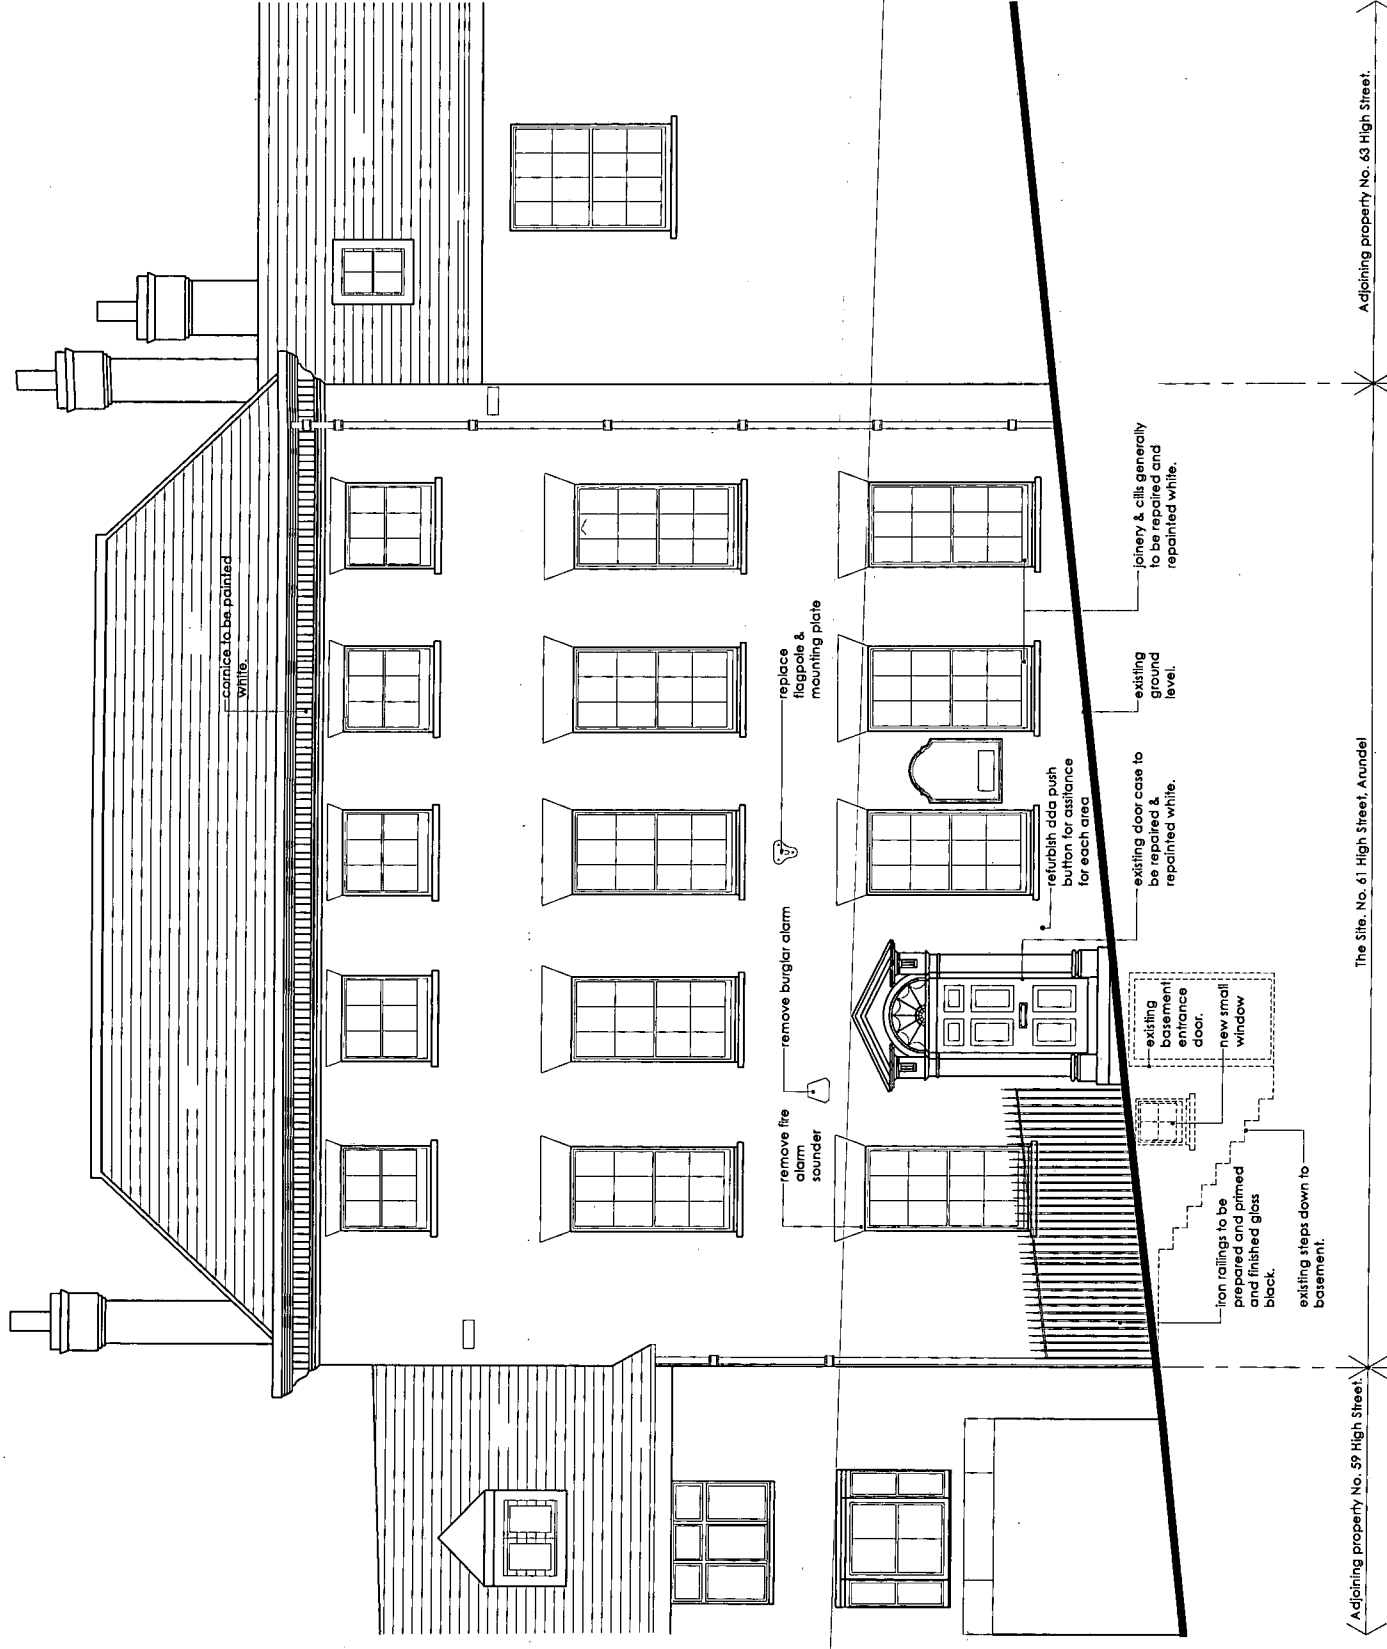

north east elevation



north east elevation. Scale 1:100

Proposal for the change of use of a Museum to a retail use with second floor accommodation
above at 61 High Street, Arundel, West Sussex.

REVISIONS

NEIL HOLLAND
ARCHITECTS
7 Maltavers Street Arundel
West Sussex BN18 9AP
Tel 01903 882923 Fax 884202
E-mail: office@neilhollandarchitects.co.uk
www.neilhollandarchitects.co.uk

Scale 1:100 . Dwg No591/ 05- . May 2008