


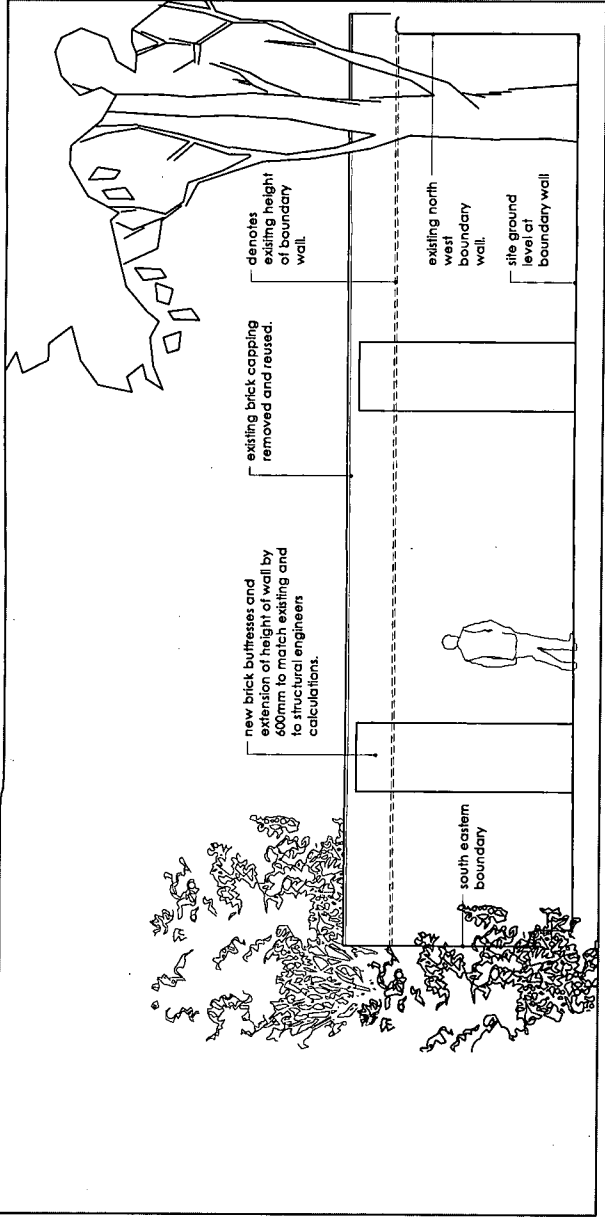

elevation of South West boundary wall . Scale 1:100

new brick buttress and extension of height of wall by 600mm to match existing and structural engineers calculations.

denotes existing height of boundary wall.

denotes existing height of boundary wall.


existing brick capping removed and reused.

new brick buttress and extension of height of wall by 600mm to match existing and structural engineers calculations.

south eastern boundary

existing north west boundary wall.


site ground level at boundary wall

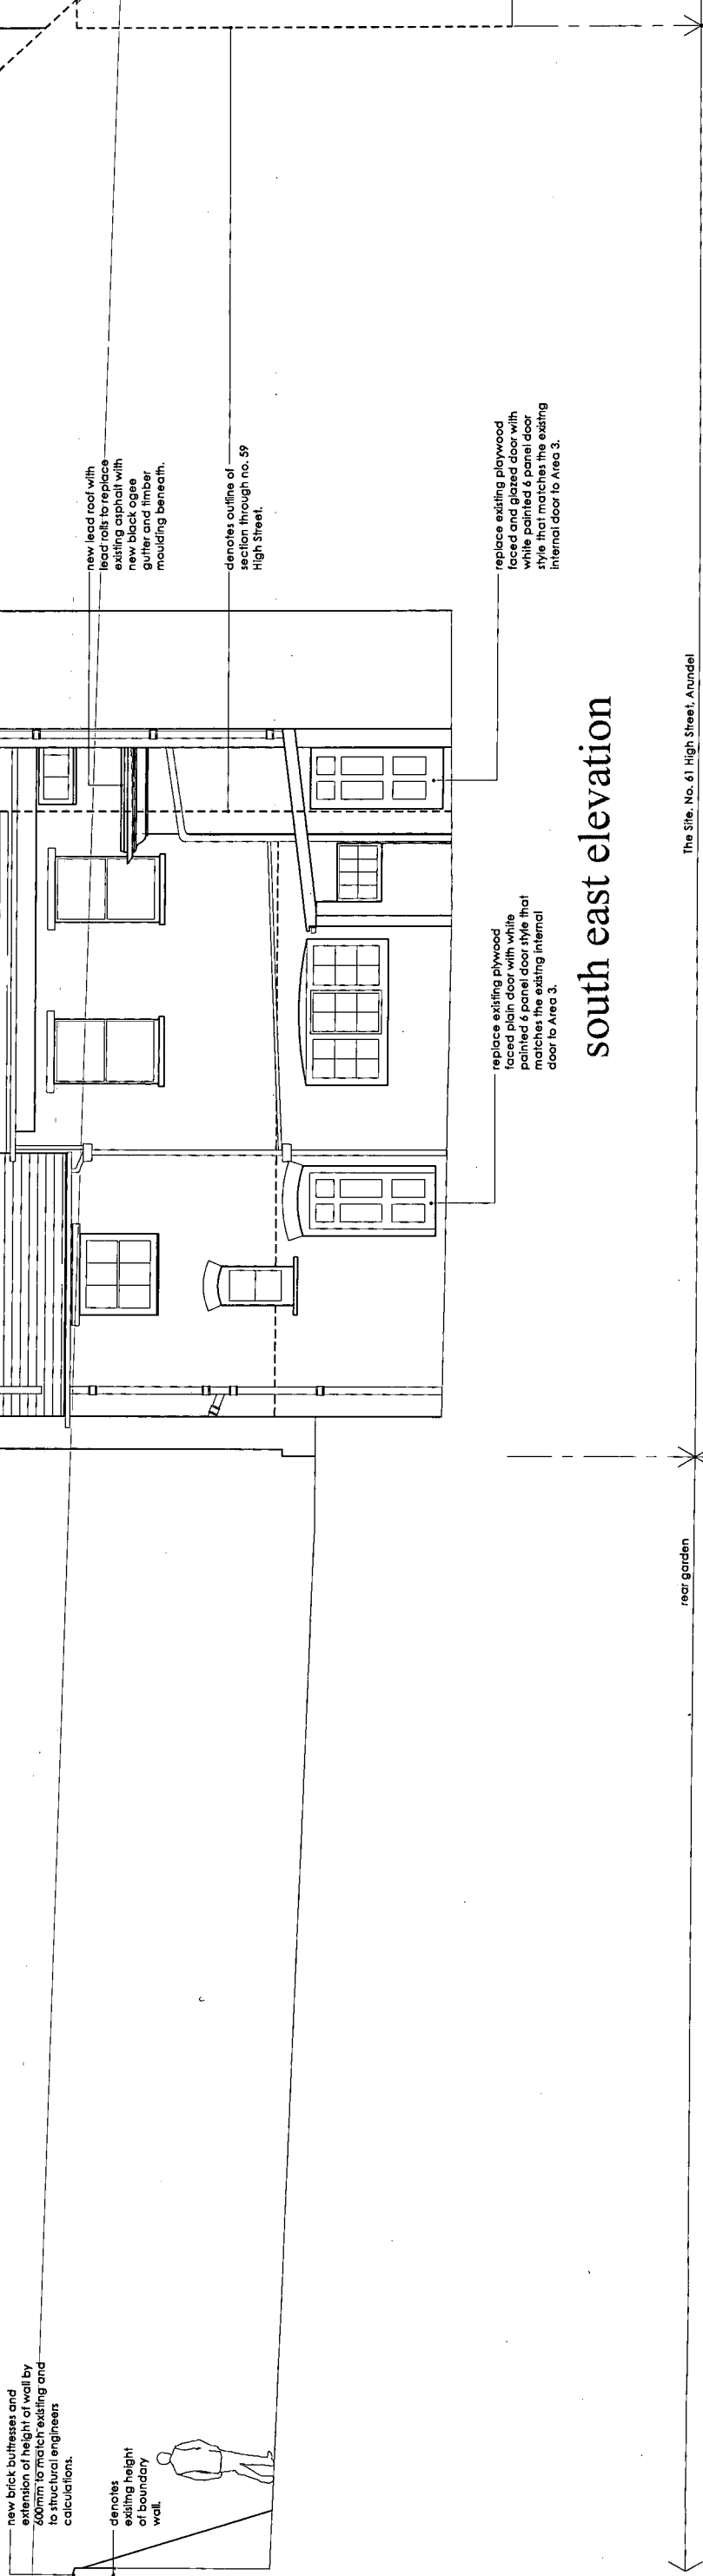

south east elevation

rear garden

The Site, No. 61 High Street, Arundel

 

PHYSICAL SCALE IN METERS

south east elevation. Scale 1:100

REVISIONS

Proposal for the change of use of a Museum to a retail use with second floor accommodation
above at 61 High Street, Arundel, West Sussex.

NEIL HOLLAND
ARCHITECTS

7 Maltrovers Street Arundel
West Sussex BN18 9AP
Tel 01903 882923 Fax 884202
E-mail: office@neilhollandarchitects.co.uk
www.neilhollandarchitects.co.uk

Scale 1:100 . Dwg No591/ 06- . May 2008

This drawing has been prepared for the purpose of gaining planning permission and should not be used for any building or contractual purpose without prior written approval from Neil Holland Architects.
This drawing has been prepared based on survey drawings and information prepared by other. All dimensions and levels must be checked and verified on site before commencement of works.