


This drawing has been prepared for the purpose of giving planning permission only and does not purport to be a working or contractual drawing and should not be used for any building or contractual purposes without prior written approval from Neil Holland Architects.

This drawing has been prepared based on survey drawings and information prepared by other. All dimensions and levels must be checked and verified on the ground before construction of works.

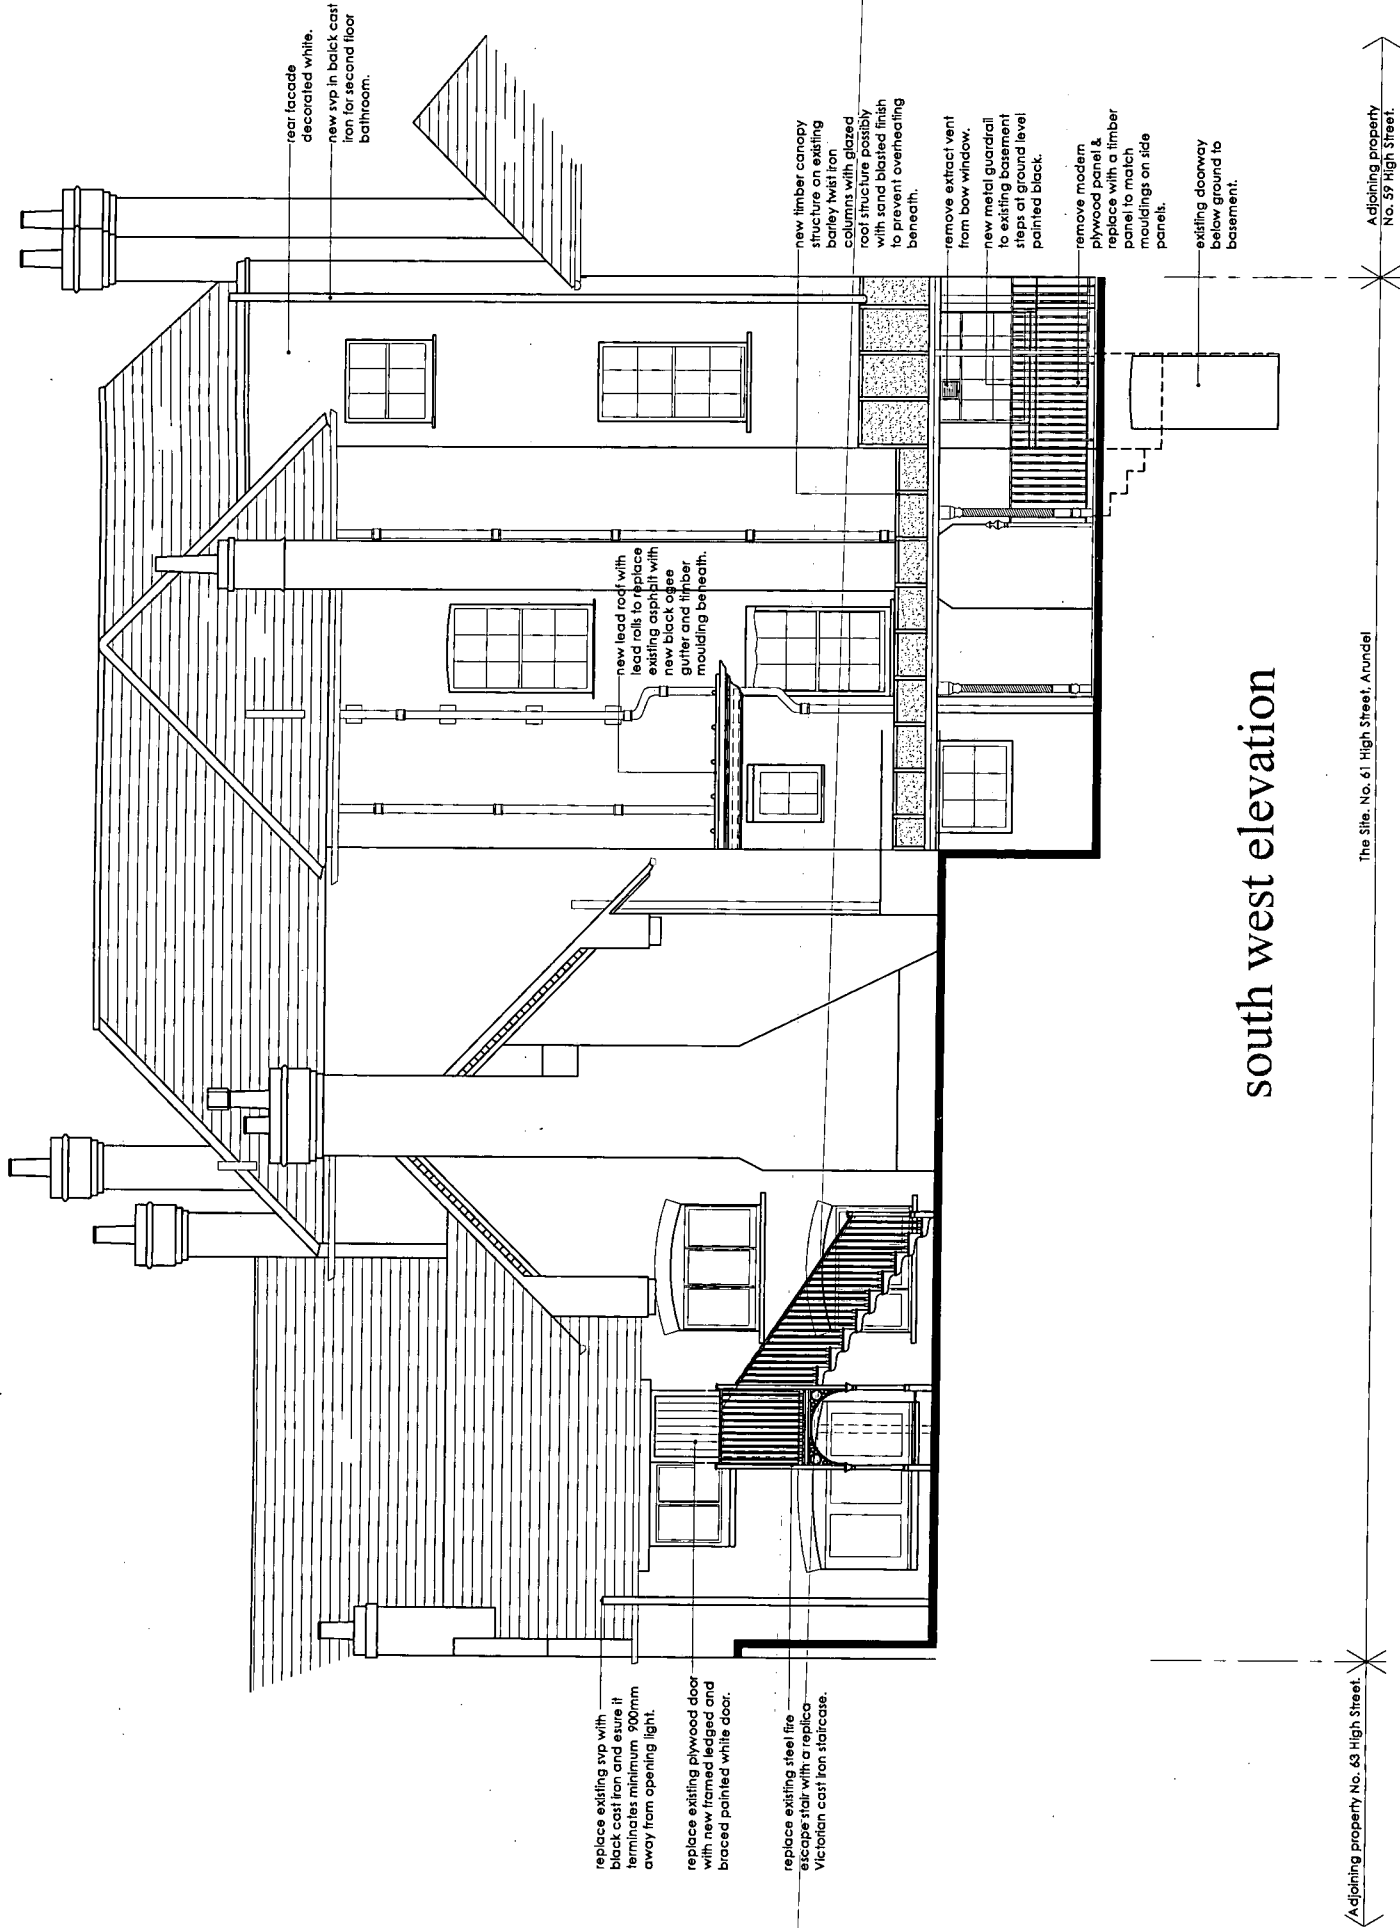

south west elevation. Scale 1:100



REVISIONS

Proposal for the change of use of a Museum to a retail use with second floor accommodation
-above at 61 High Street, Arundel, West Sussex.

NEIL HOLLAND
ARCHITECTS

7 Maltrovers Street Arundel
West Sussex BN18 9AP
Tel 01903 882923 Fax 884202
E-mail: office@neilhollandarchitects.co.uk
www:neilhollandarchitects.co.uk

Scale 1:100 . Dwg No591/ 07- . May 2008