


This drawing has been prepared for the purpose of gaining planning permission for the proposed works and is not to be used for any building or contractual purposes without prior written approval from Neil Holland Architects.

This drawing has been prepared based on survey drawings and information prepared by other. All dimensions and levels must be checked and verified on site before commencement of works.

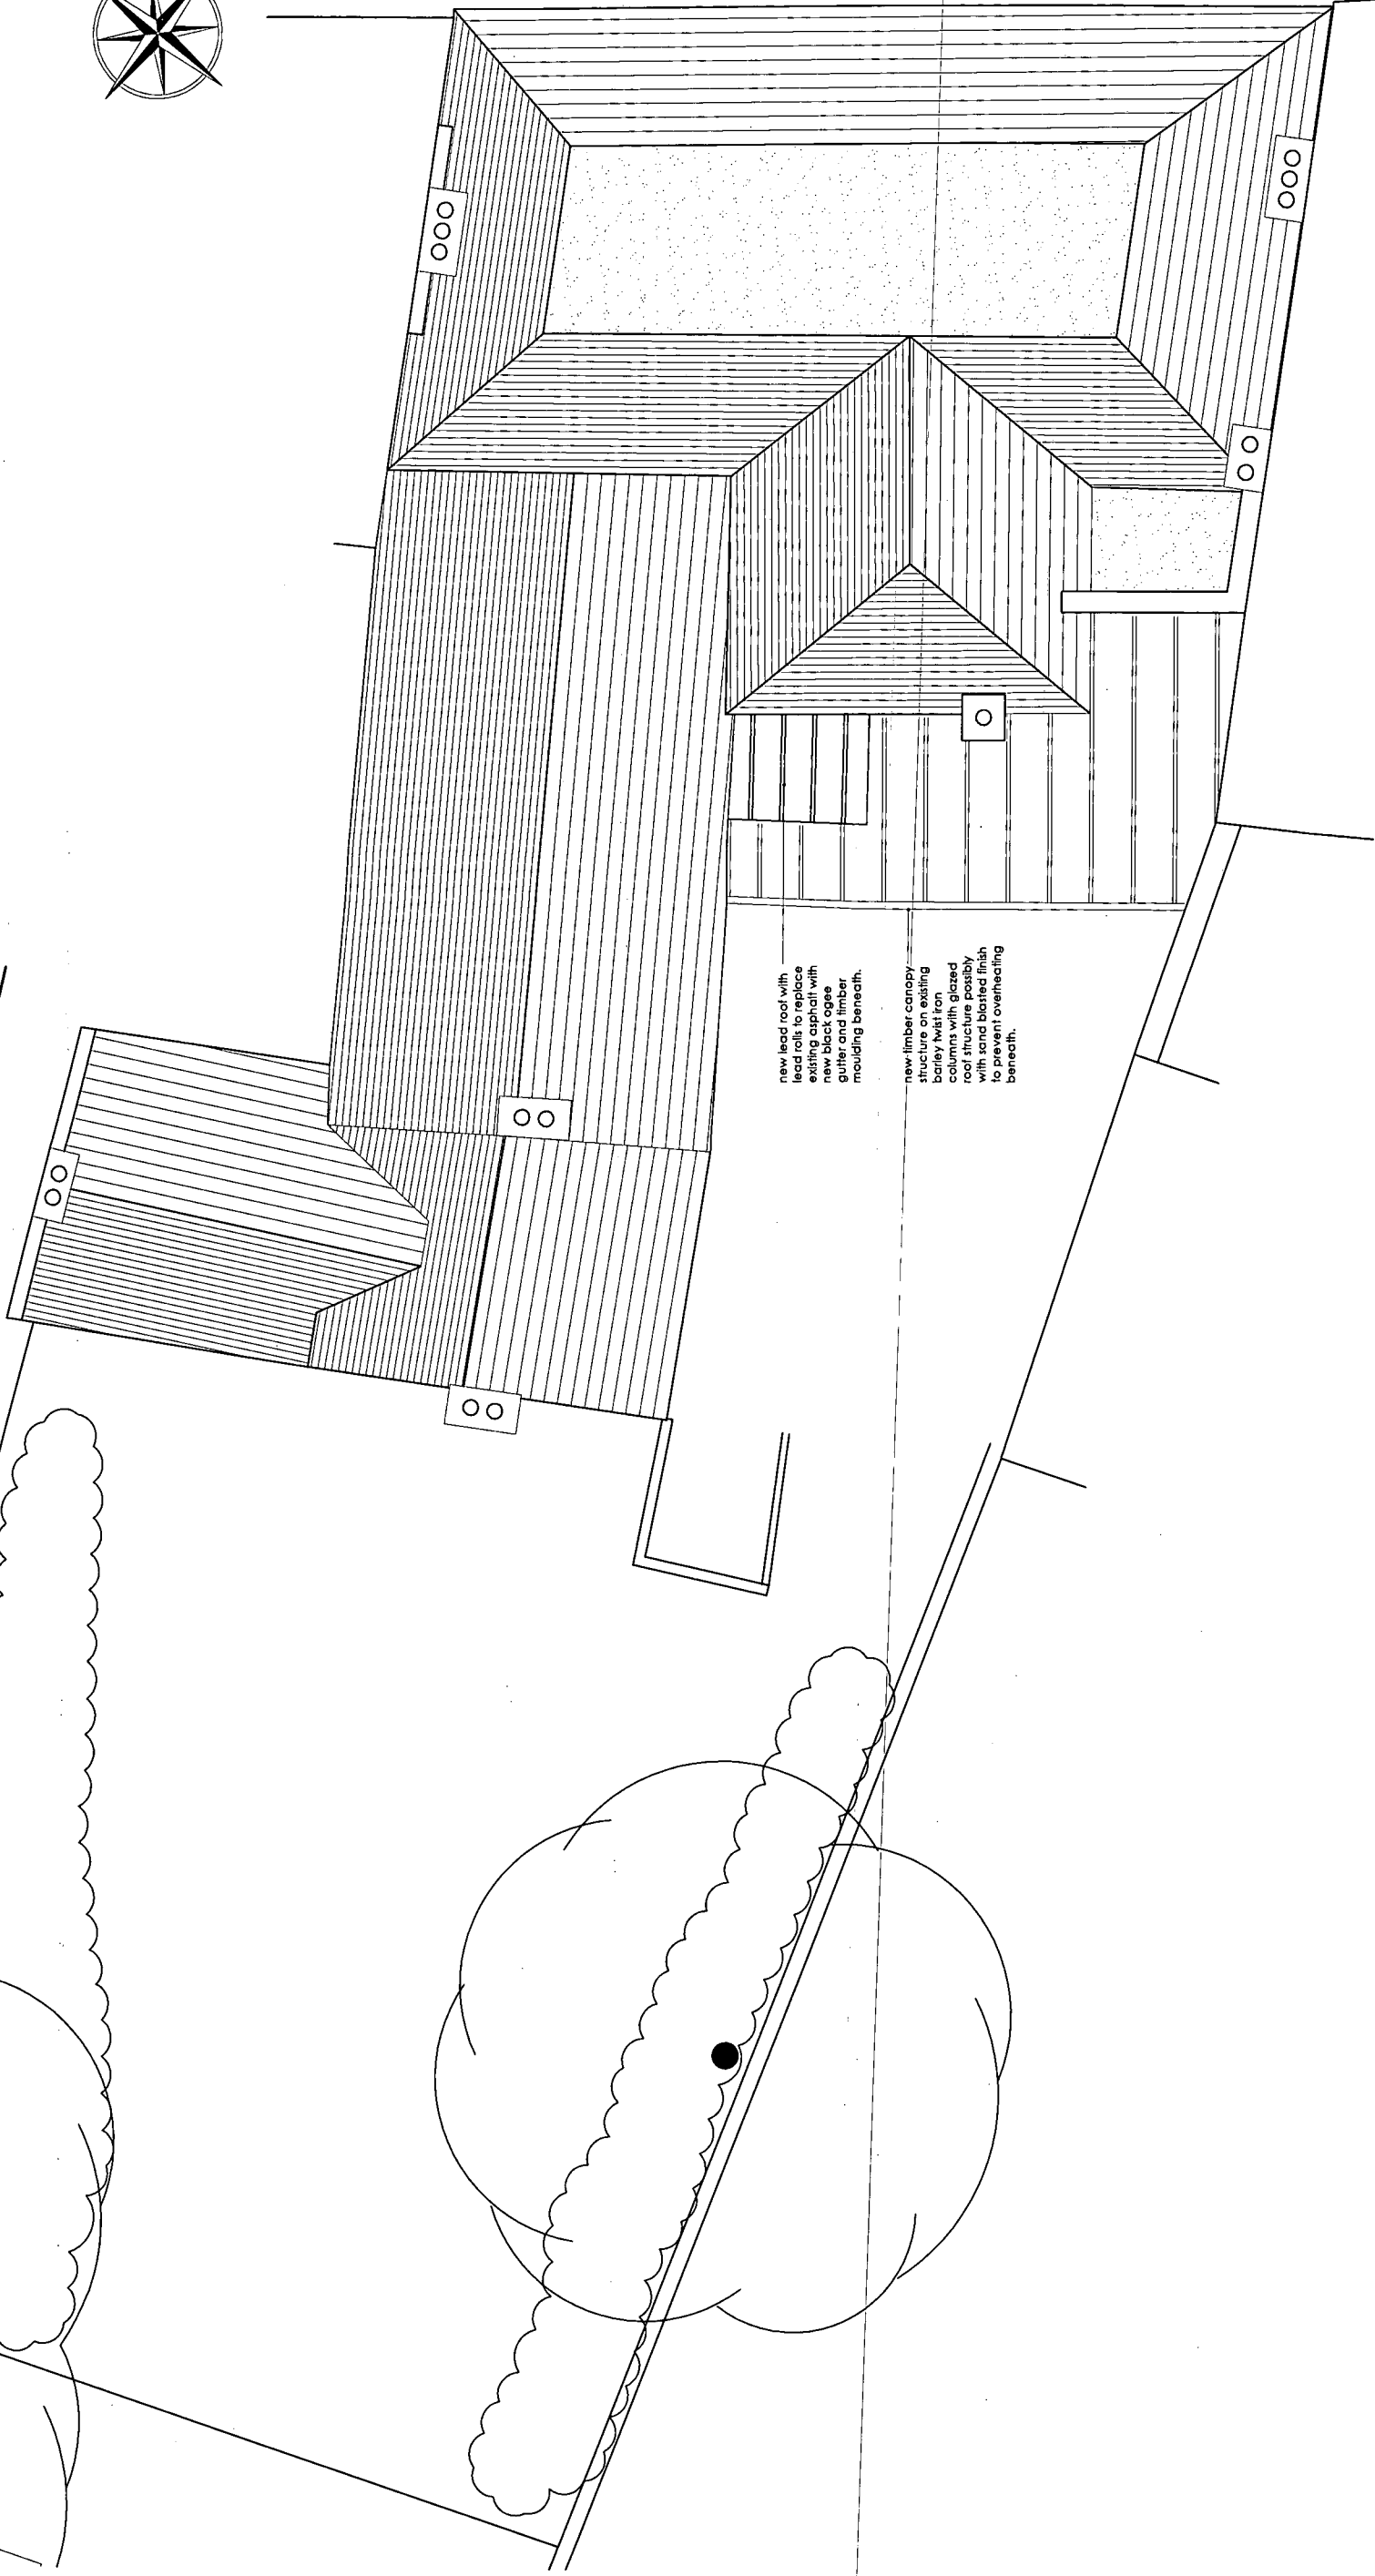

PHYSICAL SCALE IN METERS

Roof Plan. Scale 1:100

REVISIONS

Proposal for the change of use of a Museum to a retail use with second floor accommodation  
above at 61 High Street, Arundel, West Sussex.

NEIL HOLLAND  
ARCHITECTS  
7 Maltravers Street Arundel  
West Sussex BN18 9AP  
Tel 01903 882923 Fax 884202  
E-mail: office@neilhollandarchitects.co.uk  
www.neilhollandarchitects.co.uk