



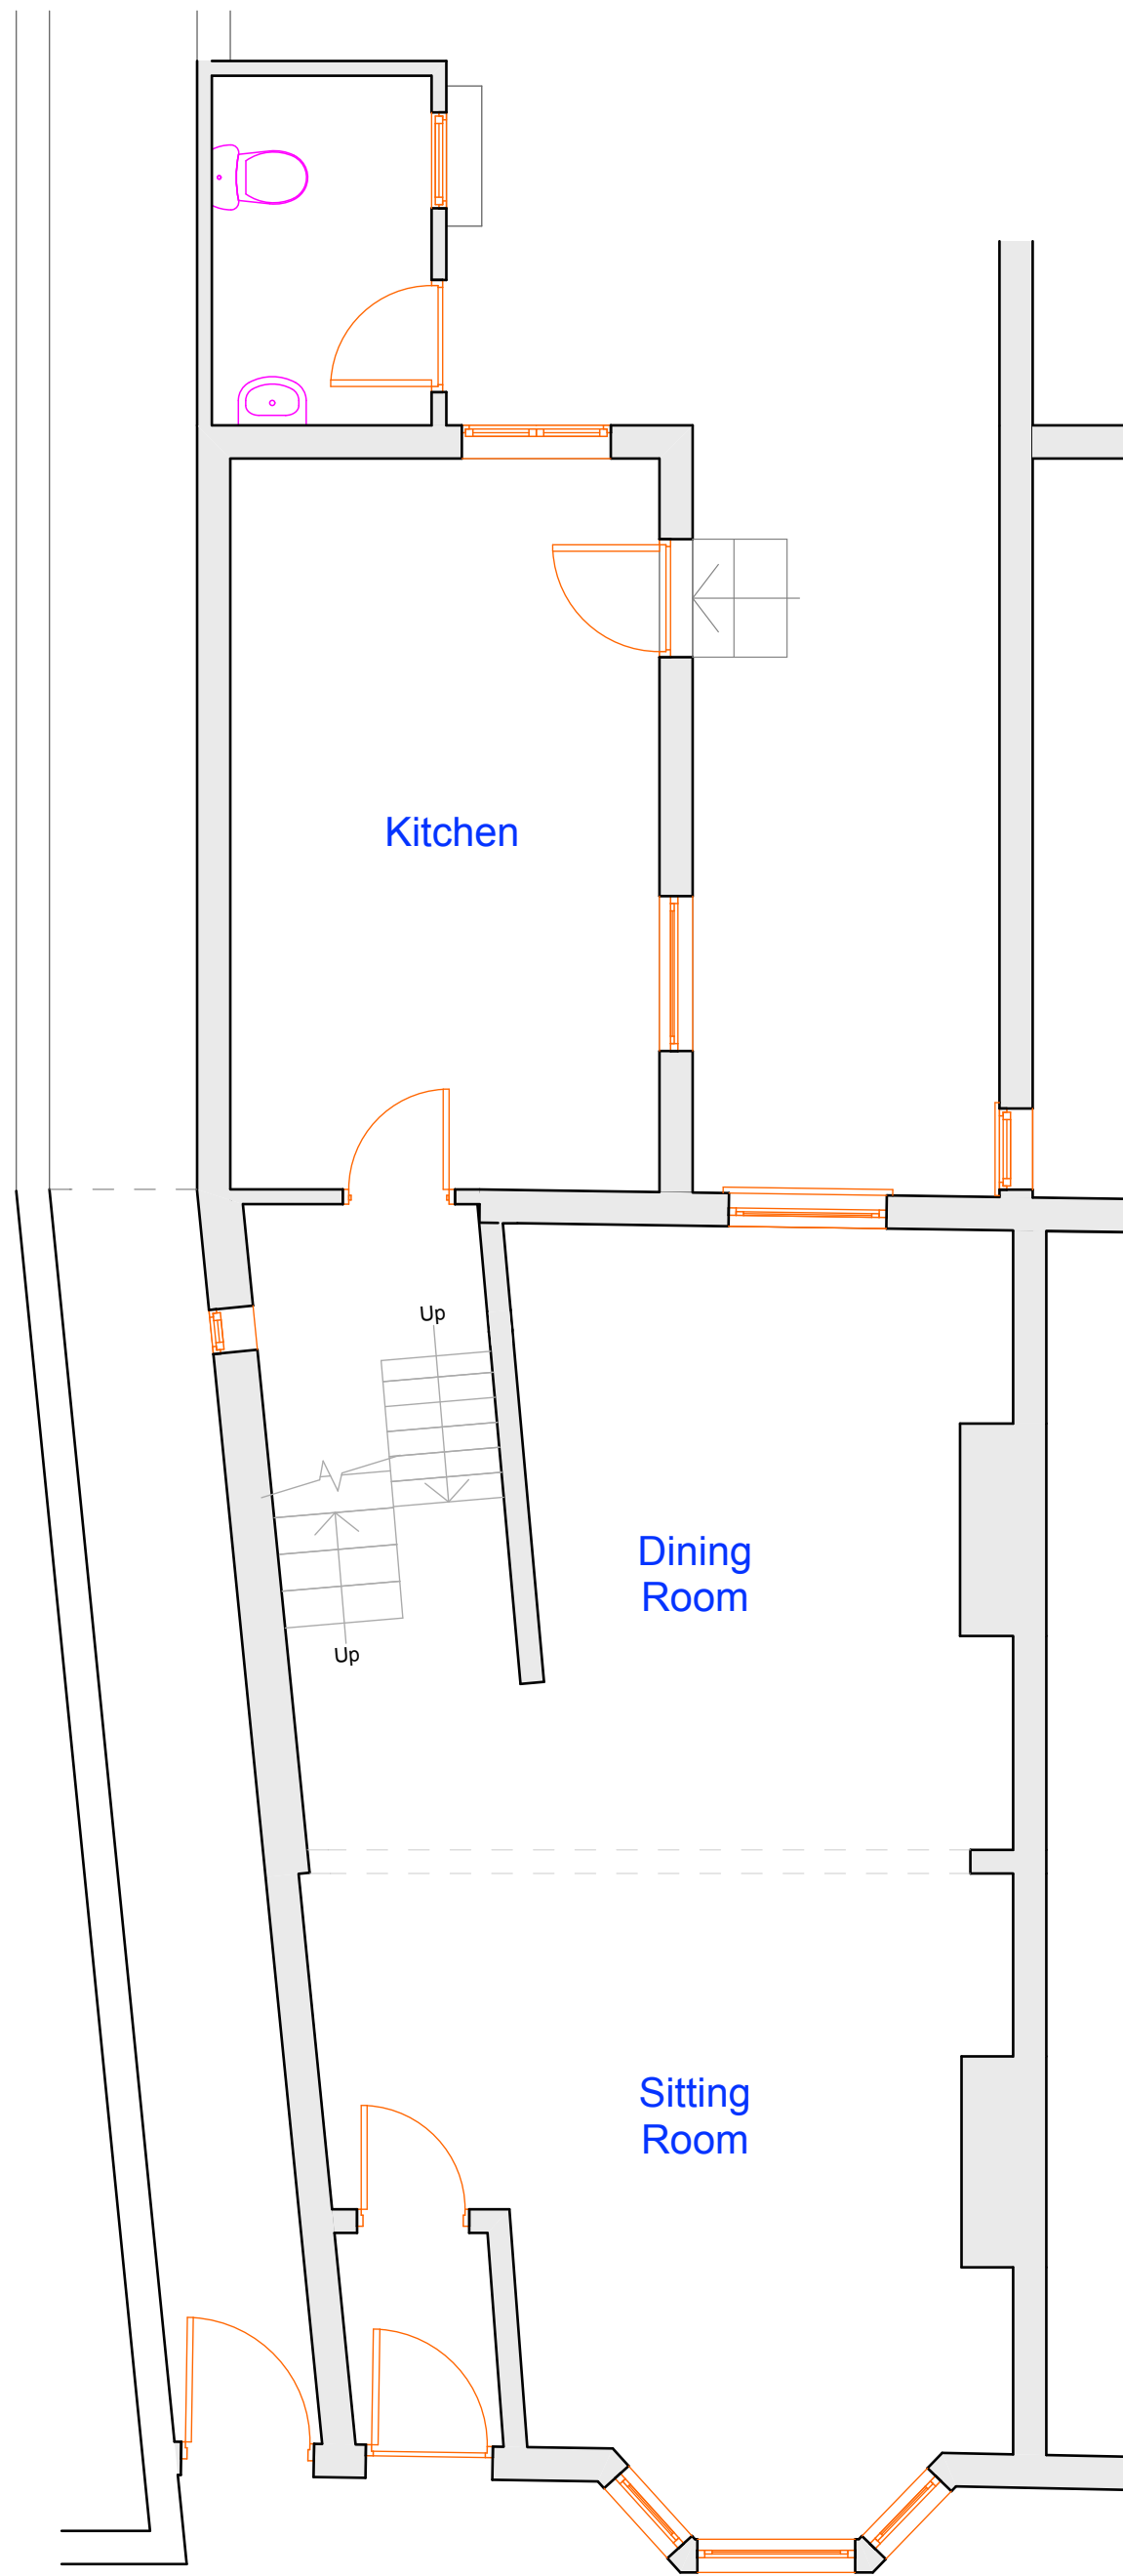

GROUND FLOOR

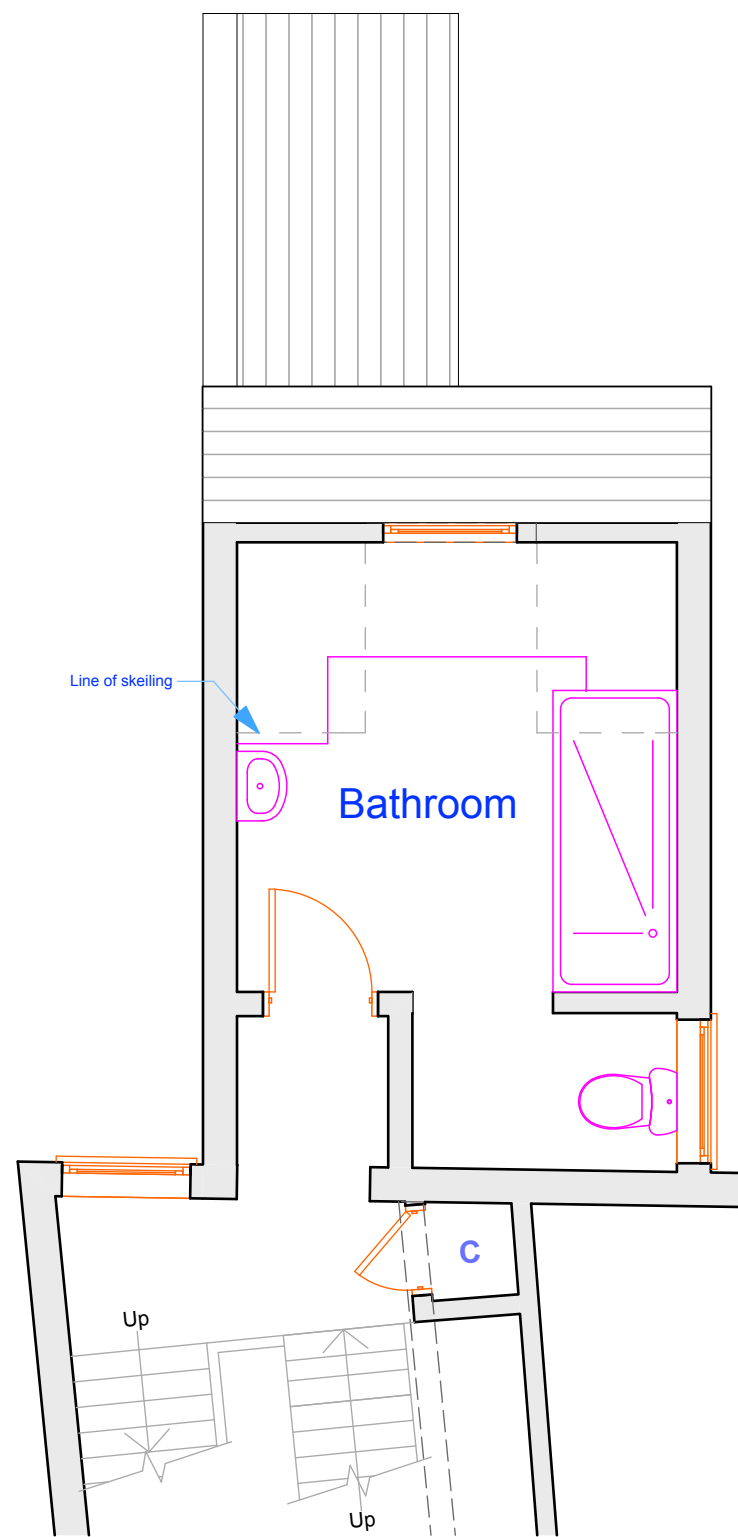


FIRST FLOOR
(HALF LANDING/
BATHROOM)



SOUTHEAST ELEVATION



FIRST FLOOR

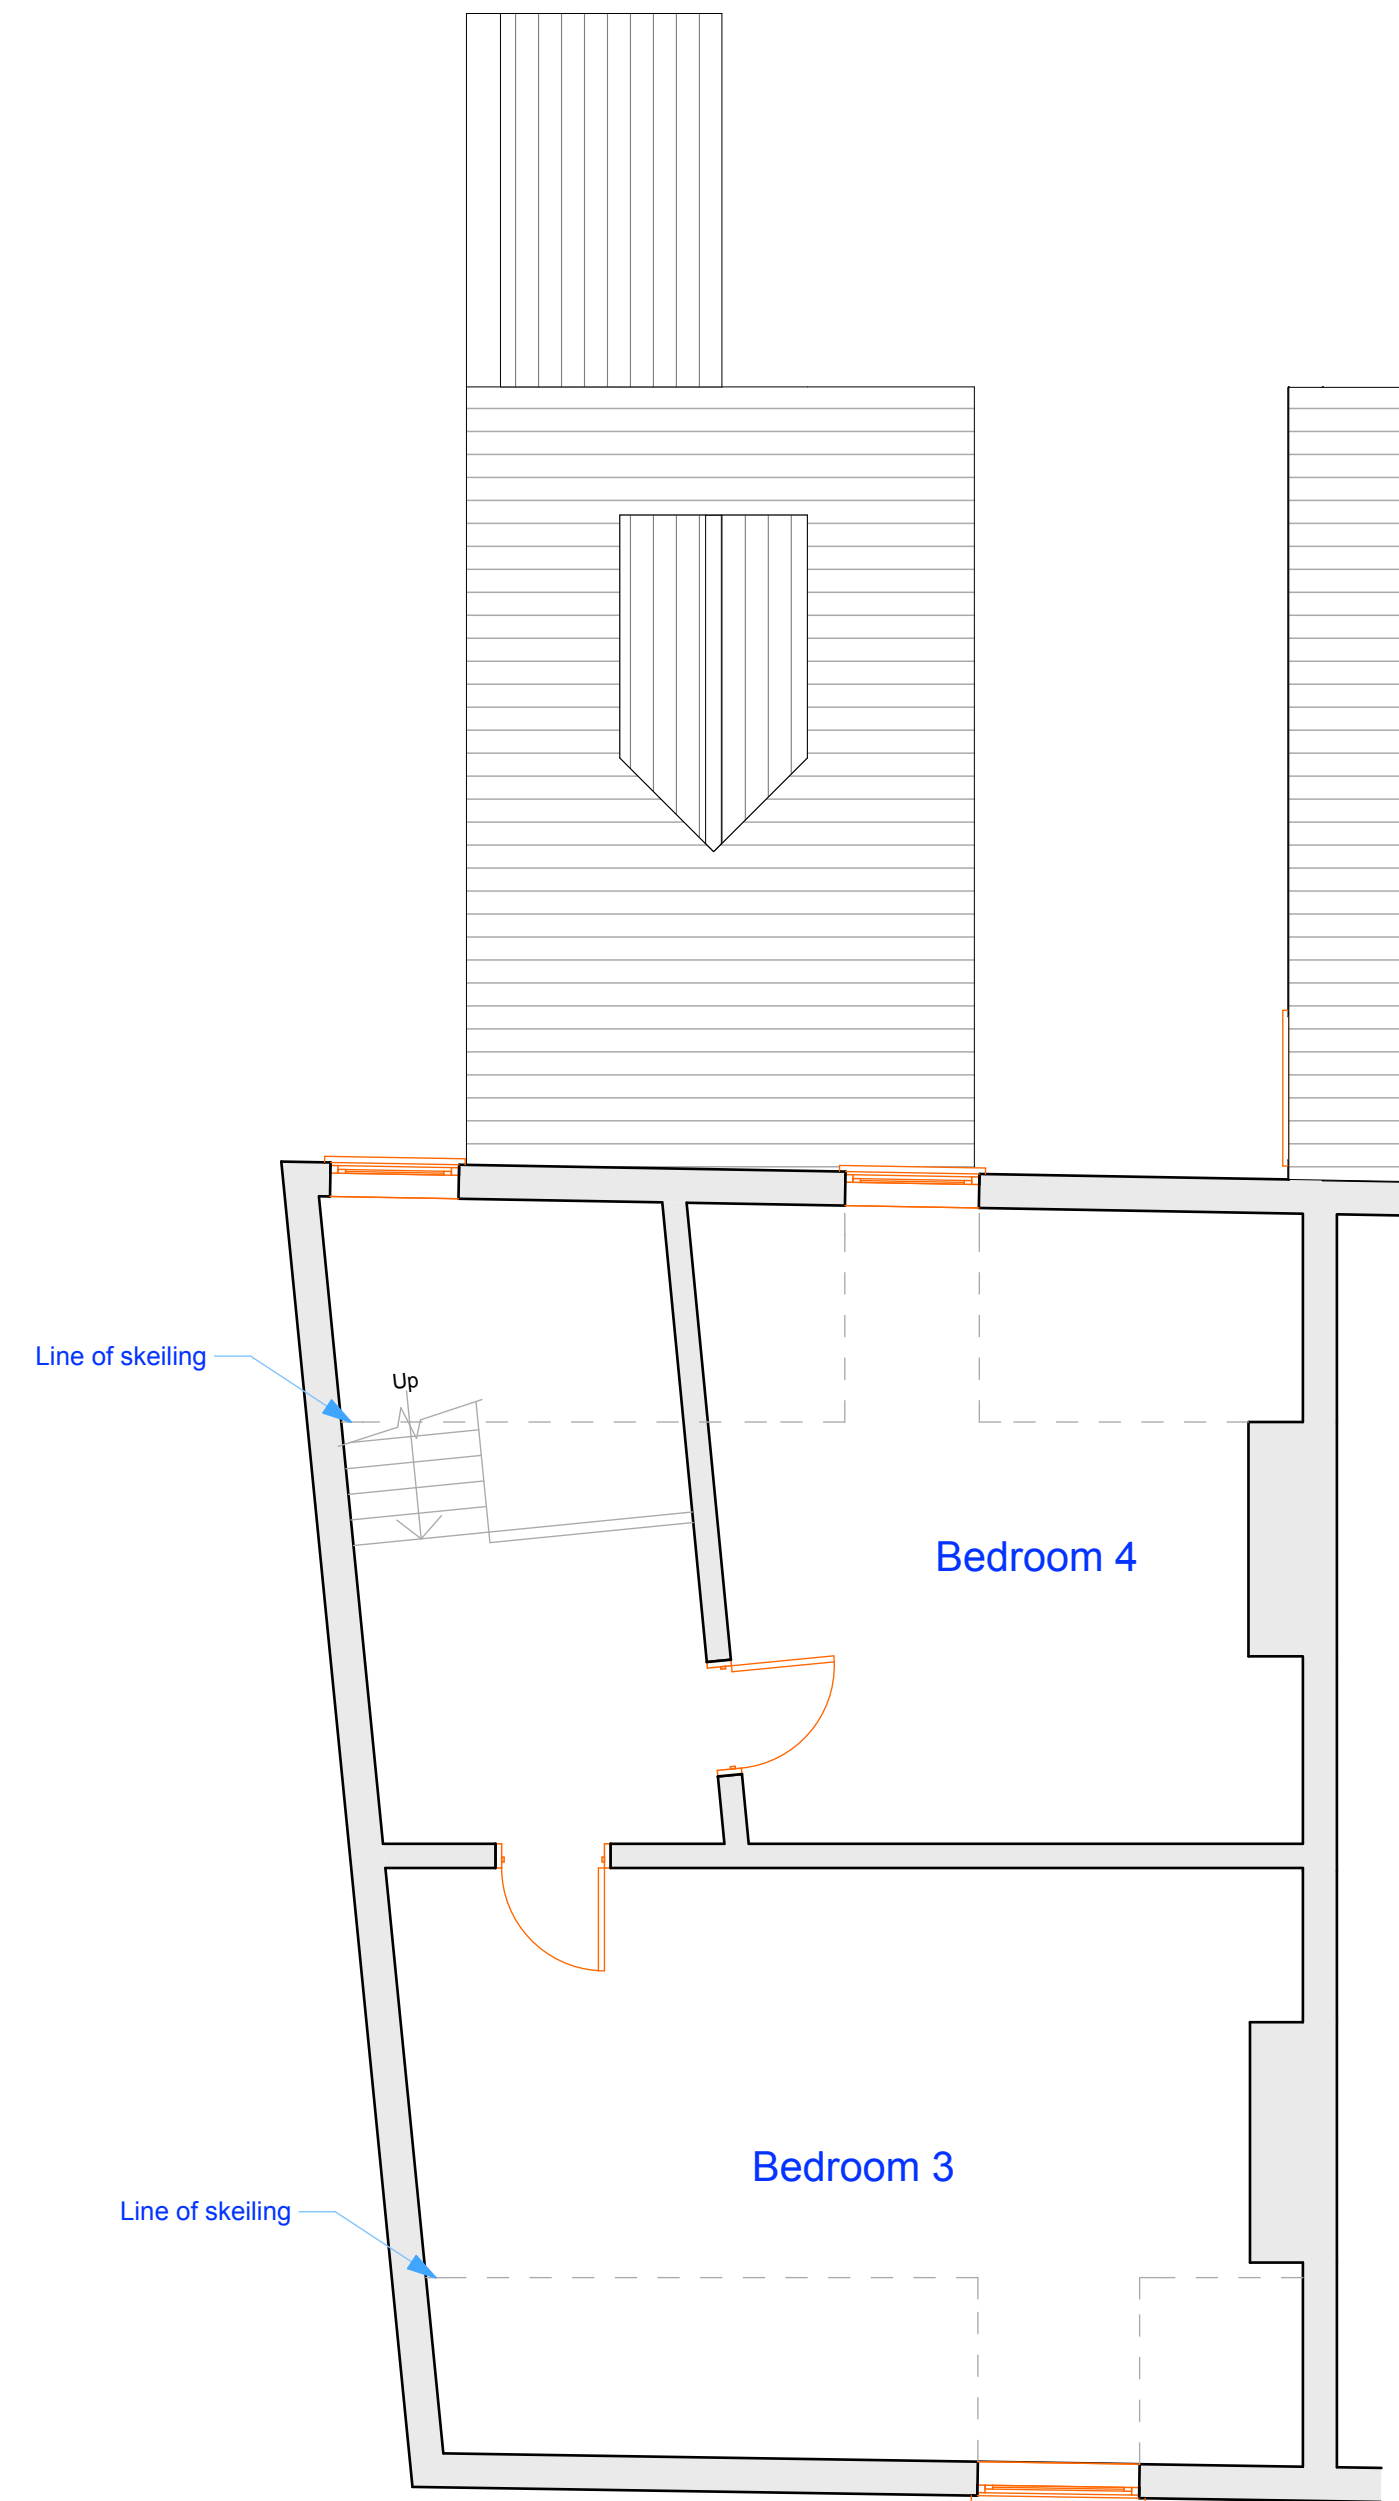

SECOND FLOOR

 ANDREW FULLER ASSOCIATES		
<i>Chartered Surveyors</i>		
Norton Studio, School Lane Arundel, West Sussex BN18 9DR tel: 01903 885444 email: info@andrewfuller.co.uk www.andrewfuller.co.uk		
Job Title	33 Maltravers Street, Arundel	
Client	Mr E Childerhouse & Mrs F Telling	
Drawing Name	Plans Existing	
Drawing Status	Planning	
Drawn by	DF	Date Dec 13
Checked by		Date
Drawing Scale	1:50 at A1	
Drawing No	Status	Revision
13576/ 01		