





View from the South



View from the Southeast

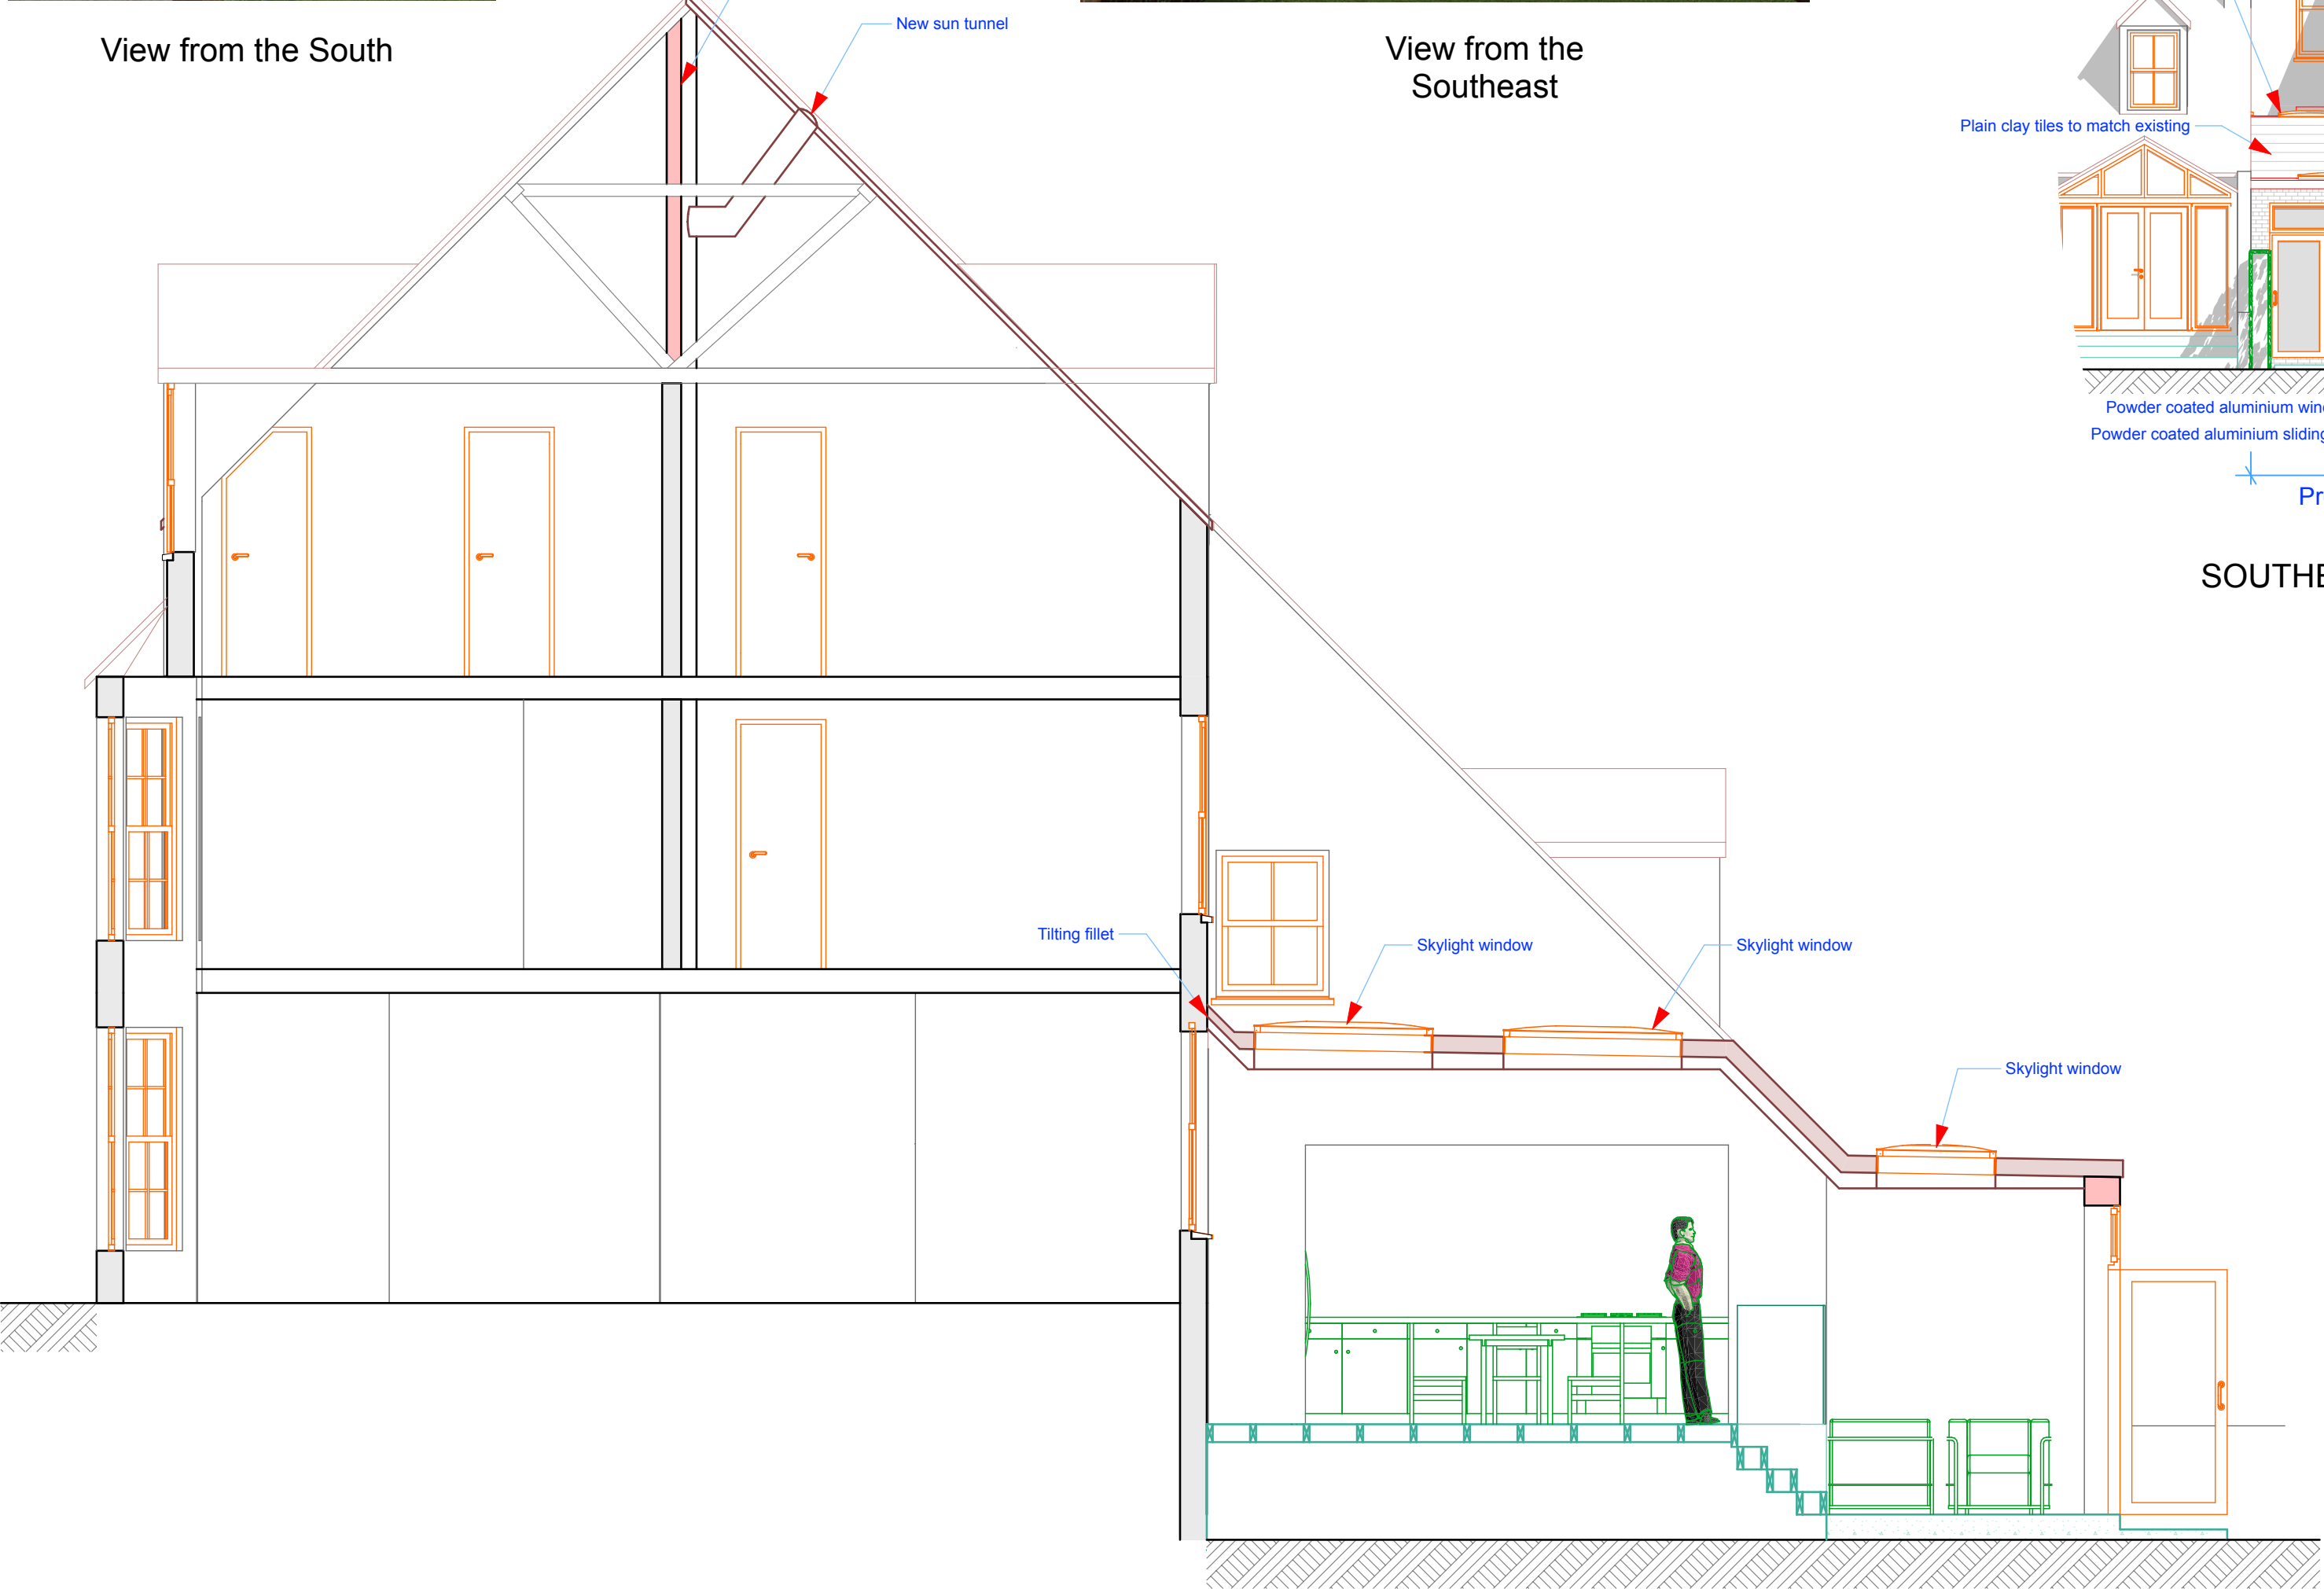

SECTION A - A

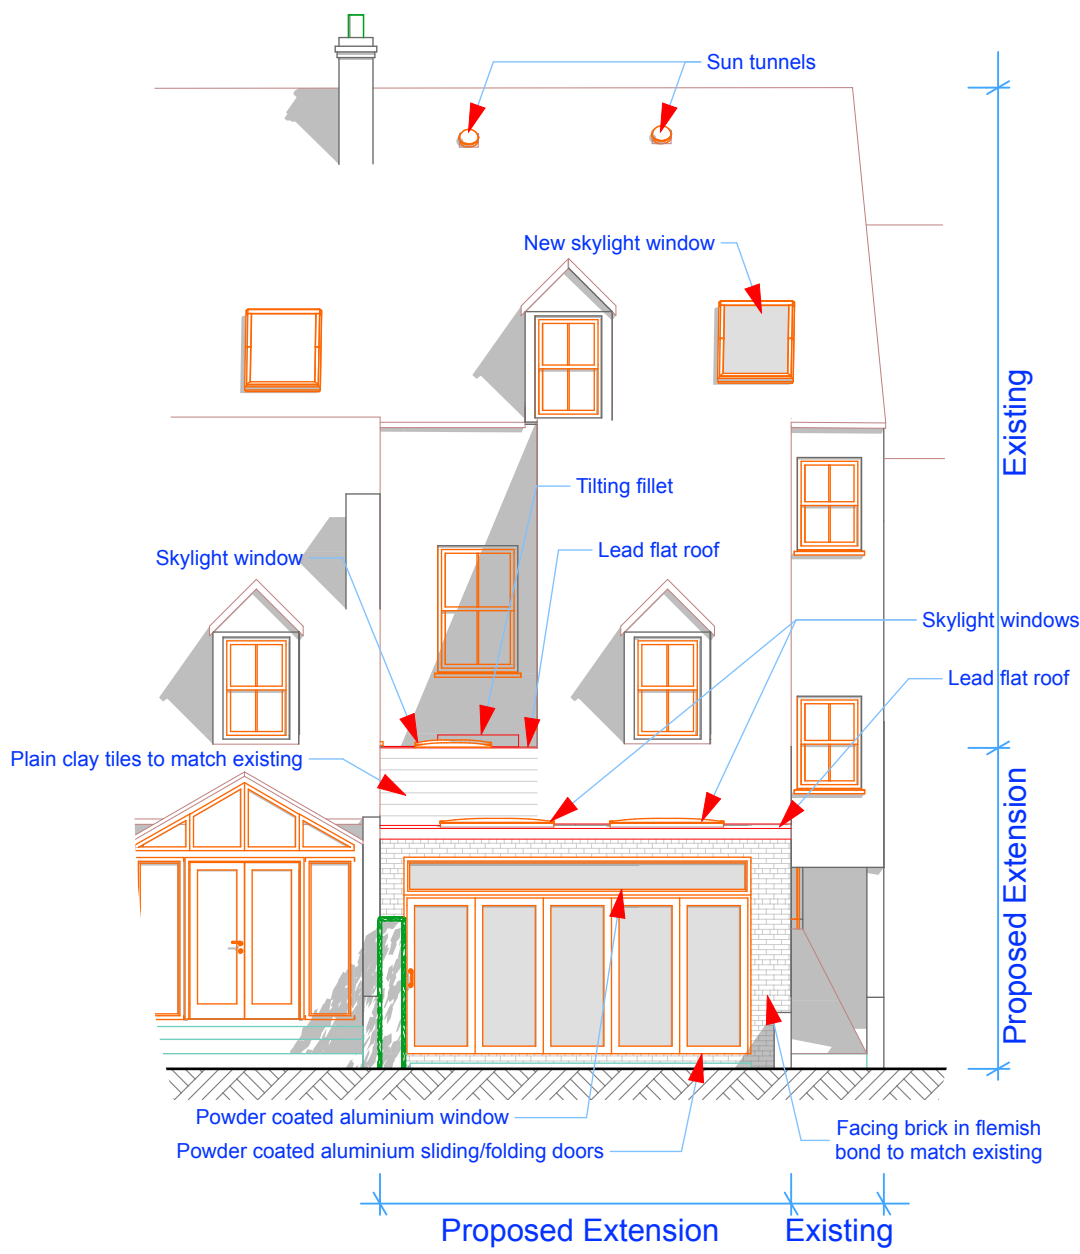

SOUTHEAST ELEVATION

		
Chartered Surveyors		
Norton Studio, School Lane Arundel, West Sussex BN18 9DR tel: 01903 885444 email: info@a-fuller.co.uk www.andrewfuller.co.uk		
Job Title	33 Maltravers Street, Arundel	
Client	Mr & Mrs E Childerhouse	
Drawing Name	Proposed Elevation, Section & Perspectives	
Drawing Status	Planning	
Drawn by	DF	Date Dec 13
Checked by		Date
Drawing Scale	1:100 & 1:50 at A2	
Drawing No	Status	Revision
13576/	03	