



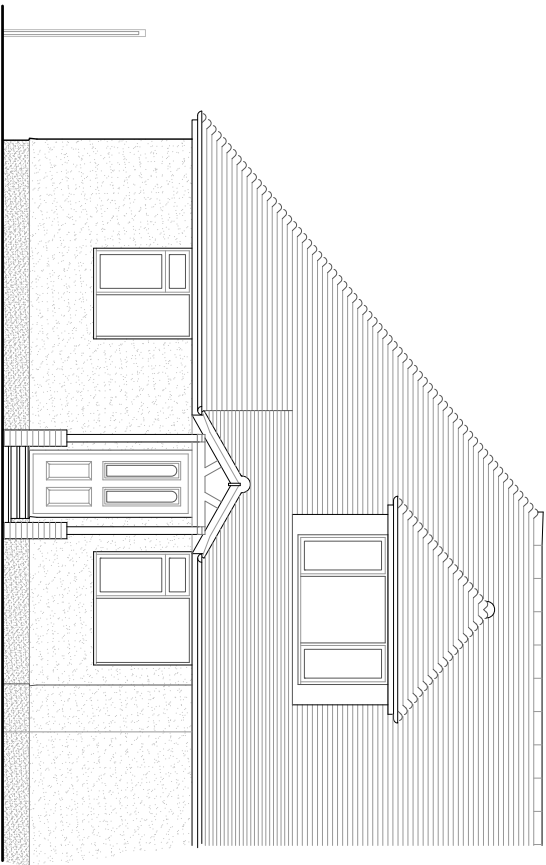


East Elevation: Scale 1:100


0m 5.0m

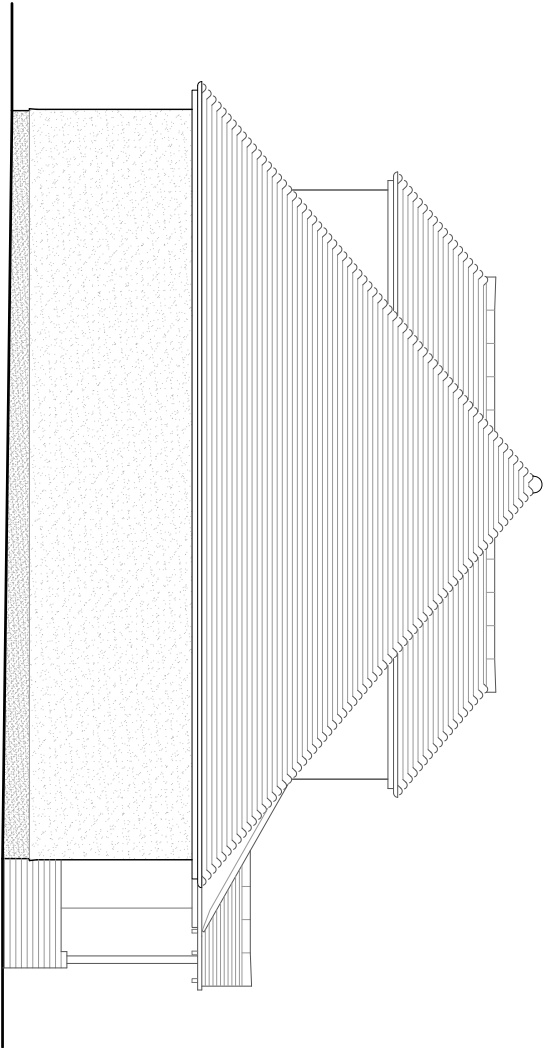


South Elevation: Scale 1:100

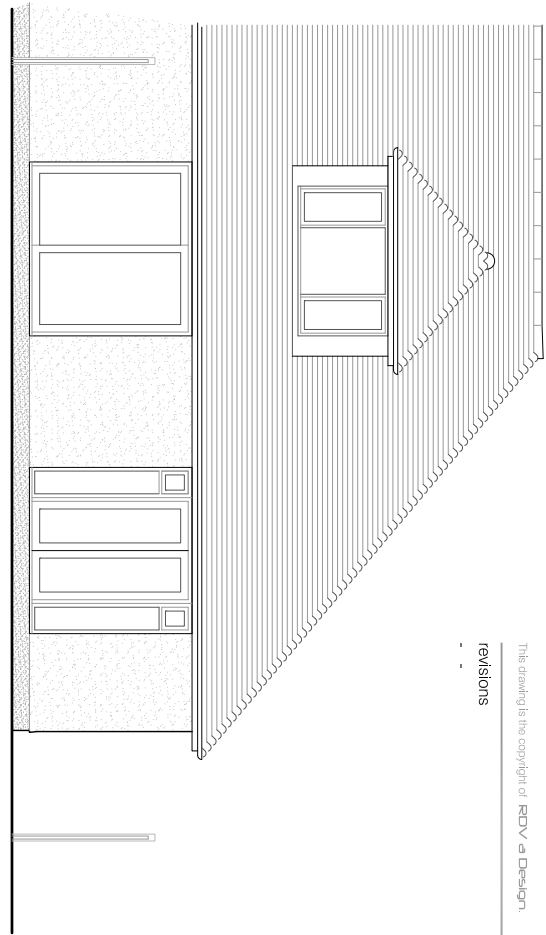


West Elevation: Scale 1:100

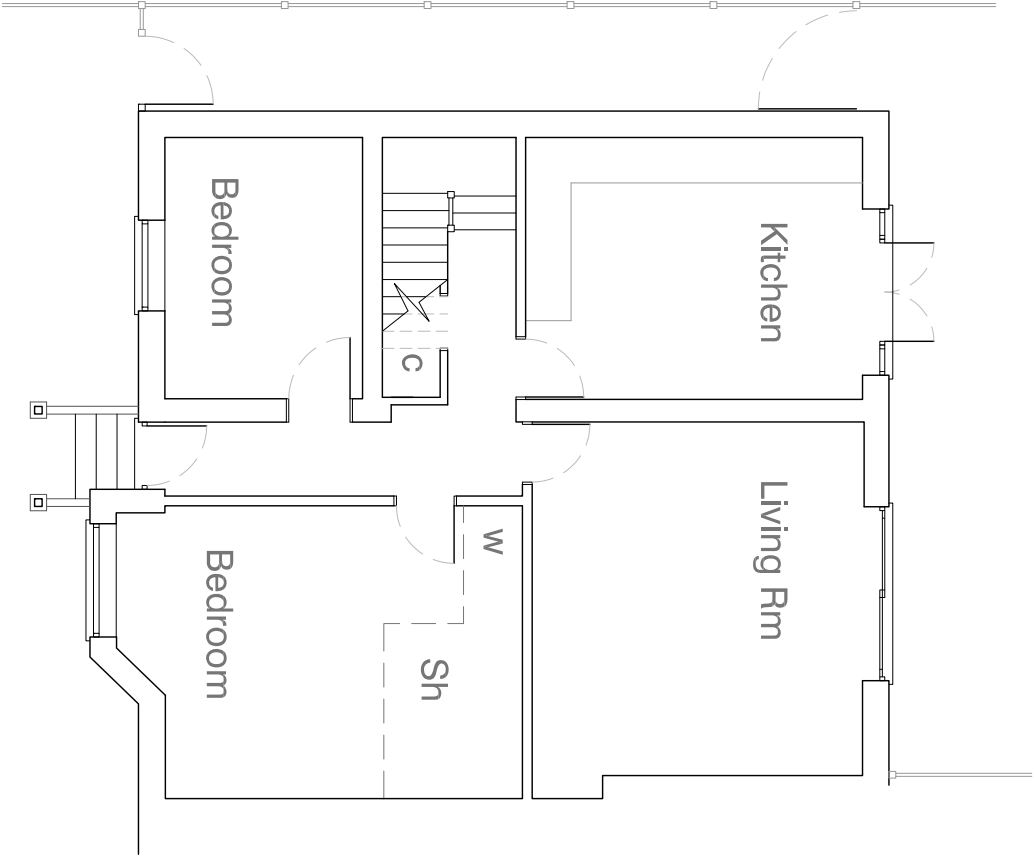

Ground Floor Plan: Scale 1:100

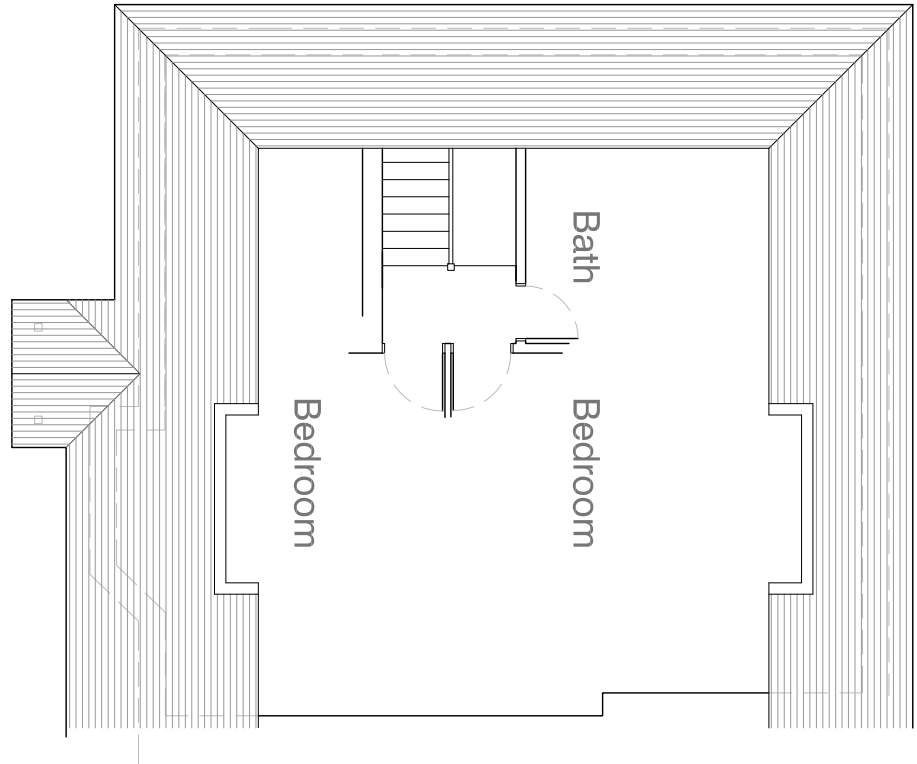

Part First Floor Plan: Scale 1:100

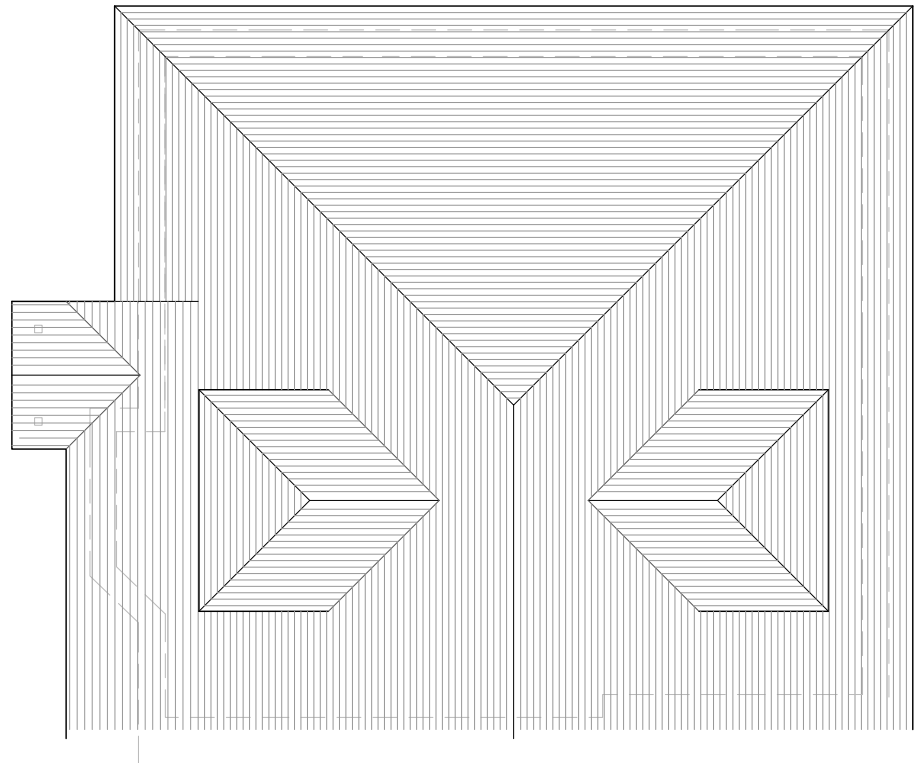

Roof Plan: Scale 1:100

notes

Permission is granted to scale from this drawing for the purpose of local Authority Planning Approval only. In all other cases DO NOT scale from this drawing. Please contact this office for any additional information required.

Contractors, Sub-Contractors and Suppliers are to check all relevant dimensions, levels and details of the site and any existing buildings before commencing any shop drawings or building work. Any discrepancies should be reported to this office.

This drawing must be read in conjunction with all related drawings and documents relevant to this project, including those prepared by appointed consultants, specialists and sub-contractors etc.

This drawing is the copyright of RDV a Design

revisions

1.

RDV a Design

9 Oak End | Arundel | West Sussex
Tel: 01903 884013

project
72 Ford Road
Arundel
West Sussex

drawing
Floor Plans, Roof Plan
And Elevations
As Existing

scale		date
1:100	@ A3	December 2018
job no	drawing no	rev
18146	00.02	1