




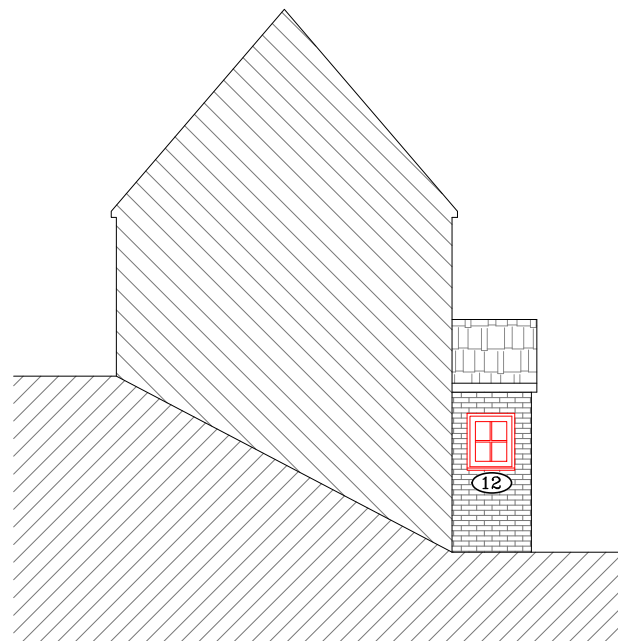


PROPOSED NORTH ELEVATION

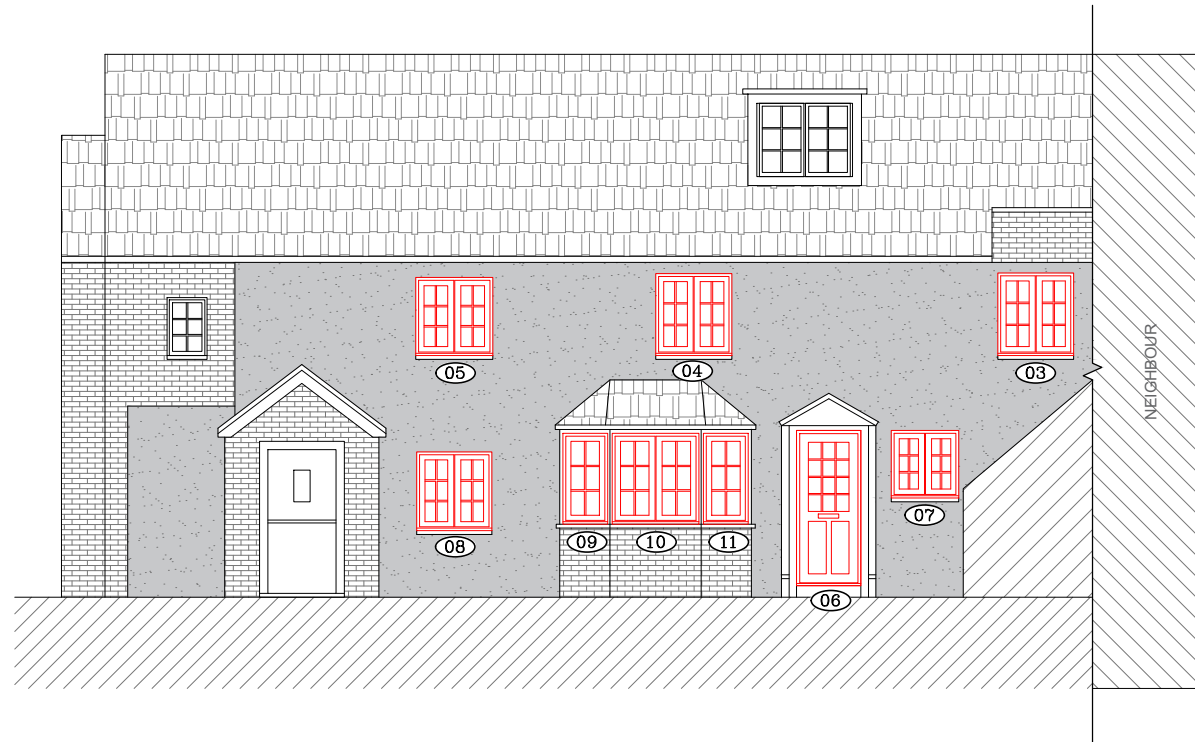

PROPOSED WEST ELEVATION

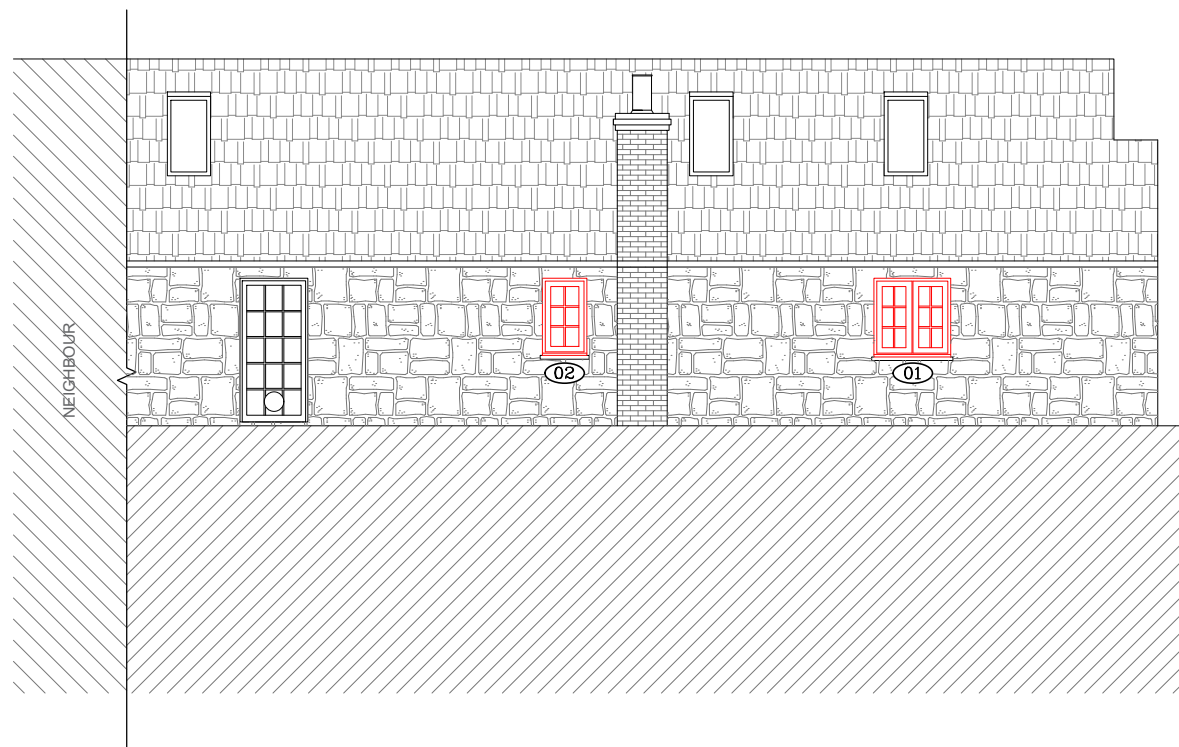

PROPOSED EAST ELEVATION

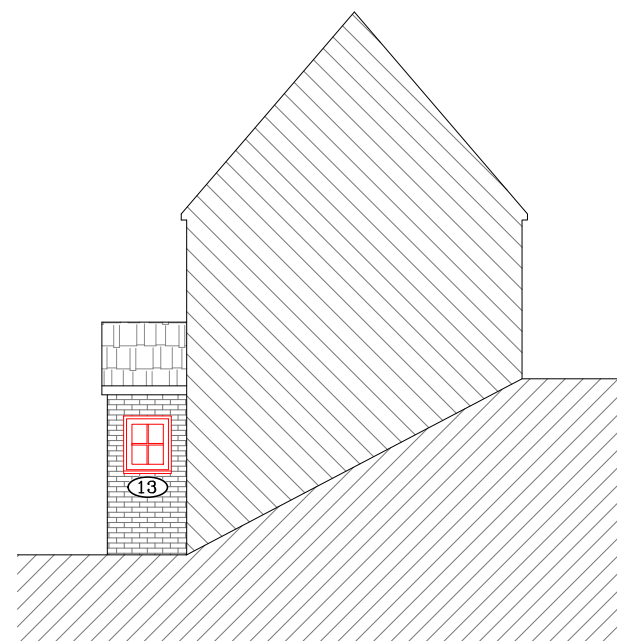

PROPOSED SOUTH ELEVATION

PROPOSED WINDOWS TO BE
SOFTWOOD TIMBER CASEMENT
WINDOWS IN WHITE ARCTIC FINISH.

PROPOSED DOOR TO BE SOFTWOOD
TIMBER DOOR IN WHITE ARCTIC FINISH.

1. All dimensions in millimetres (mm) and levels in metres (m) unless noted otherwise.
2. This drawing to be read in conjunction with all other relevant drawings and specification.
3. All work to comply with the relevant British Standards, Codes of Practice and the Building Regulations.

Revisions:

Customer: Ms Sian Stott
33 Mount Pleasant
ARUNDEL
West Sussex
BN18 9BD

Drawing Title:
Proposed Elevations

Drawing No: 1552/LBC/03 Contract No: SU1552BA

Scale: 1:100 Starting Date: 29 JAN 2021

Drawn: V.PODKOLZINA Size: A3 Revision: . Ref No: .



© Crown copyright. All rights reserved.
License numbers 010031673 and 100042205

