


LOCATION PLAN


1:1250

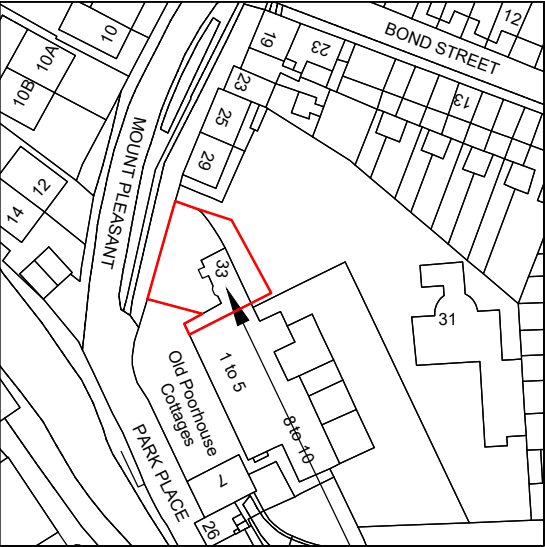



THE SITE

SITE PLAN

1:500

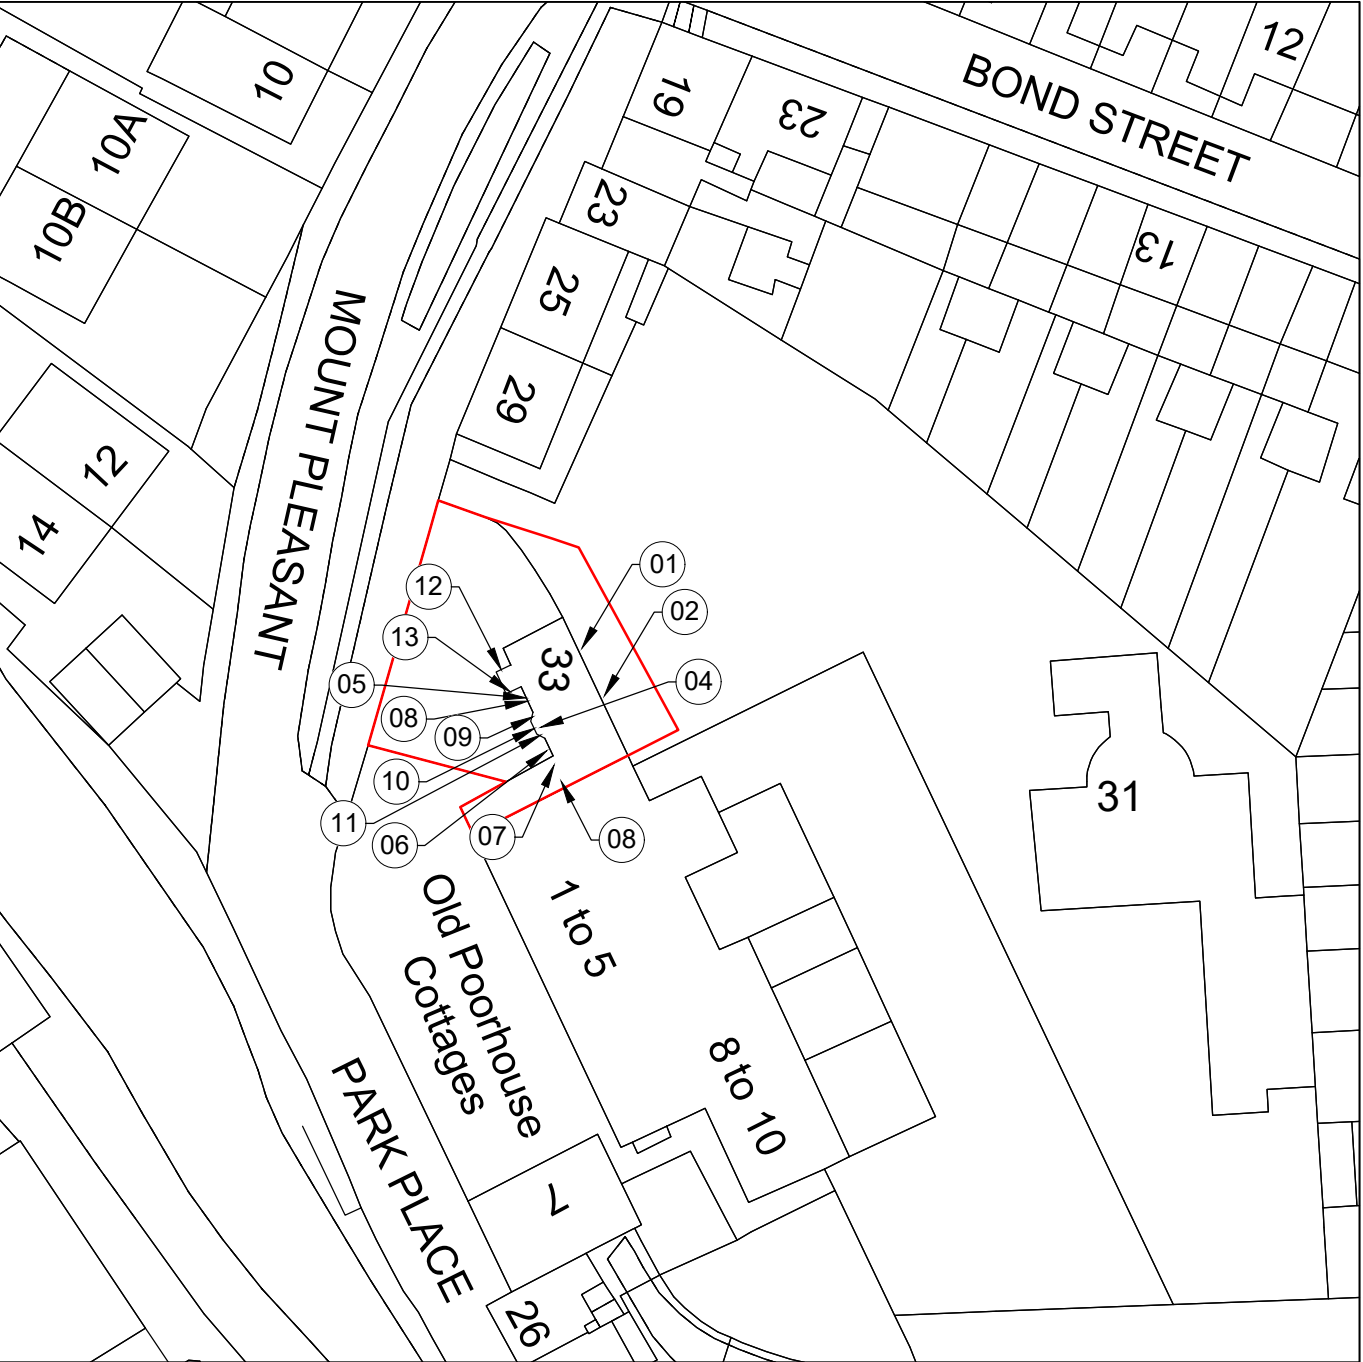

PROPOSED LOCATION

 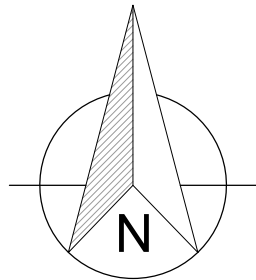

1. All dimensions in millimetres (mm) and levels in metres (m) unless noted otherwise.
2. This drawing to be read in conjunction with all other relevant drawings and specification.
3. All work to comply with the relevant British Standards, Codes of Practice and the Building Regulations.

Revisions:

Customer: Ms Sian Stott
33 Mount Pleasant
ARUNDEL
West Sussex
BN18 9BD

Drawing Title:
Location and Site plan

Drawing No: 1552/LBC/01 Contract No: SU1552BA

Scale: As Shown Starting Date: 29 JAN 2021

Drawn: V.PODKOLZINA Size: A3 Revision: . Ref No: .

EVEREST
CONSERVATORIES
EVEREST HOUSE
SOPERS ROAD
CUFFLEY
EN6 4SG

© Crown copyright. All rights reserved.
License numbers 010031673 and 100042205