




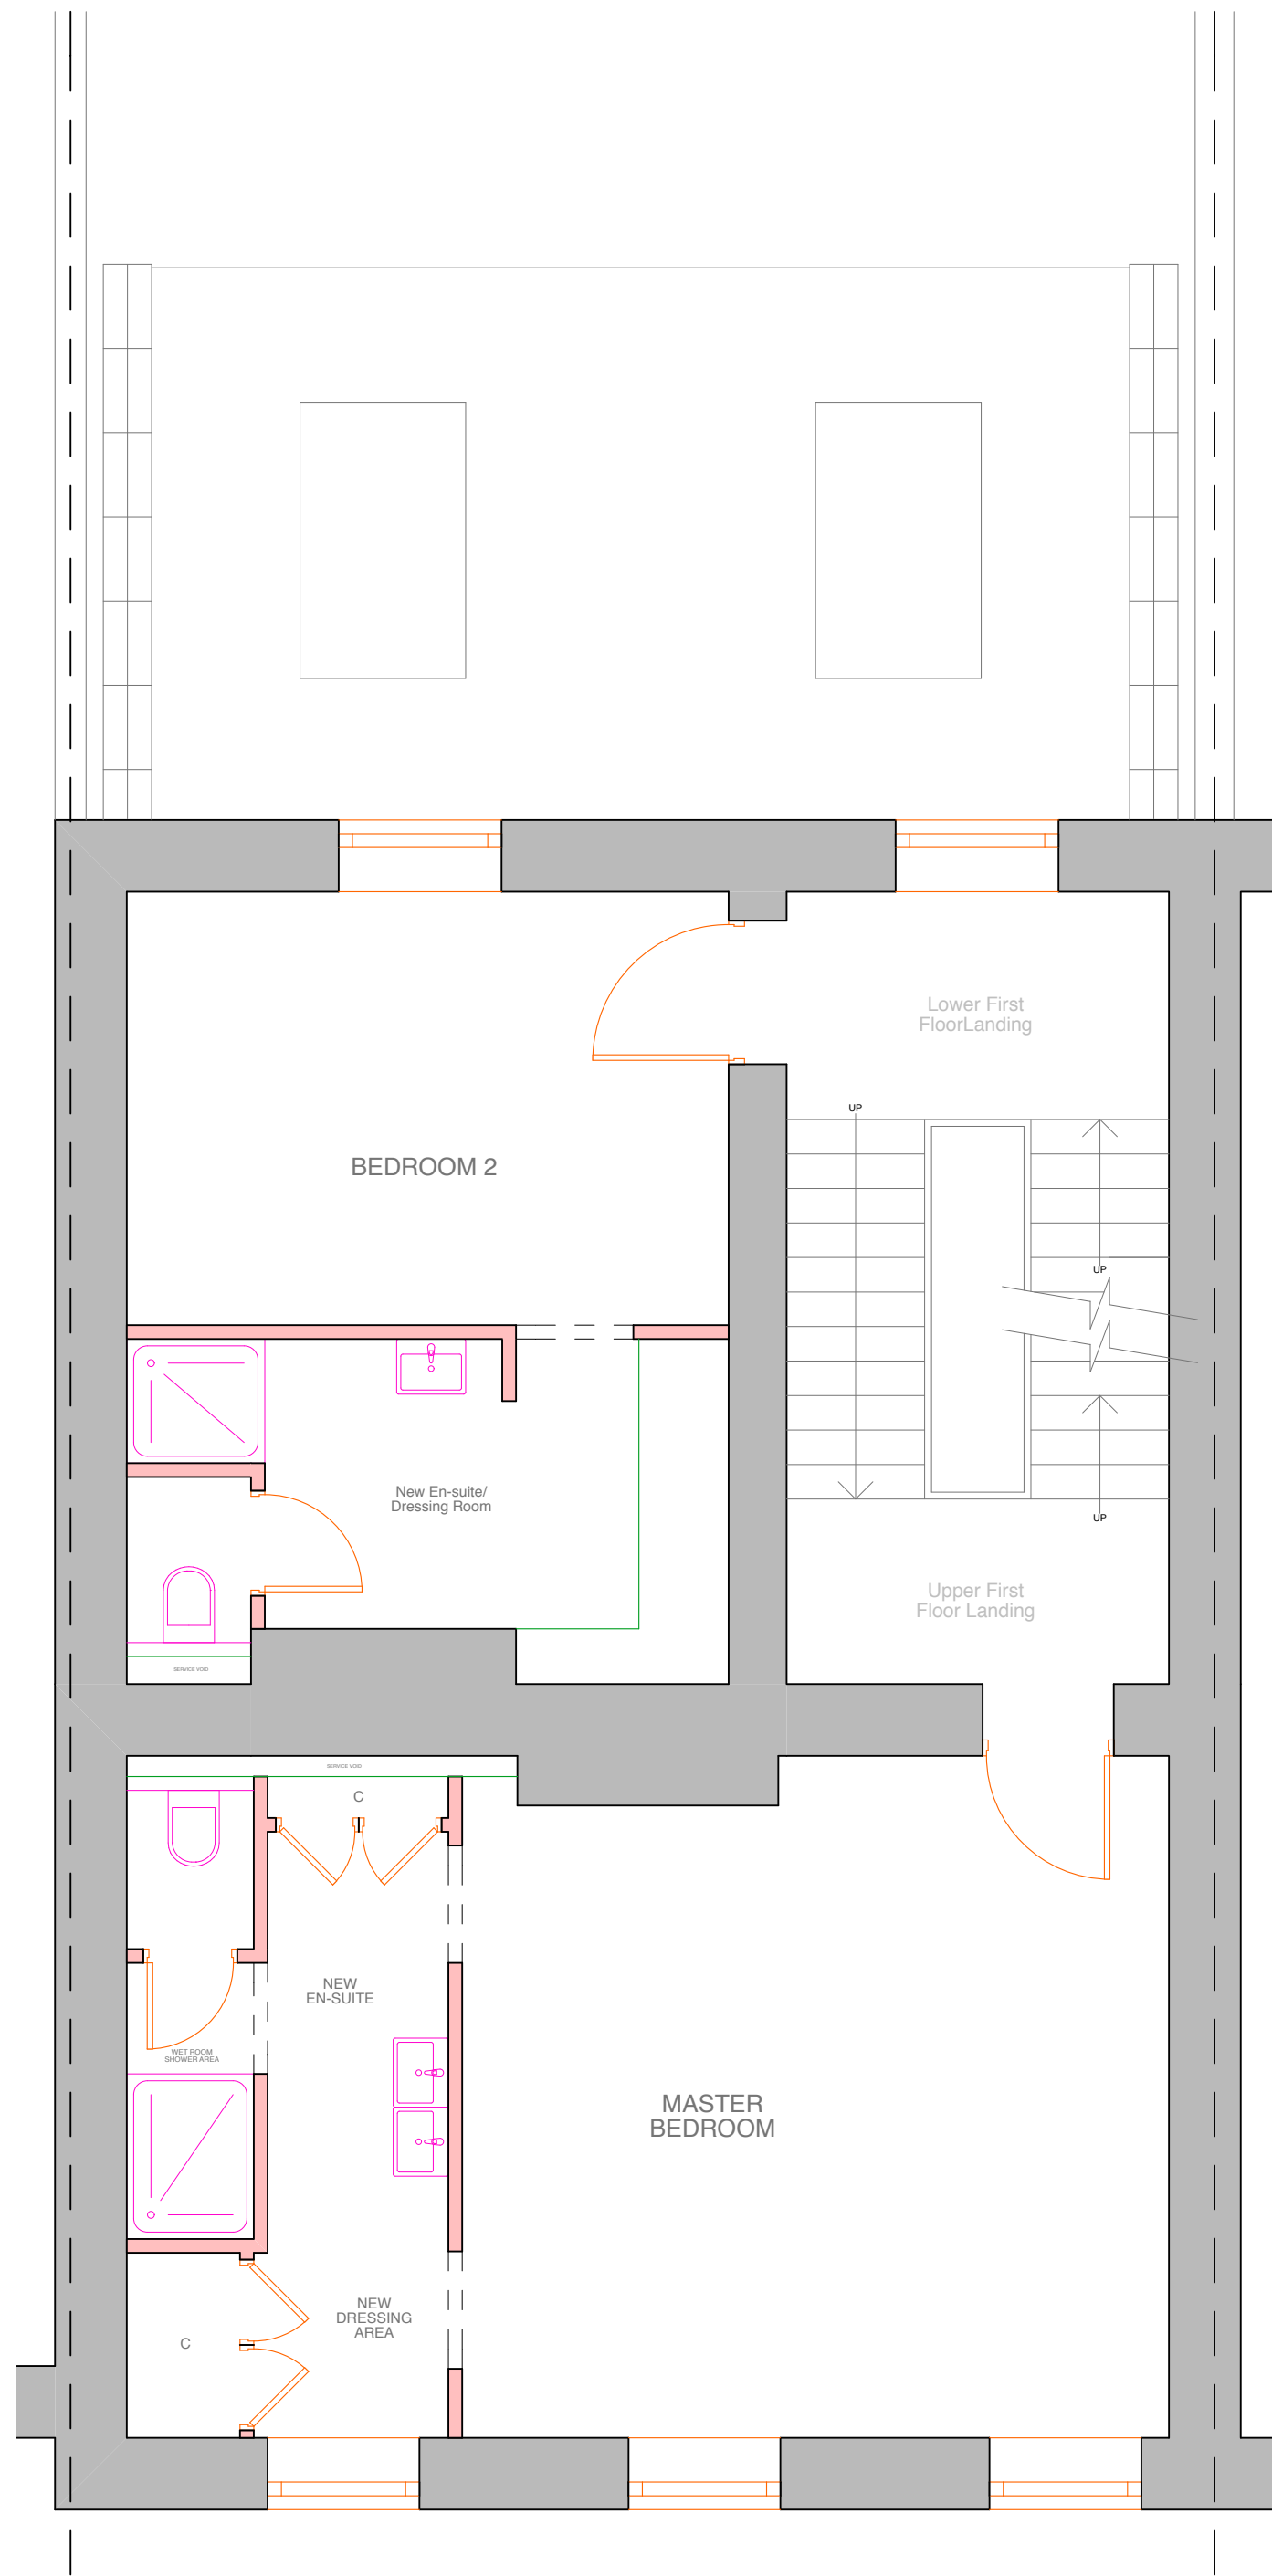


FIRST FLOOR PLAN

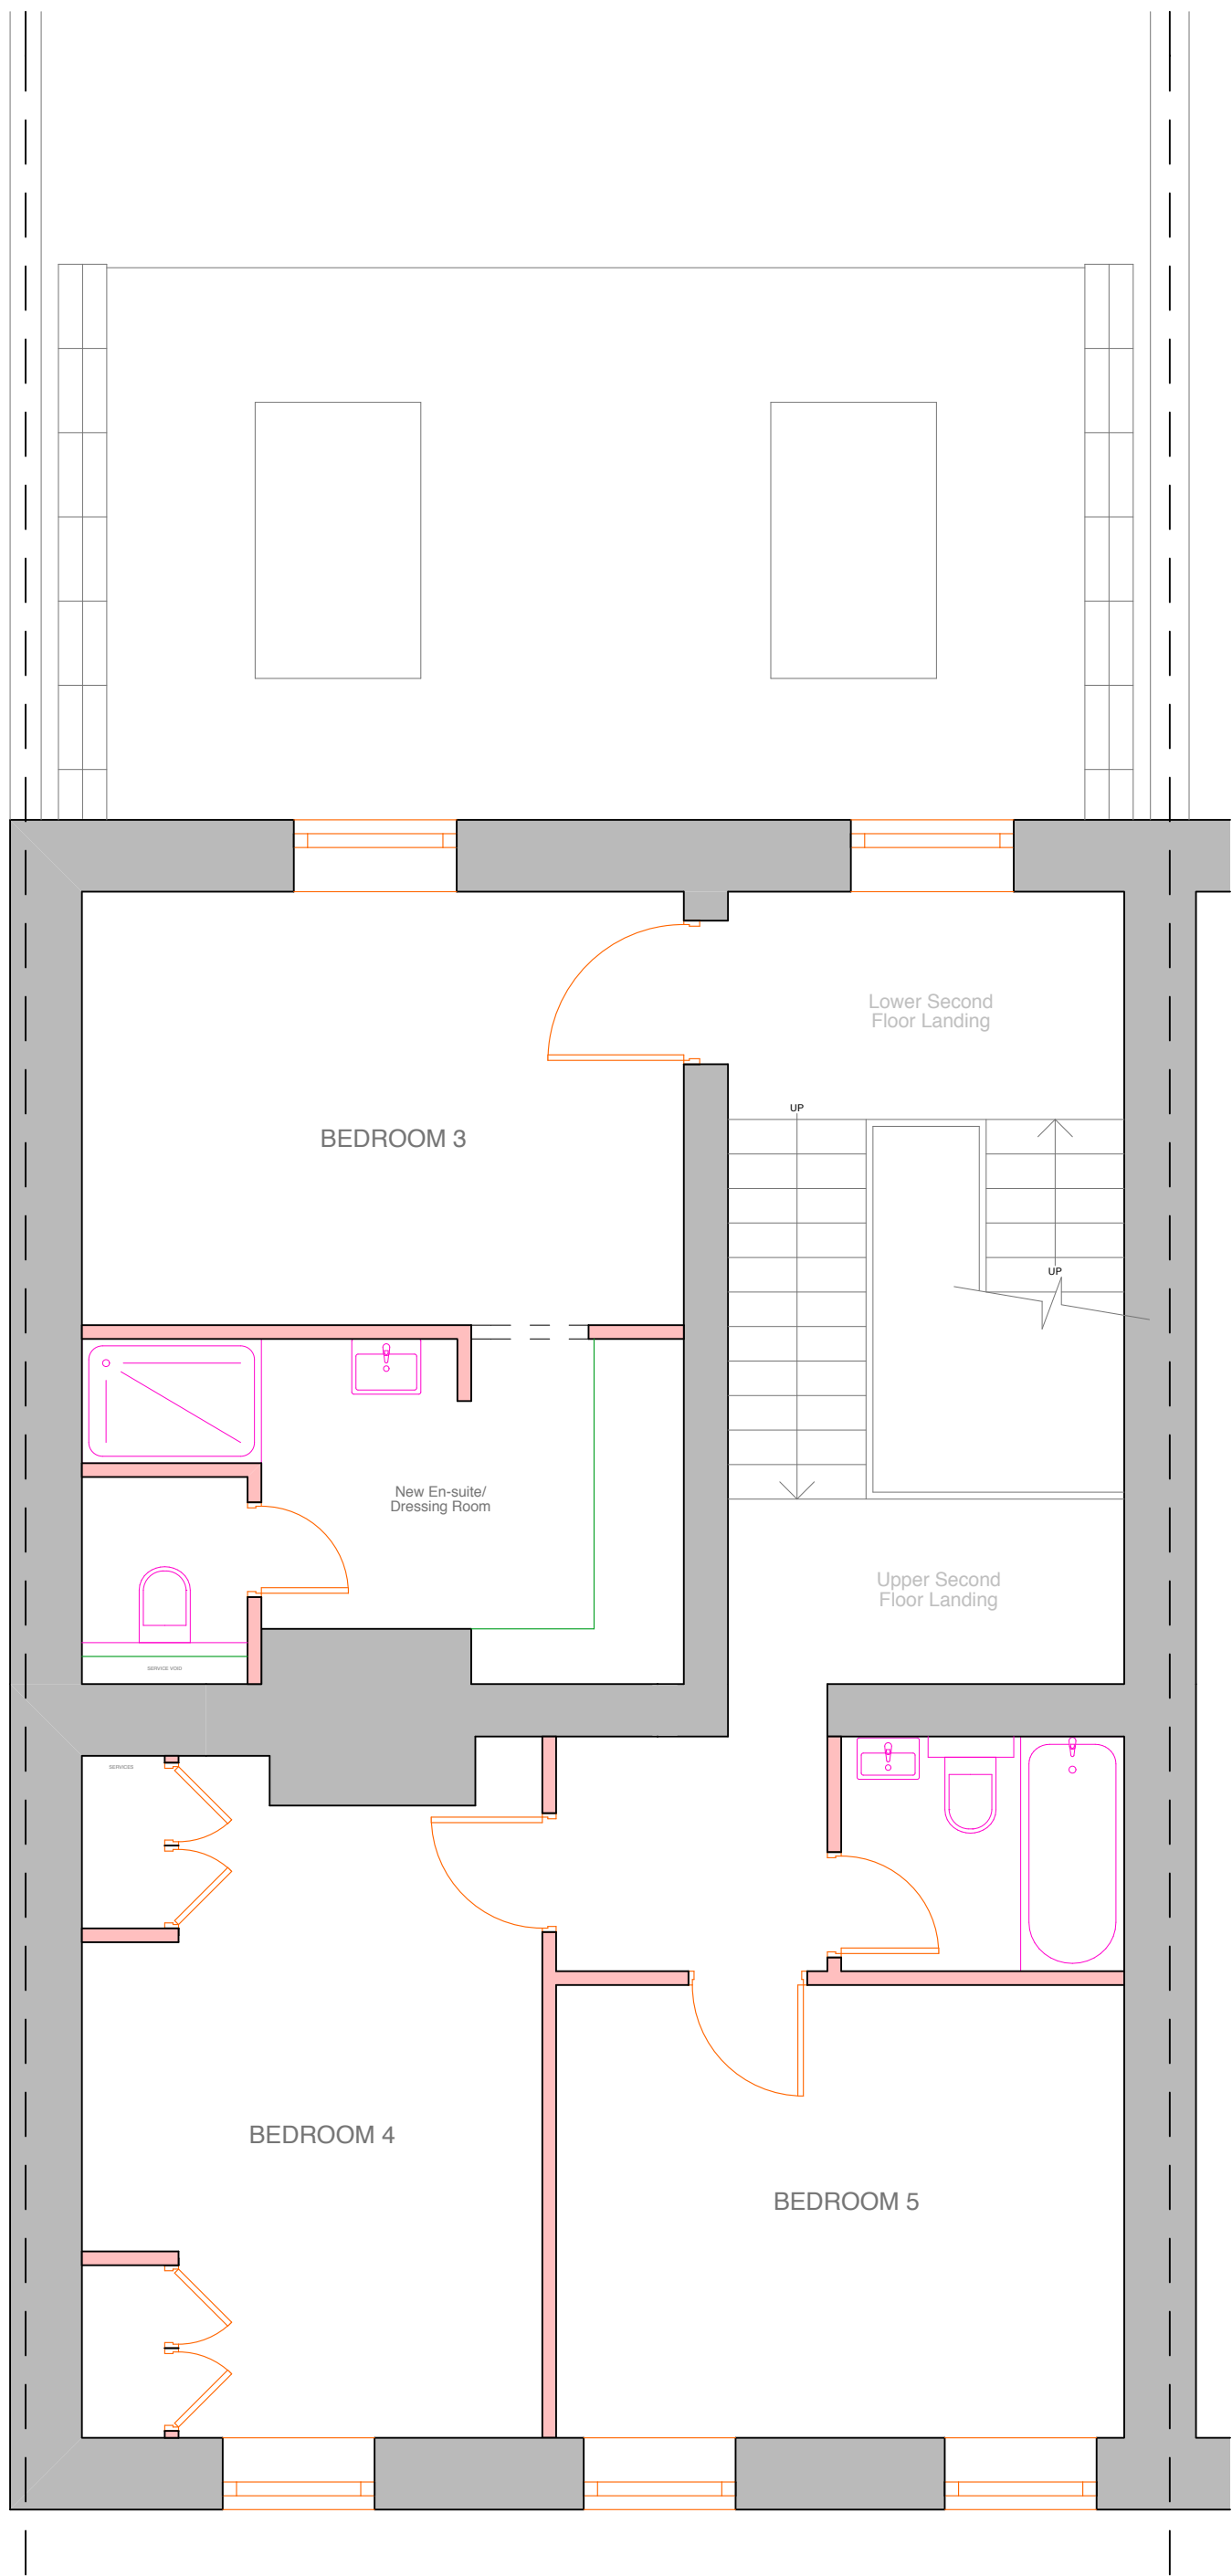


SECOND FLOOR PLAN

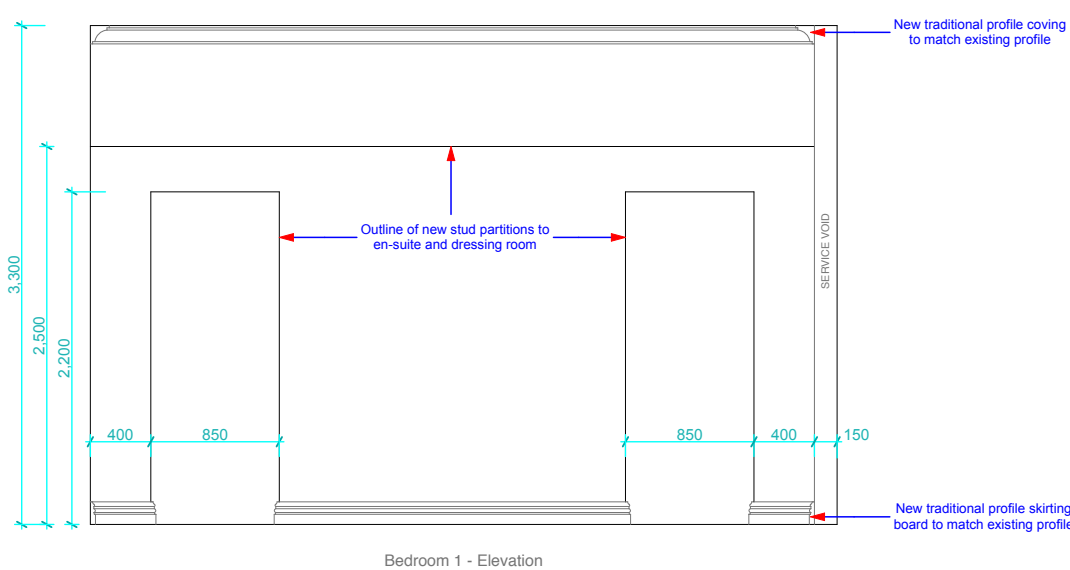

Bedroom 1 - Elevation

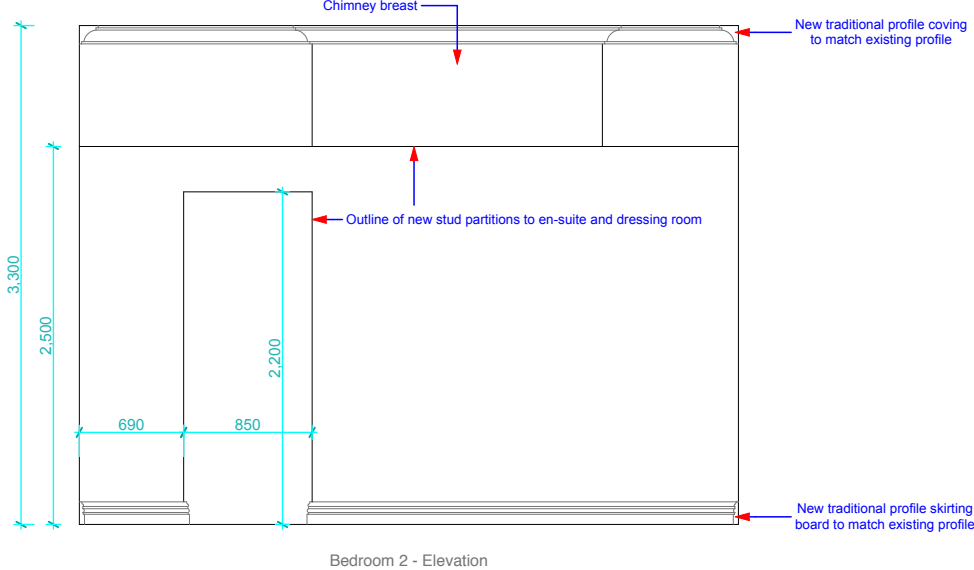

Bedroom 2 - Elevation

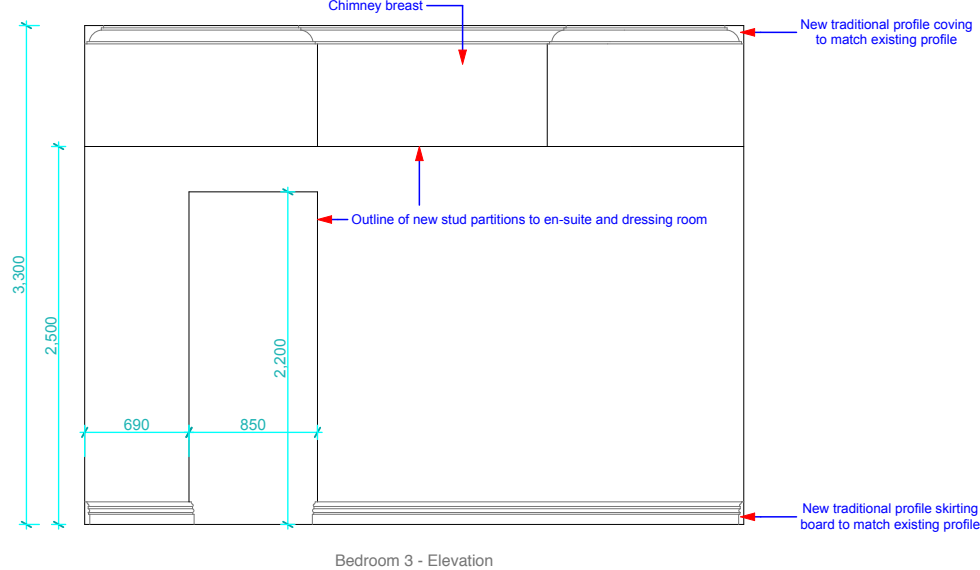

Bedroom 3 - Elevation

Notes:

Key	
New Walls	
Existing Walls	
Outline of demolished walls	
Dotted outline of bracing wall above	

Revisions:

A June 17 General update

This drawing is the property of Andrew Fuller Associates and is not to be copied, reproduced, retained or disclosed to any unauthorised person without prior consent. Do not scale from this drawing except for Planning purposes. Use all figured dimensions only. All figured dimensions to be checked on site prior to construction. All discrepancies, errors and omissions to be reported to Andrew Fuller Associates prior to construction. Layout and dimensions of existing building to be checked on site.



Chartered Surveyors

Norton Studio, School Lane
Arundel, West Sussex
BN18 9DR
tel: 01903 885444

email: info@af-fuller.co.uk
www.andrewfuller.co.uk

Job Title
Byass House, 59 Maltravers Street,
Arundel

Client
Mrs J Dinsmore

Drawing Name
Proposed First & Second
Floor Plans

Drawing Status
Planning

Drawn by DF Date June 17
Checked by Date

Drawing Scale
1:50 at A1

Drawing No Status Revision
15837/ 08 A