

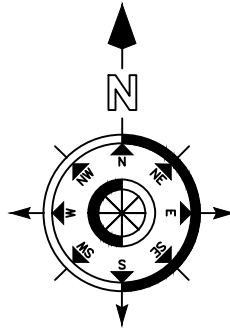
 




SITE LOCATION PLAN - SCALE 1:1250

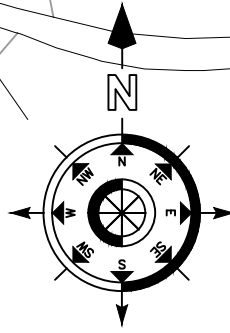

BLOCK PLAN - SCALE 1:500

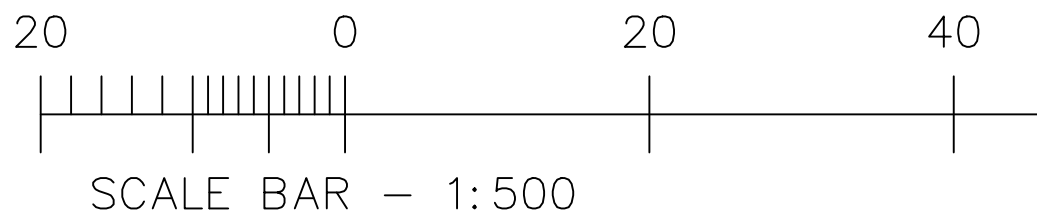

SITE PLAN - SCALE 1:200

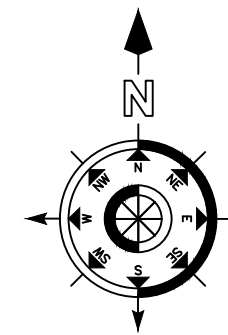 

- NOTES
- DO NOT SCALE OFF THIS DRAWING EXCEPT FOR PLANNING PURPOSES
 - CHECK ALL DIMENSIONS ON SITE BEFORE ANY WORK IS COMMENCED
 - ALL GOODS MATERIALS AND WORKMANSHIP MUST CONFORM WITH CURRENT BUILDING REGULATIONS, BRITISH STANDARDS AND CODES OF PRACTICE
 - COPYRIGHT OF THIS DRAWING IS RETAINED BY THE ARCHITECT AND IT MUST NOT BE REPRODUCED WITHOUT WRITTEN CONSENT

existing front dwarf wall to
be removed and new private
driveway reconfigured

dashed line denotes
line of existing structures
to be demolished

proposed
extensions
shown hatched

SITE

43687

1

REV	DATE	BY	AMENDMENT

**folkes architects**

The Old Forge
6 Church Street
Berrington
West Sussex
BN20 4LA

T: 01903 658629
info@folkesarchitects.co.uk

CLIENT
James and Elouisa Rowan

JOB TITLE
5 Bernard Road
Arundel
West Sussex
BN18 9EP

DRAWING TITLE
Location Plan + Block Plan +
Site Plan

DATE	SCALE	DRAWN BY	JB
July 2019	See dwg	CHECKED BY	MF

JOB NO.	DRAWING NO.	REVISION
19018	1.00	