




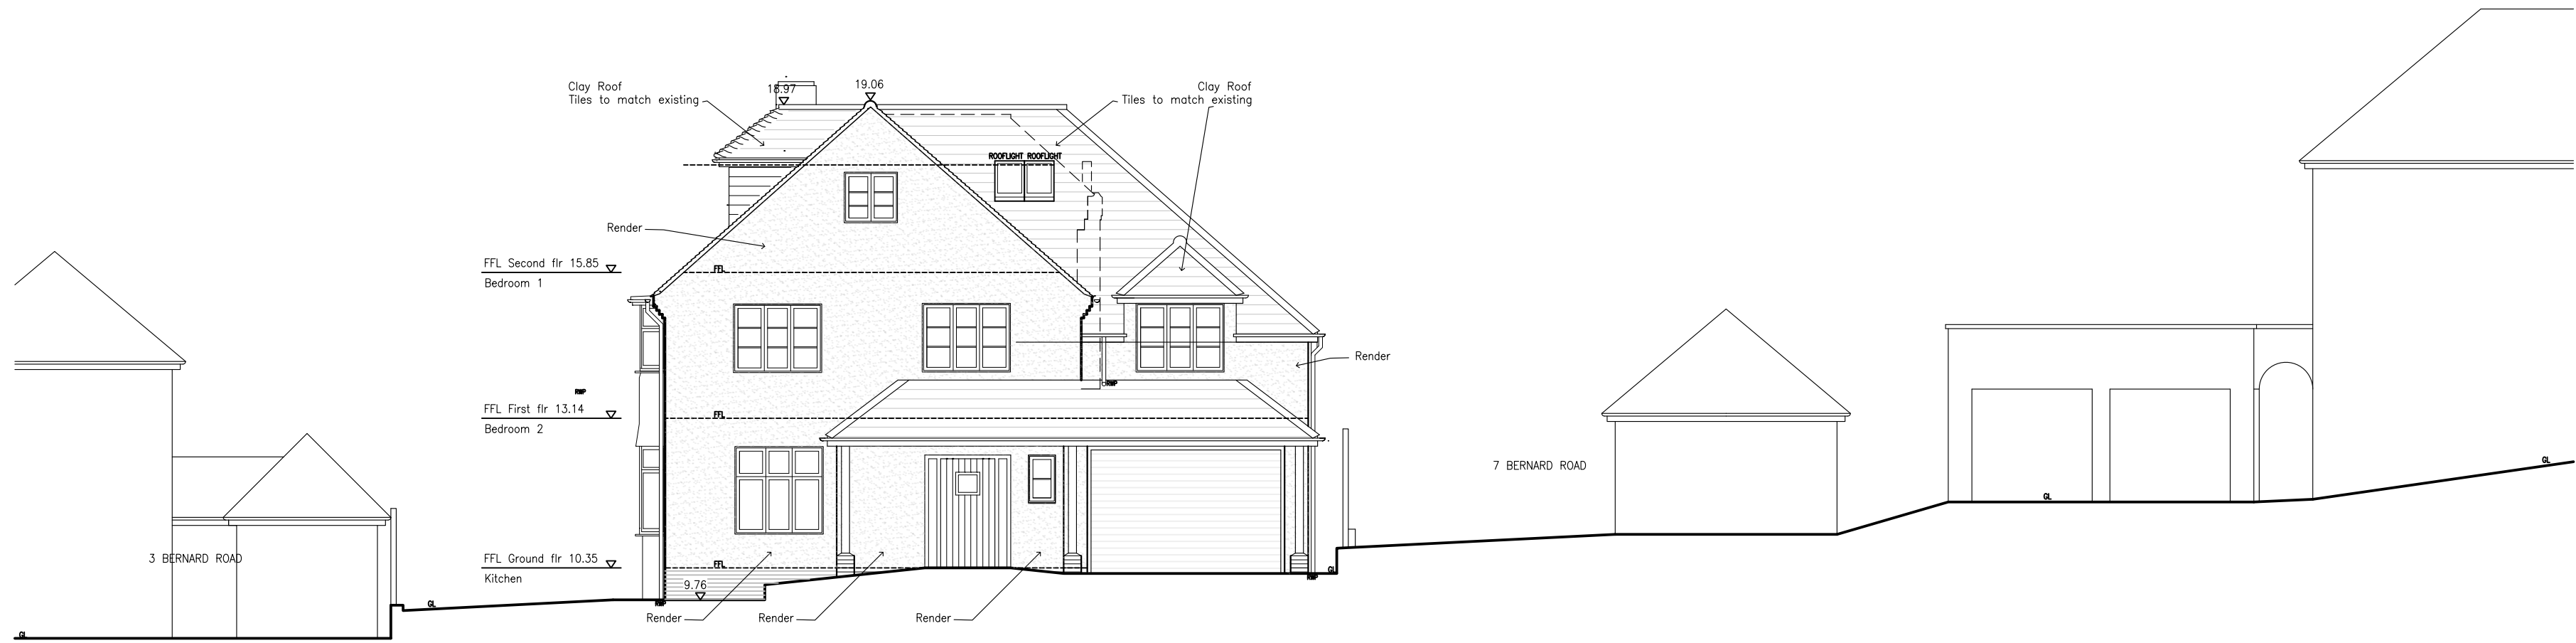


NORTHEAST ELEVATION

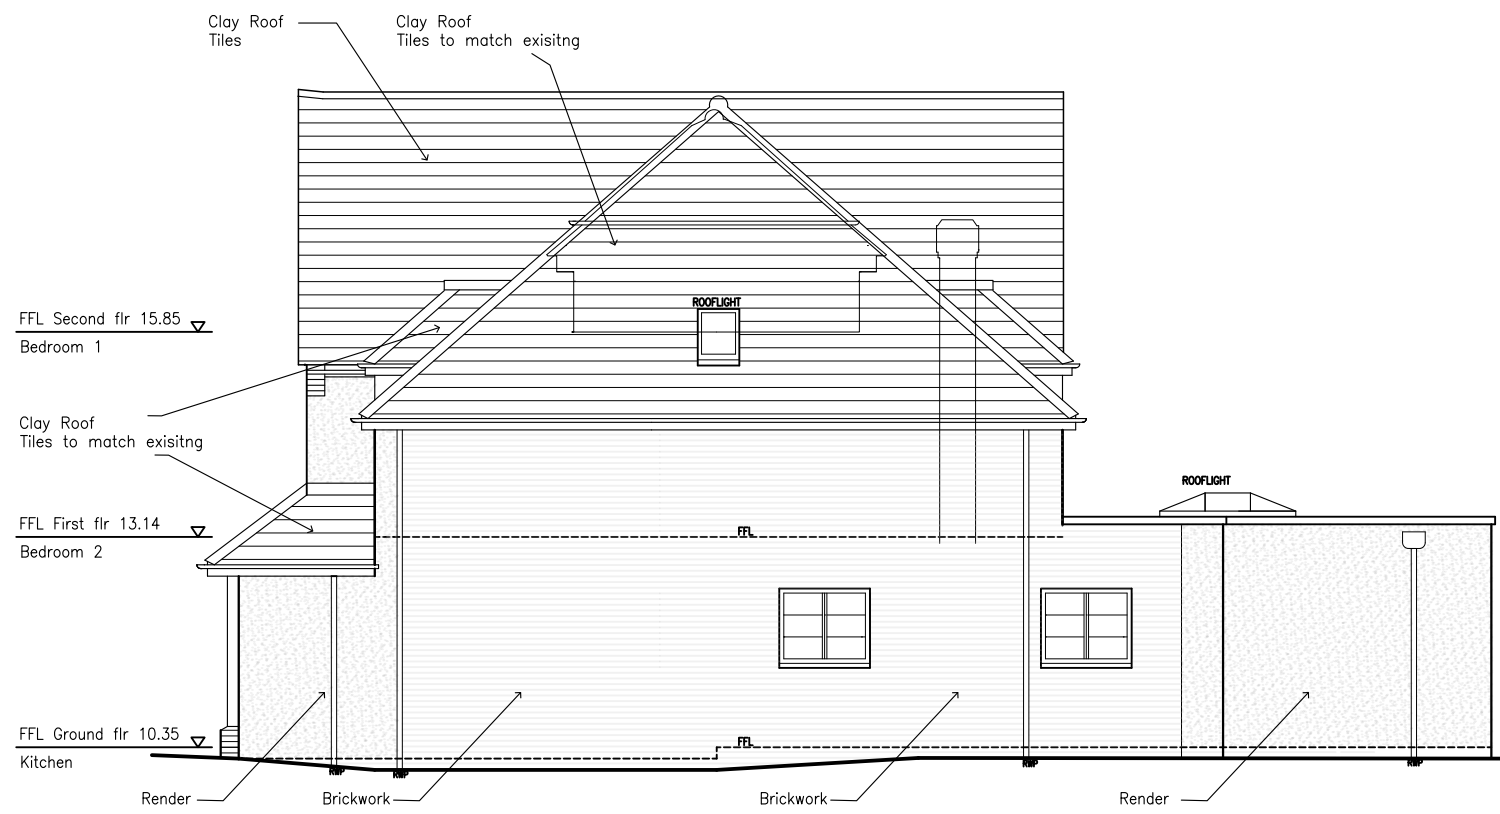


NORTHWEST ELEVATION

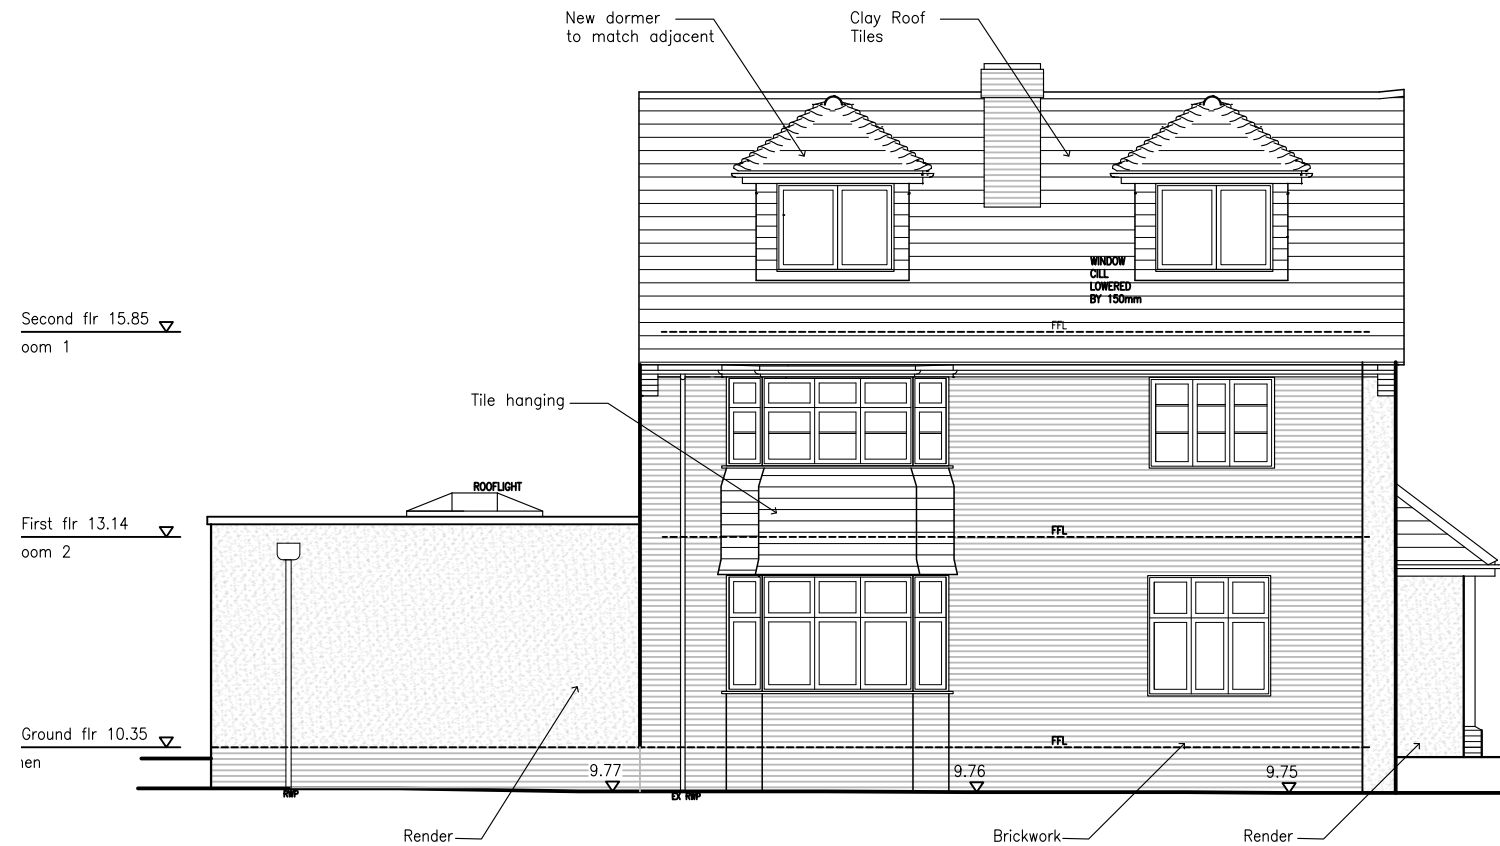

SOUTHEAST ELEVATION

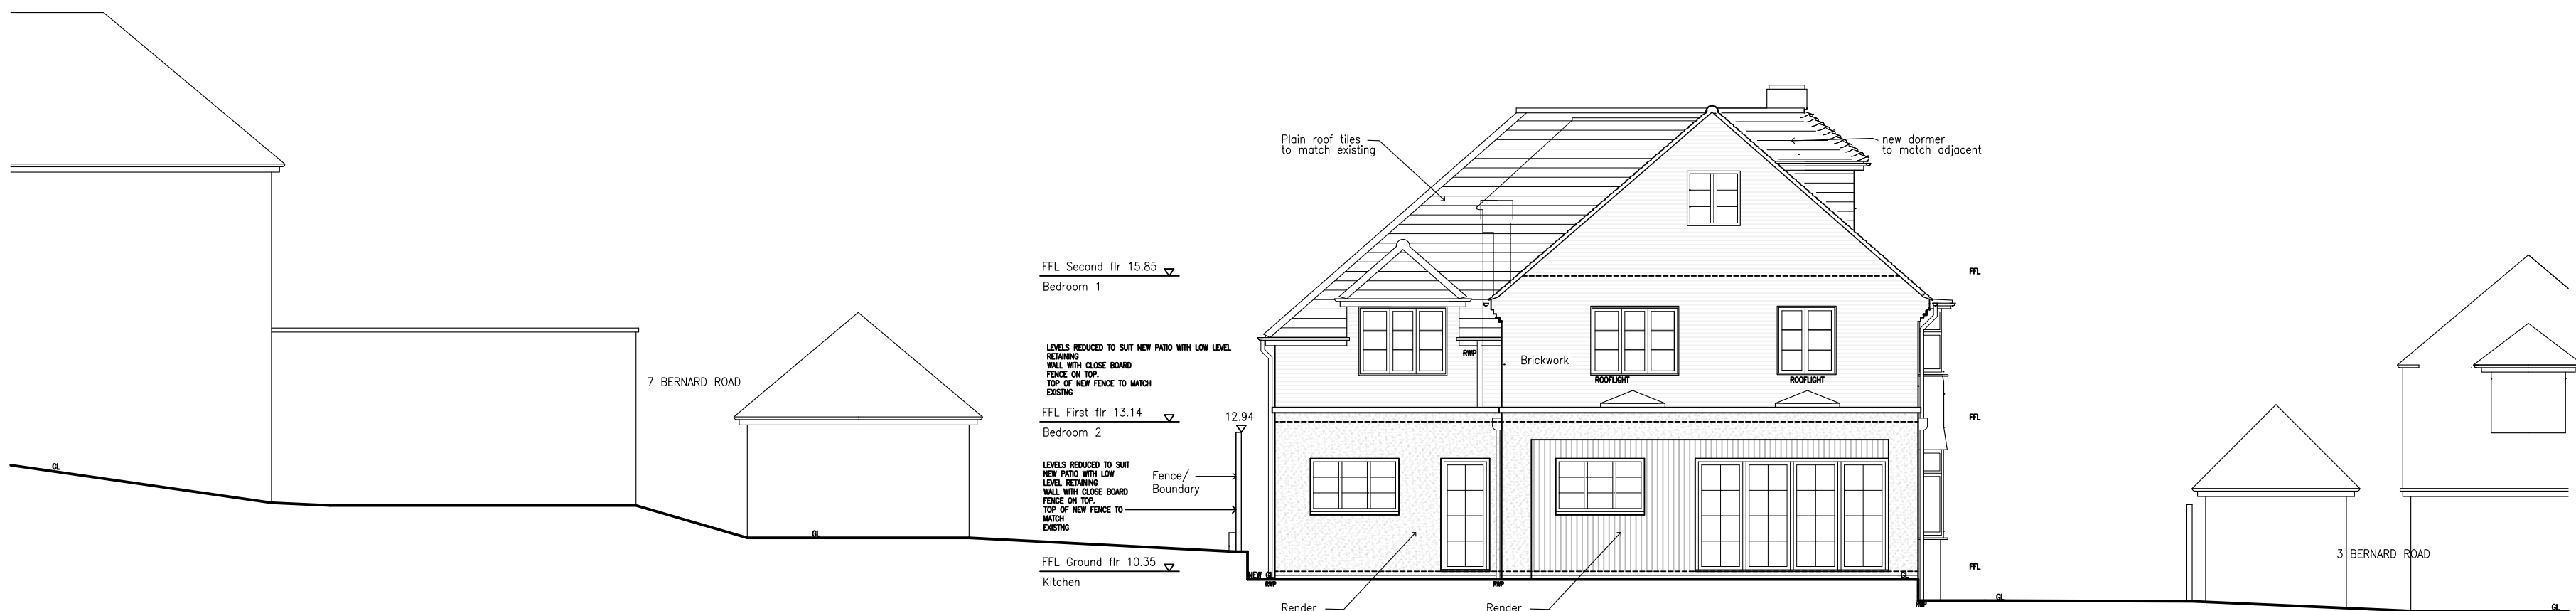

SOUTHWEST ELEVATION

 

SCALE 1:100

NOTES
DO NOT SCALE OFF THIS DRAWING
CHECK ALL DIMENSIONS ON SITE BEFORE ANY WORK IS COMMENCED
ALL GOODS MATERIALS AND WORKMANSHIP MUST CONFORM WITH CURRENT BUILDING REGULATIONS, BRITISH STANDARDS AND CODES OF PRACTICE
COPYRIGHT OF THIS DRAWING IS RETAINED BY THE ARCHITECT AND IT MUST NOT BE REPRODUCED WITHOUT WRITTEN CONSENT

KEY:

	Ceiling Height
F-C 0.78 C-H 0.95	Window – Floor to Cill Window – Cill to Head
DH 2.02	Door Height
BH 2.38	Beam Height
▽ FFL First Fir	Finish Floor Level

REV	DATE	BY	AMENDMENT

folkes architects
THE DESIGN STUDIO
94 High Street
Seymour
West Sussex
BN44 3RD

1 01903 809829
1 01903 816486
info@folkesarchitects.co.uk

CLIENT
James and Elouisa Rowan

JOB TITLE
**5 Bernard Road
Arundel
BN18 9EP**

DRAWING TITLE
Proposed Elevations

DATE 15.07.2019	SCALE 1:100	DRAWN BY AD
		CHECKED BY MF
JOB NO. 19018	DRAWING NO. 2.02	REVISION A