

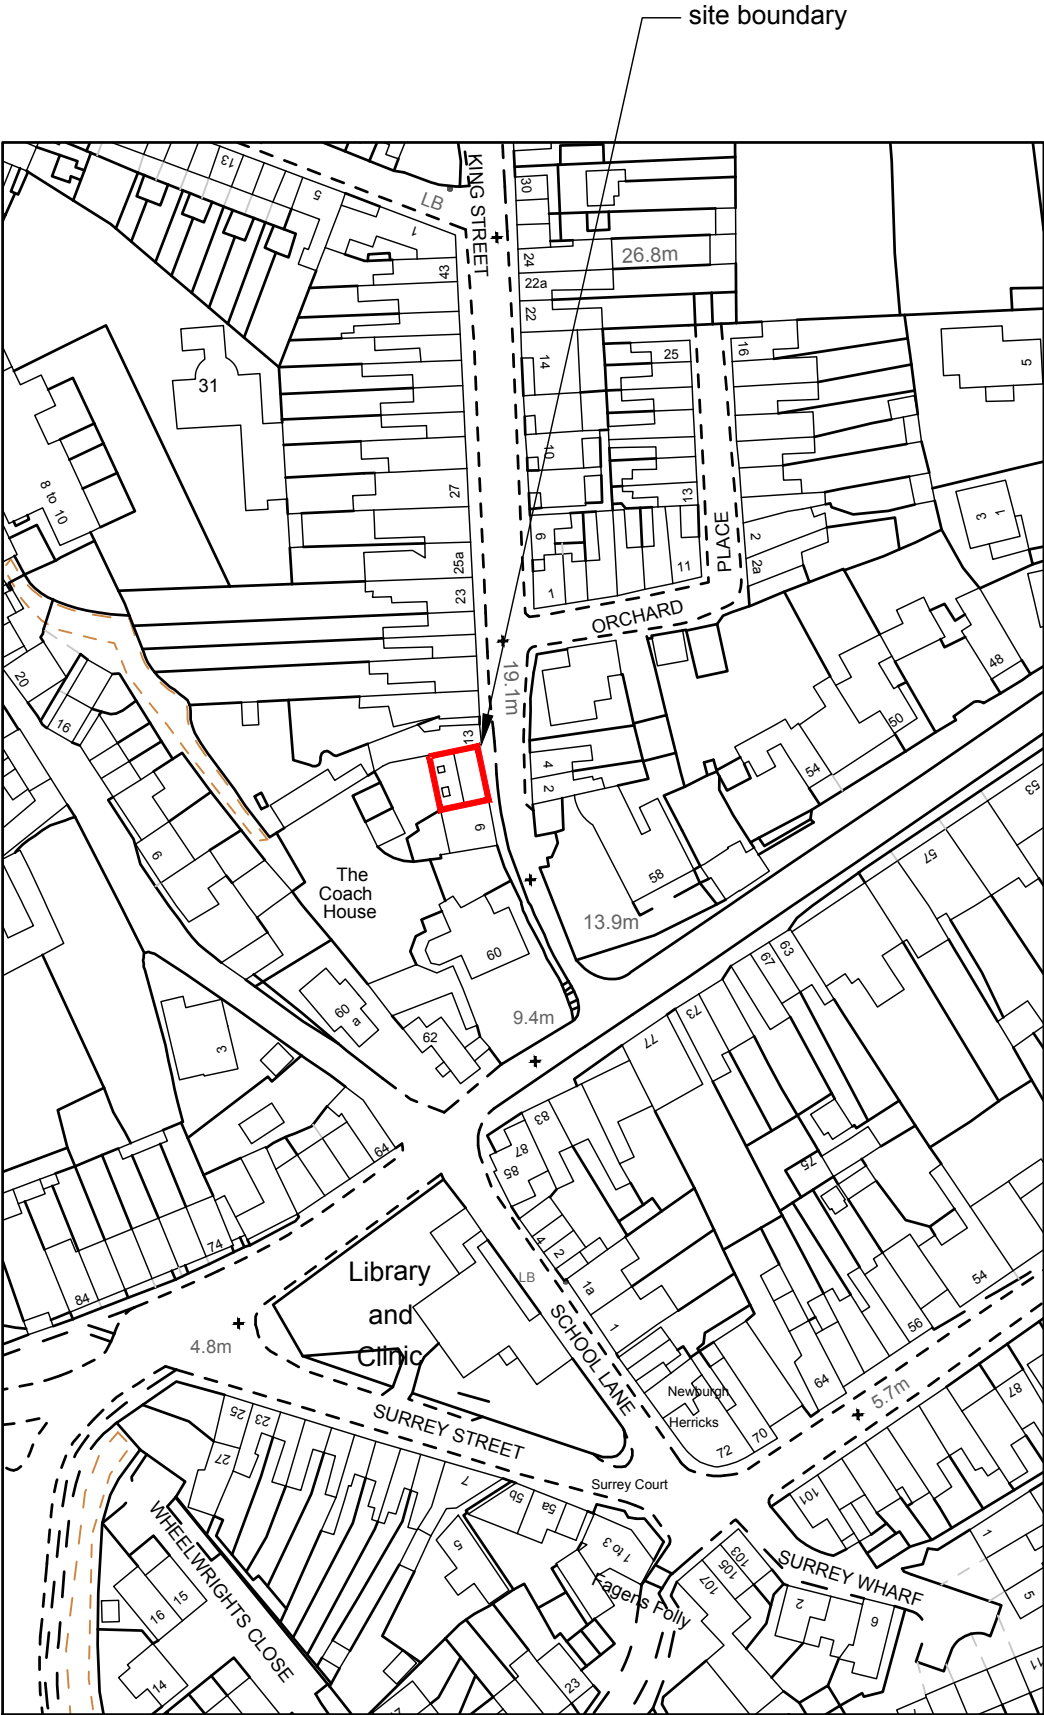


Existing

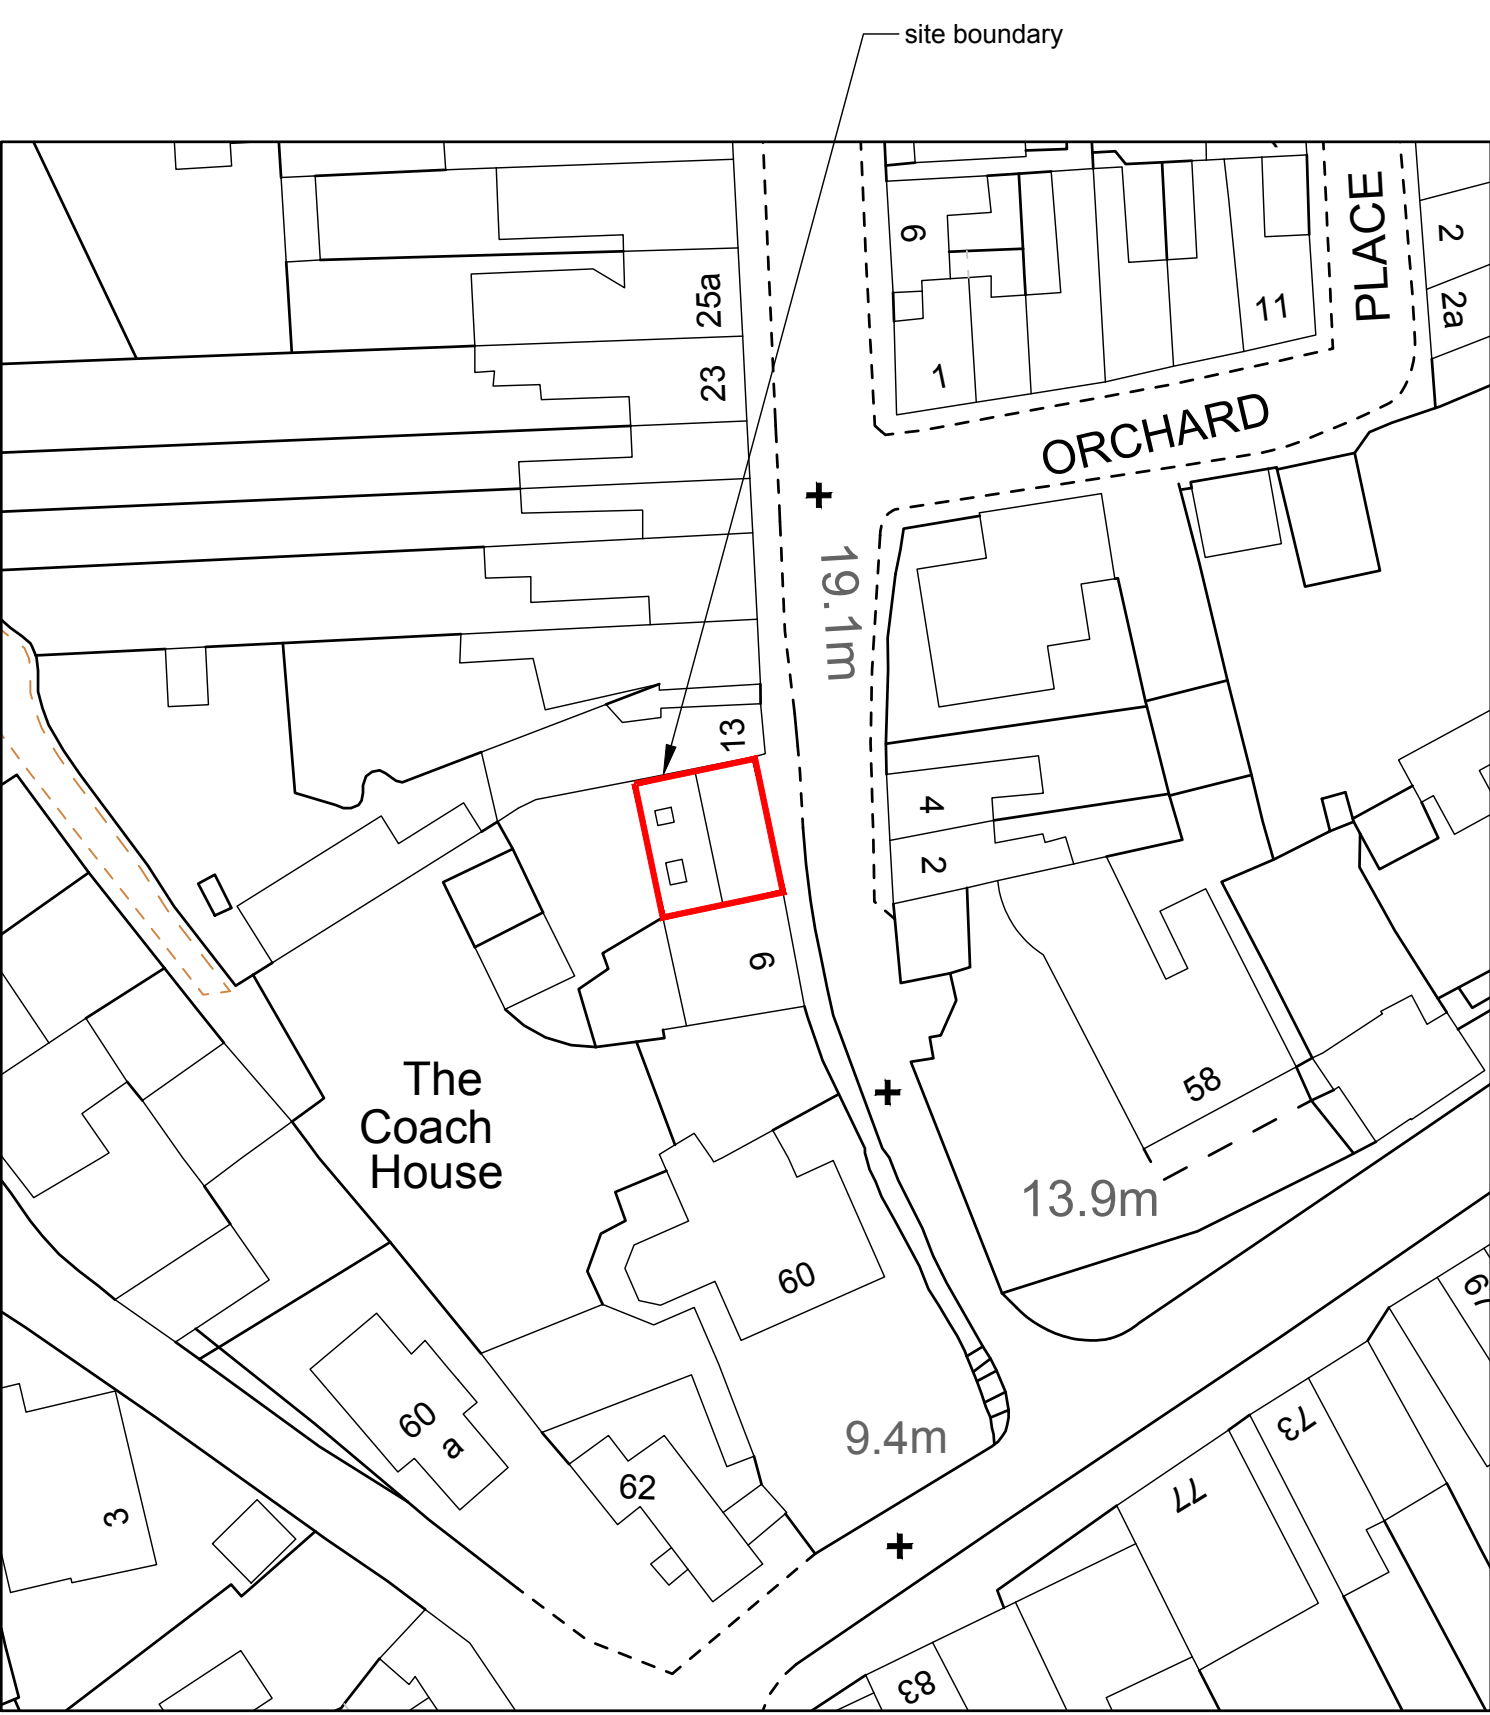


LOCATION PLAN

1:1250 @ A3

 

SITE PLAN

1:500 @ A3

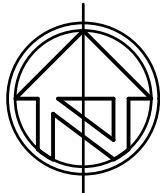

© nat-design, all rights reserved. Use figured dimensions only. All dimensions are to be checked on site before any work is carried out. Please contact the Architect immediately regarding any discrepancies discovered on site.

	PLANNING ISSUE	
Rev.	Notes	Date
 NAT Design <u>Architectural Services</u> 23 Mill Road Angmering BN16 4HT Tel: 07599 199759 E: info@nat-design.co.uk		
Project 11 King Street Arundel BN18 9BJ		
Drawing Existing Location & Site Plan		
Drawn By NSE		Scale as shown
Date May 2021		Revision -
Drawing No. 878 - DPA -01		