
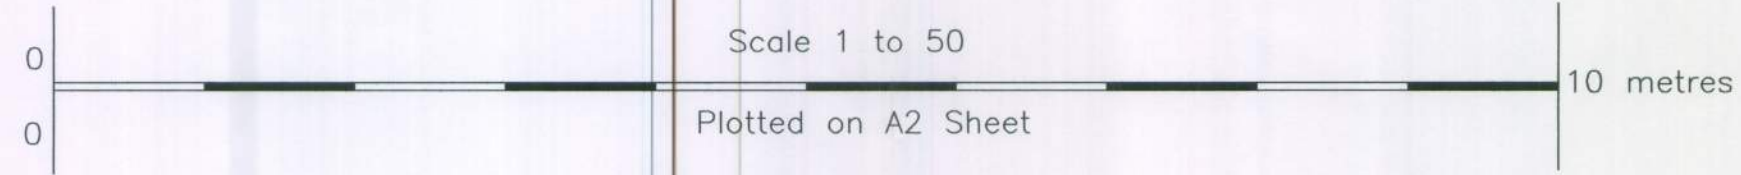
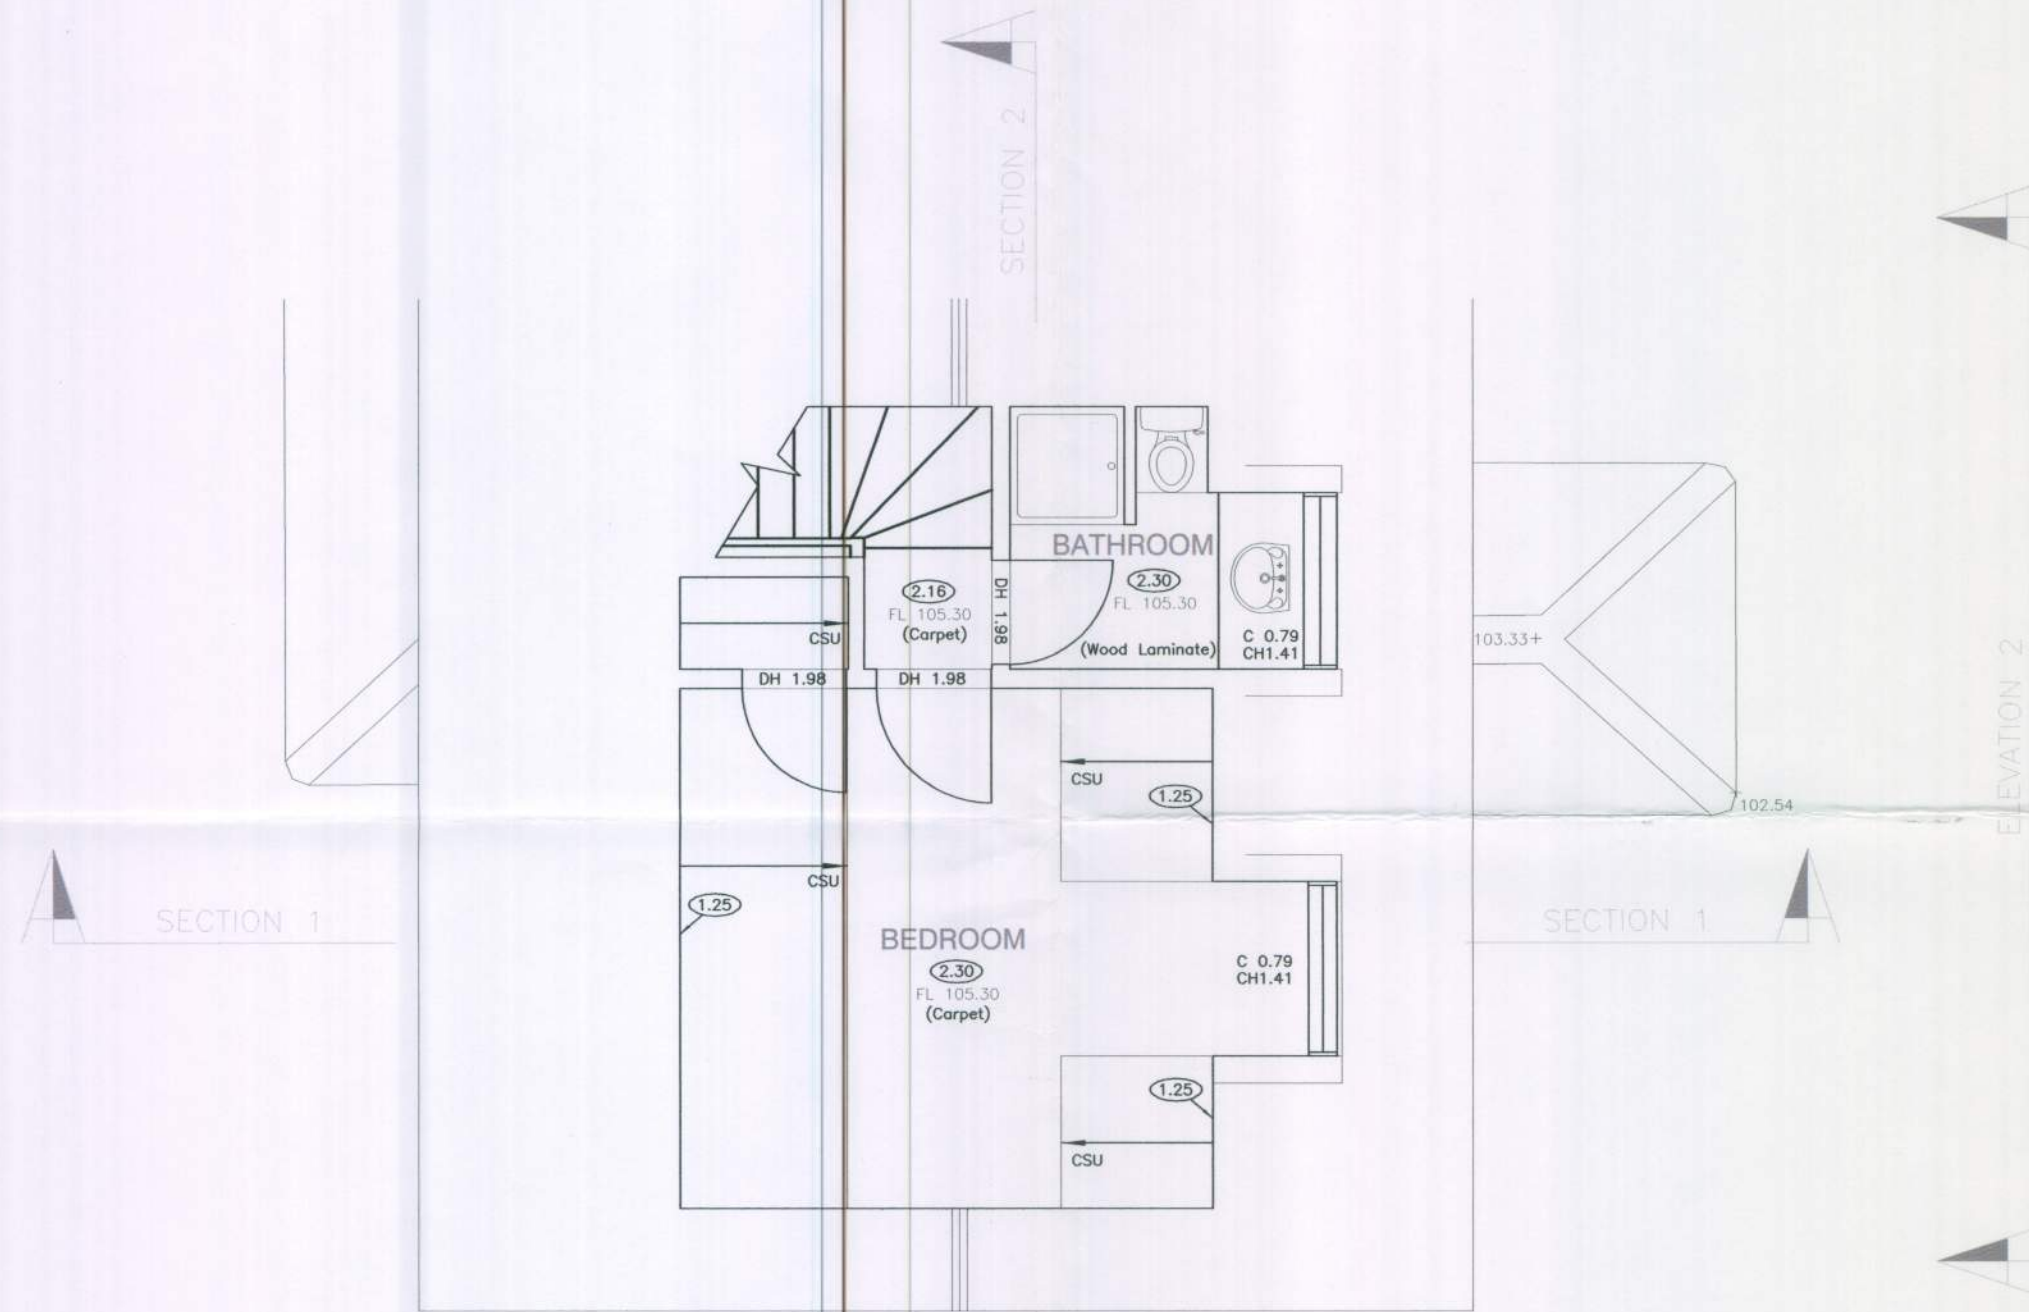


ABBREVIATIONS (WHERE APPLICABLE)	
AH	ARCH HEIGHT
BGP	BREAK GLASS POINT
BH	BEAM HEIGHT
C	WINDOW CILL HEIGHT
CH	CILL TO HEAD HEIGHT
C/B	CUPBOARD
CL	COVER LEVEL
COL	COLUMN
CSU	CEILING SLOPING UP
DF	DRINKING FOUNTAIN
DP	DOWN PIPE
FP	FIRE PLACE
G	GULLEY
HB	HAND BASIN
HT	HEIGHT
MH	MANHOLE
O/H	OVERHEAD
RAD	RADIATOR
RSJ	ROLLED STEEL JOIST
RWP	RAIN WATER PIPE
S	SINK
SL	SKYLIGHT
SP	ARCH SPRINGER HEIGHT
T & B	TOP AND BOTTOM HEIGHTS
UR	URINAL
UTL	UNABLE TO LIFT
VP	VENT PIPE
WC	WATER CLOSET
Ø	DIAMETER
1.25	FLOOR TO CEILING HEIGHT
1.25	FALSE CEILING
⬤	LIGHT SWITCH
⬤	LIGHT POINT

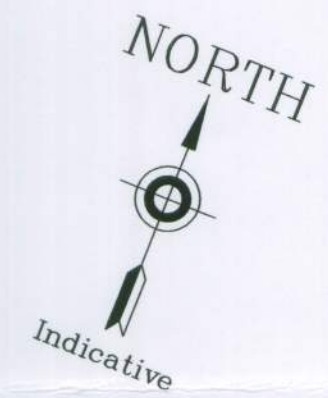

REV	DATE	DESCRIPTION	BY
REVISIONS			
e-mail: mail@Harrisurveys.co.uk			
 HARRIS SURVEYS LTD		CHEQUERS WINCHESTER ROAD WALTHAM CHASE SOUTHAMPTON HAMPSHIRE SO32 2LG TEL: 01489 894394 FAX: 01489 894394	

Project Title: 5 Surrey Wharf Arundel West Sussex			
Drawing Title: Second Floor Plan			
Client		Neil Holland Architects	
Dwg.No:	11806_2	Scale	1:50
Drawn	RC	Date	June 2011
Level Note All levels based on arbitrary datum.			