



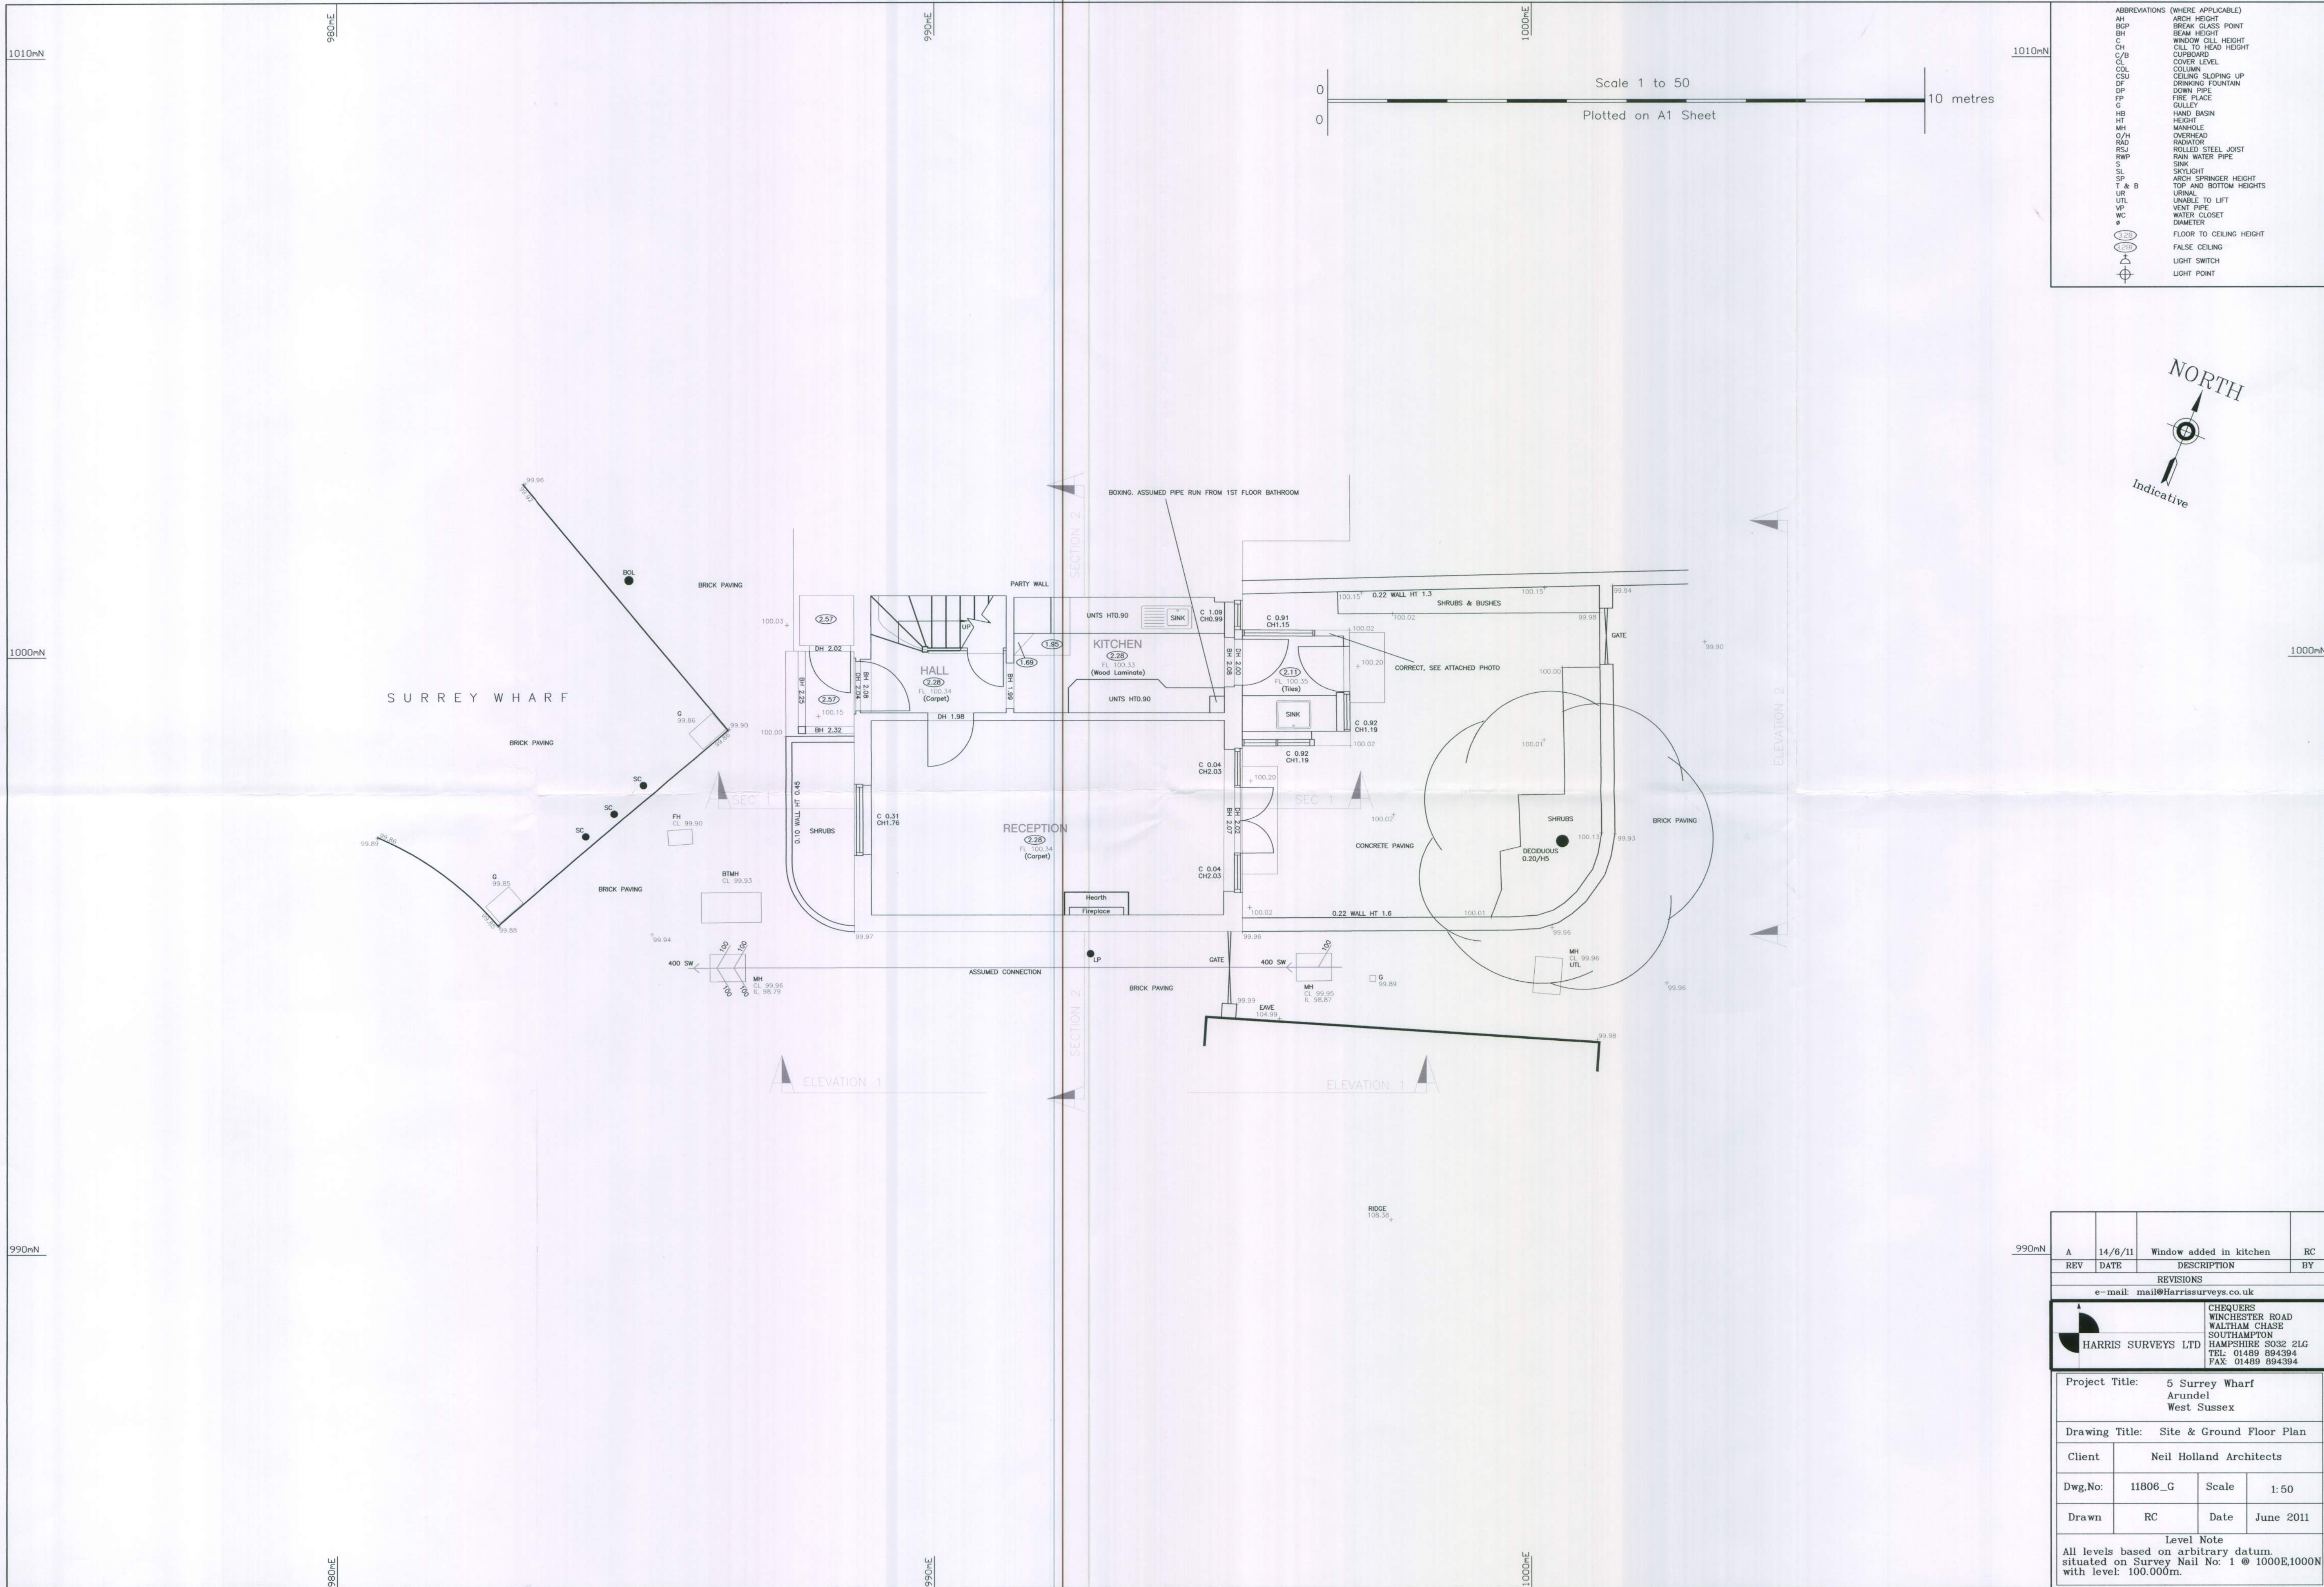

ABBREVIATIONS (WHERE APPLICABLE)	
AB	ARCH HEIGHT
BGP	BREAK GLASS POINT
BH	BEAM HEIGHT
CH	CHILL TO HEAD HEIGHT
C/B	CUPBOARD
CL	COVER LEVEL
COL	COLUMN
CSU	CEILING SLOPING UP
DF	DOWN PIPE
FP	FIRE PLACE
G	GULLY
HB	HAND BASIN
HT	HEIGHT
MH	MANHOLE
O/H	OVERHEAD
RAJ	RADIATOR
RSJ	ROLLED STEEL JOIST
RWP	RAIN WATER PIPE
S	SINK
SL	SKYLIGHT
SP	ARCH SPRINGER HEIGHT
T & B	TOP AND BOTTOM HEIGHTS
UTL	UNABLE TO LIFT
VP	VENT PIPE
WC	WATER CLOSET
Ø	DIAMETER
±	FLOOR TO CEILING HEIGHT
⬆	FALSE CEILING
⬆	LIGHT SWITCH
⬆	LIGHT POINT

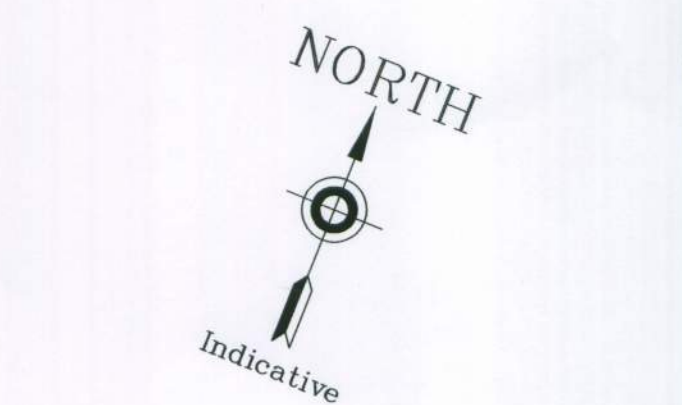

A	14/6/11	Window added in kitchen	RC
REV	DATE	DESCRIPTION	BY
REVISIONS			
e-mail: mail@harrisurveys.co.uk			
		CHEQUERS	
		WINCHESTER ROAD	
HARRIS SURVEYS LTD		WALTHAM CHASE	
		SOUTHAMPTON	
		HAMPSHIRE SO32 2LG	
		TEL: 01489 894394	
		FAX: 01489 894394	
Project Title:		5 Surrey Wharf Arundel West Sussex	
Drawing Title:		Site & Ground Floor Plan	
Client		Neil Holland Architects	
Dwg.No:	11806_G	Scale	1:50
Drawn	RC	Date	June 2011
Level Note			
All levels based on arbitrary datum. situated on Survey Nail No: 1 @ 1000E,1000N with level: 100.000m.			