


NOTES

- This drawing to be read in conjunction with all relevant drawings and specifications produced by CA and other members of the design team.
- All dimensions are in millimeters unless otherwise stated. Do not scale this drawing.
- Any discrepancies in dimensions are to be reported to the architect immediately.
- All information subject to detailed site survey, it is the duty of the contractor and his agent to check all dimensions on site.
- This drawing is the copyright © of Craft Architects, do not reproduce without permission.

| REV | DATE       | DESCRIPTION                                    |
|-----|------------|------------------------------------------------|
| -   | 29/04/2015 | for client's view                              |
| A   | 08/06/2015 | for Lawful Development Certificate application |

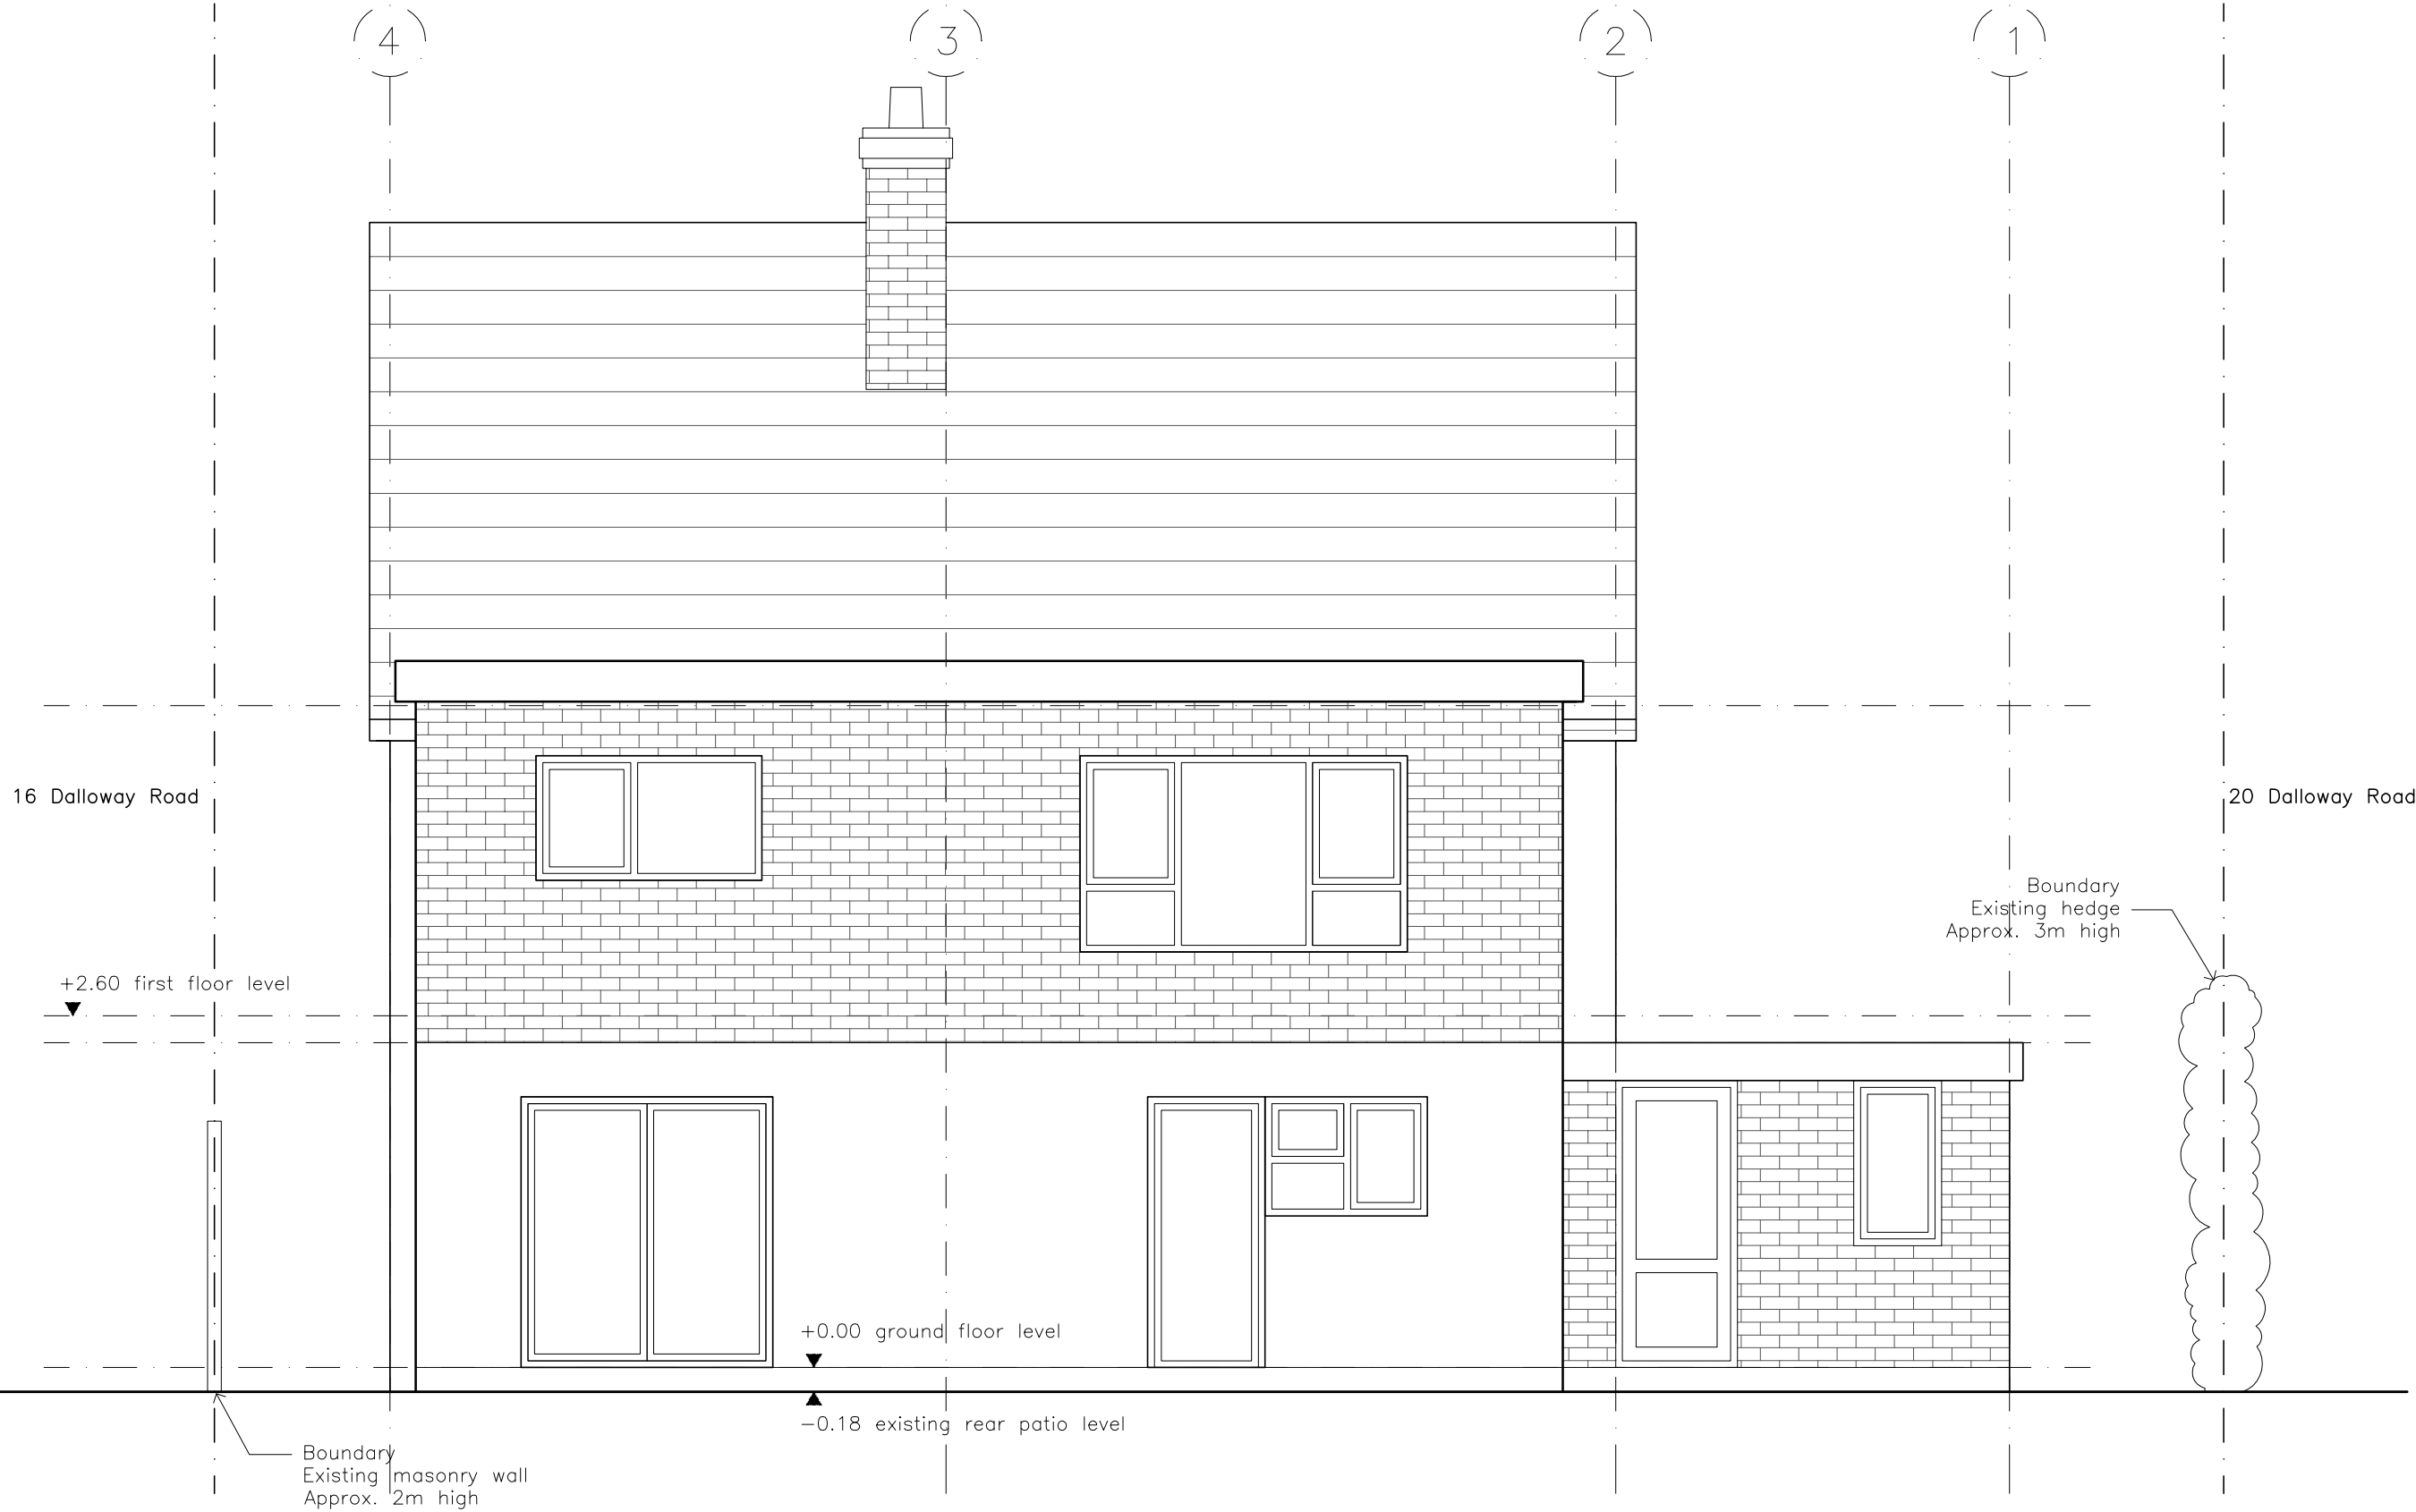

PLANNING APPLICATION

18 Dalloway Road  
BN18 9HW Arundel

EXISTING REAR ELEVATION

| drawing number               | revision |
|------------------------------|----------|
| 1559 GA PA 1014              | A        |
| scale                        |          |
| 1 : 50@A3                    |          |
| date / drawn by / checked by |          |
| 23.04.2015 SS RH             |          |

CRAFT architecture and design

studio A303.1  
the biscuit factory  
100 clements road  
london se16 4dg  
tel. 020 7407 2108  
[www.craftarchitects.co.uk](http://www.craftarchitects.co.uk)