

Existing building fabric

Proposed building fabric

N

S

E


W

0

0.5 m

1 m

2 m

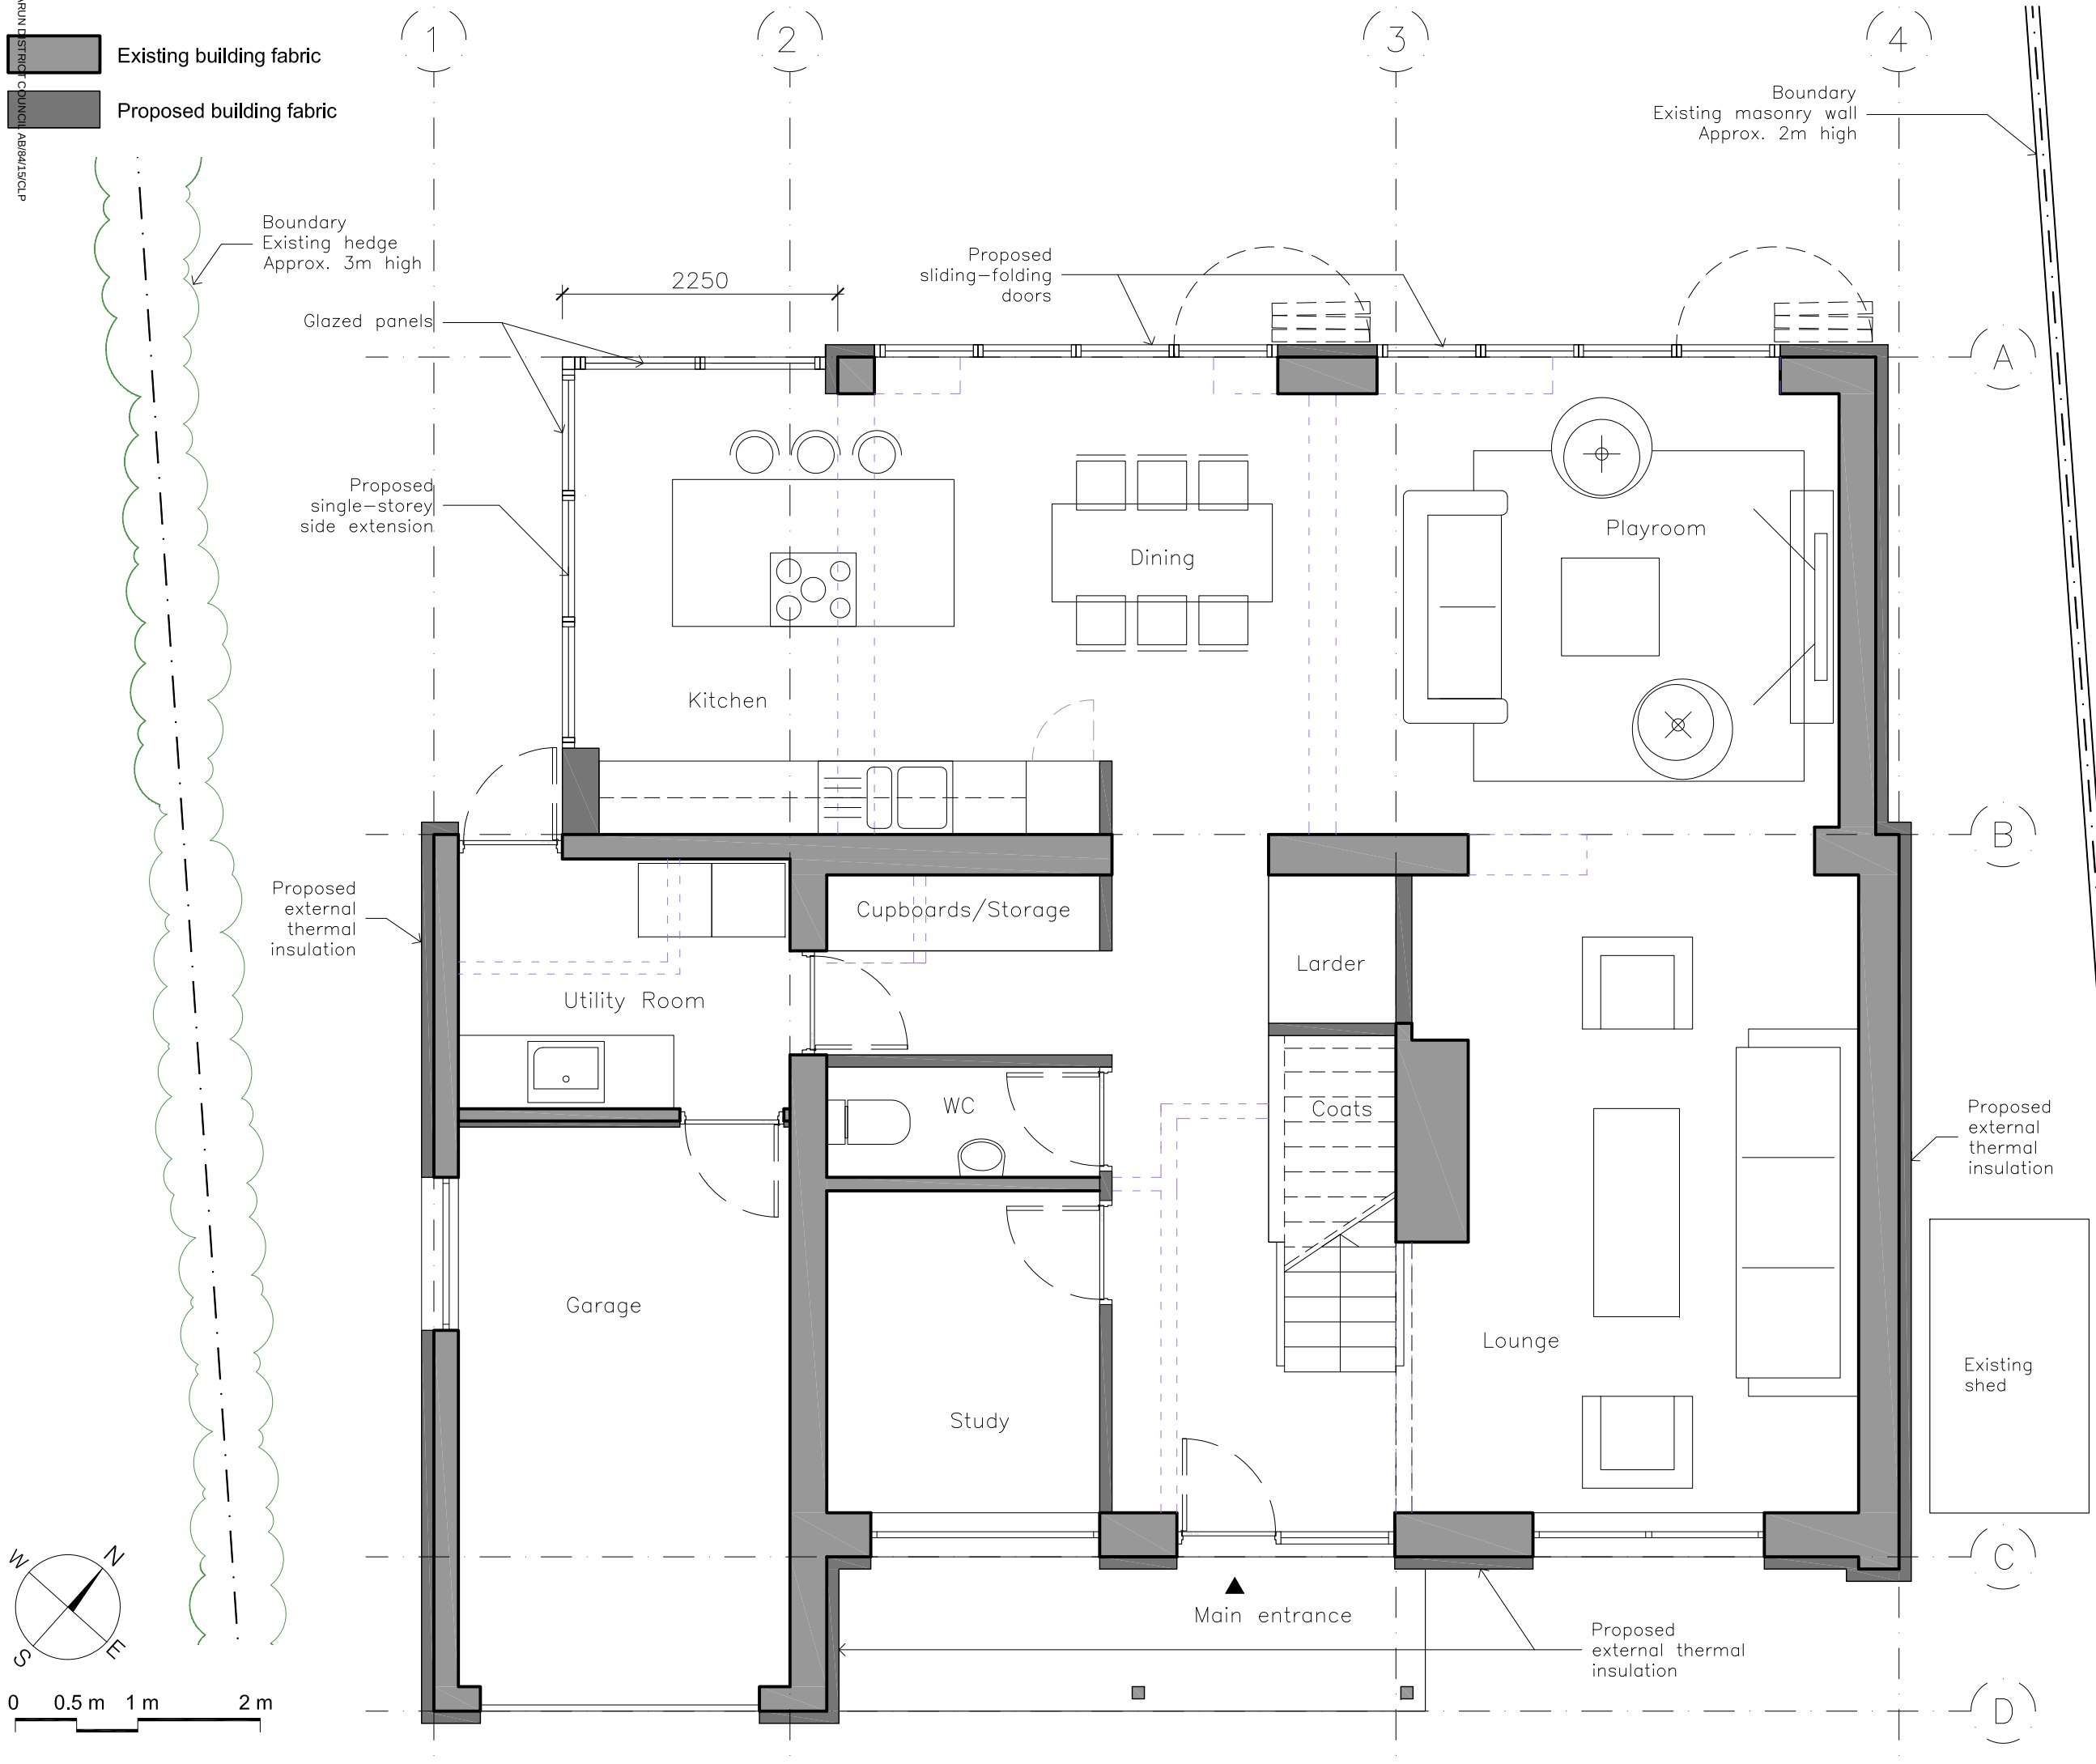

- NOTES
- This drawing to be read in conjunction with the design risk assessment prepared by Craft Architects Limited.
 - This drawing to be read in conjunction with all relevant drawings and specifications produced by CA and other members of the design team.
 - All dimensions are in millimeters unless otherwise stated. Do not scale this drawing.
 - Any discrepancies in dimensions are to be reported to the architect immediately.
 - All information subject to detailed site survey, it is the duty of the contractor and his agent to check all dimensions on site.
 - This drawing is the copyright © of Craft Architects, do not reproduce without permission.

REV	DATE	DESCRIPTION
-	29/05/2015	for client's view
A	08/06/2015	for Lawful Development Certificate application

PLANNING APPLICATION

18 Dalloway Road
BN18 9HW Arundel

PROPOSED GROUND FLOOR PLAN

drawing number

1559 GA PA 2100 A

revision

scale

1 : 50@A3

date / drawn by / checked by

23.04.2015 SS RH

CRAFT

architecture and design

studio A303.1

the biscuit factory

100 clements road

london se16 4dg

tel. 020 7407 2108

www.craftarchitects.co.uk