
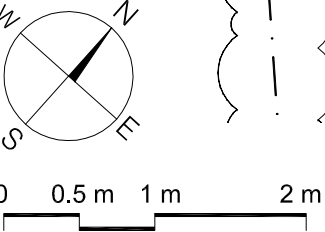


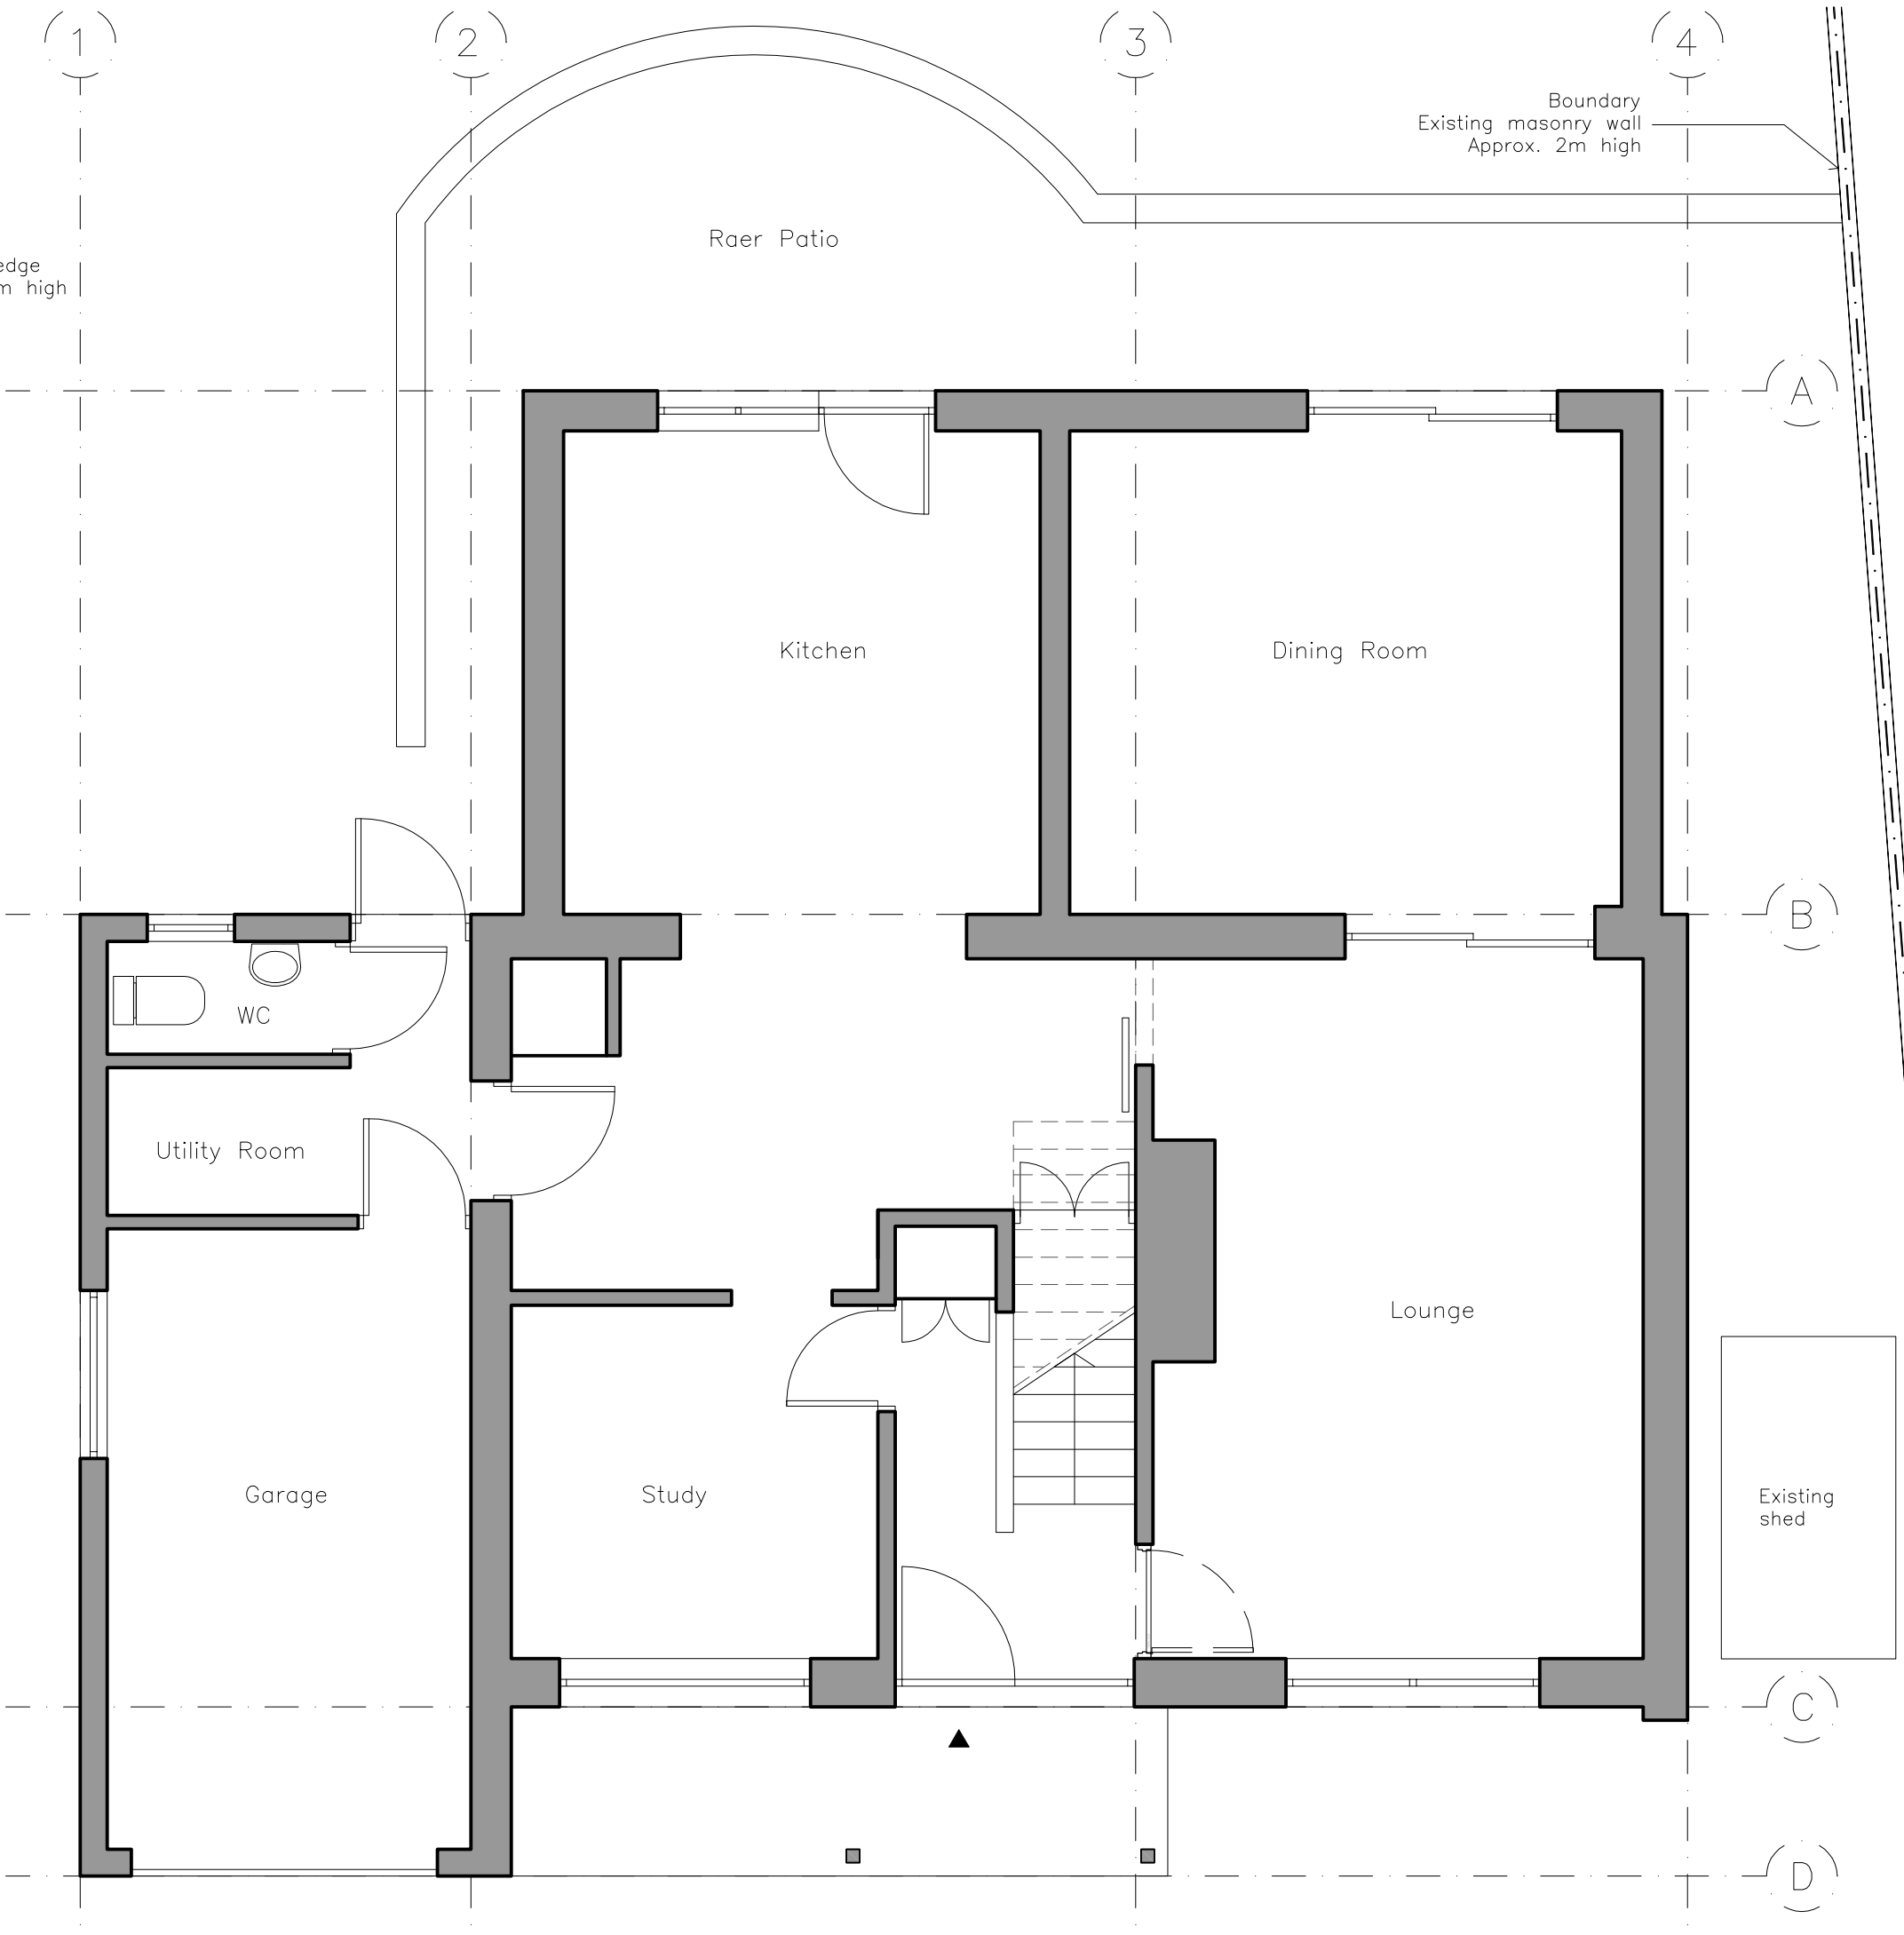

- NOTES
- This drawing to be read in conjunction with all relevant drawings and specifications produced by CA and other members of the design team.
 - All dimensions are in millimeters unless otherwise stated. Do not scale this drawing.
 - Any discrepancies in dimensions are to be reported to the architect immediately.
 - All information subject to detailed site survey. It is the duty of the contractor and his agent to check all dimensions on site.
 - This drawing is the copyright © of Craft Architects, do not reproduce without permission.

REV	DATE	DESCRIPTION
-	29/04/2015	for client's view
A	08/06/2015	for Lawful Development Certificate application

PLANNING APPLICATION

18 Dalloway Road
BN18 9HW Arundel

EXISTING GROUND FLOOR PLAN

drawing number
1559 GA PA 1010 A

scale
1 : 50@A3

date / drawn by / checked by
23.04.2015 SS RH

CRAFT architecture and design

studio A303.1
the biscuit factory
100 clements road
london se16 4dg
tel. 020 7407 2108
www.craftarchitects.co.uk