
 


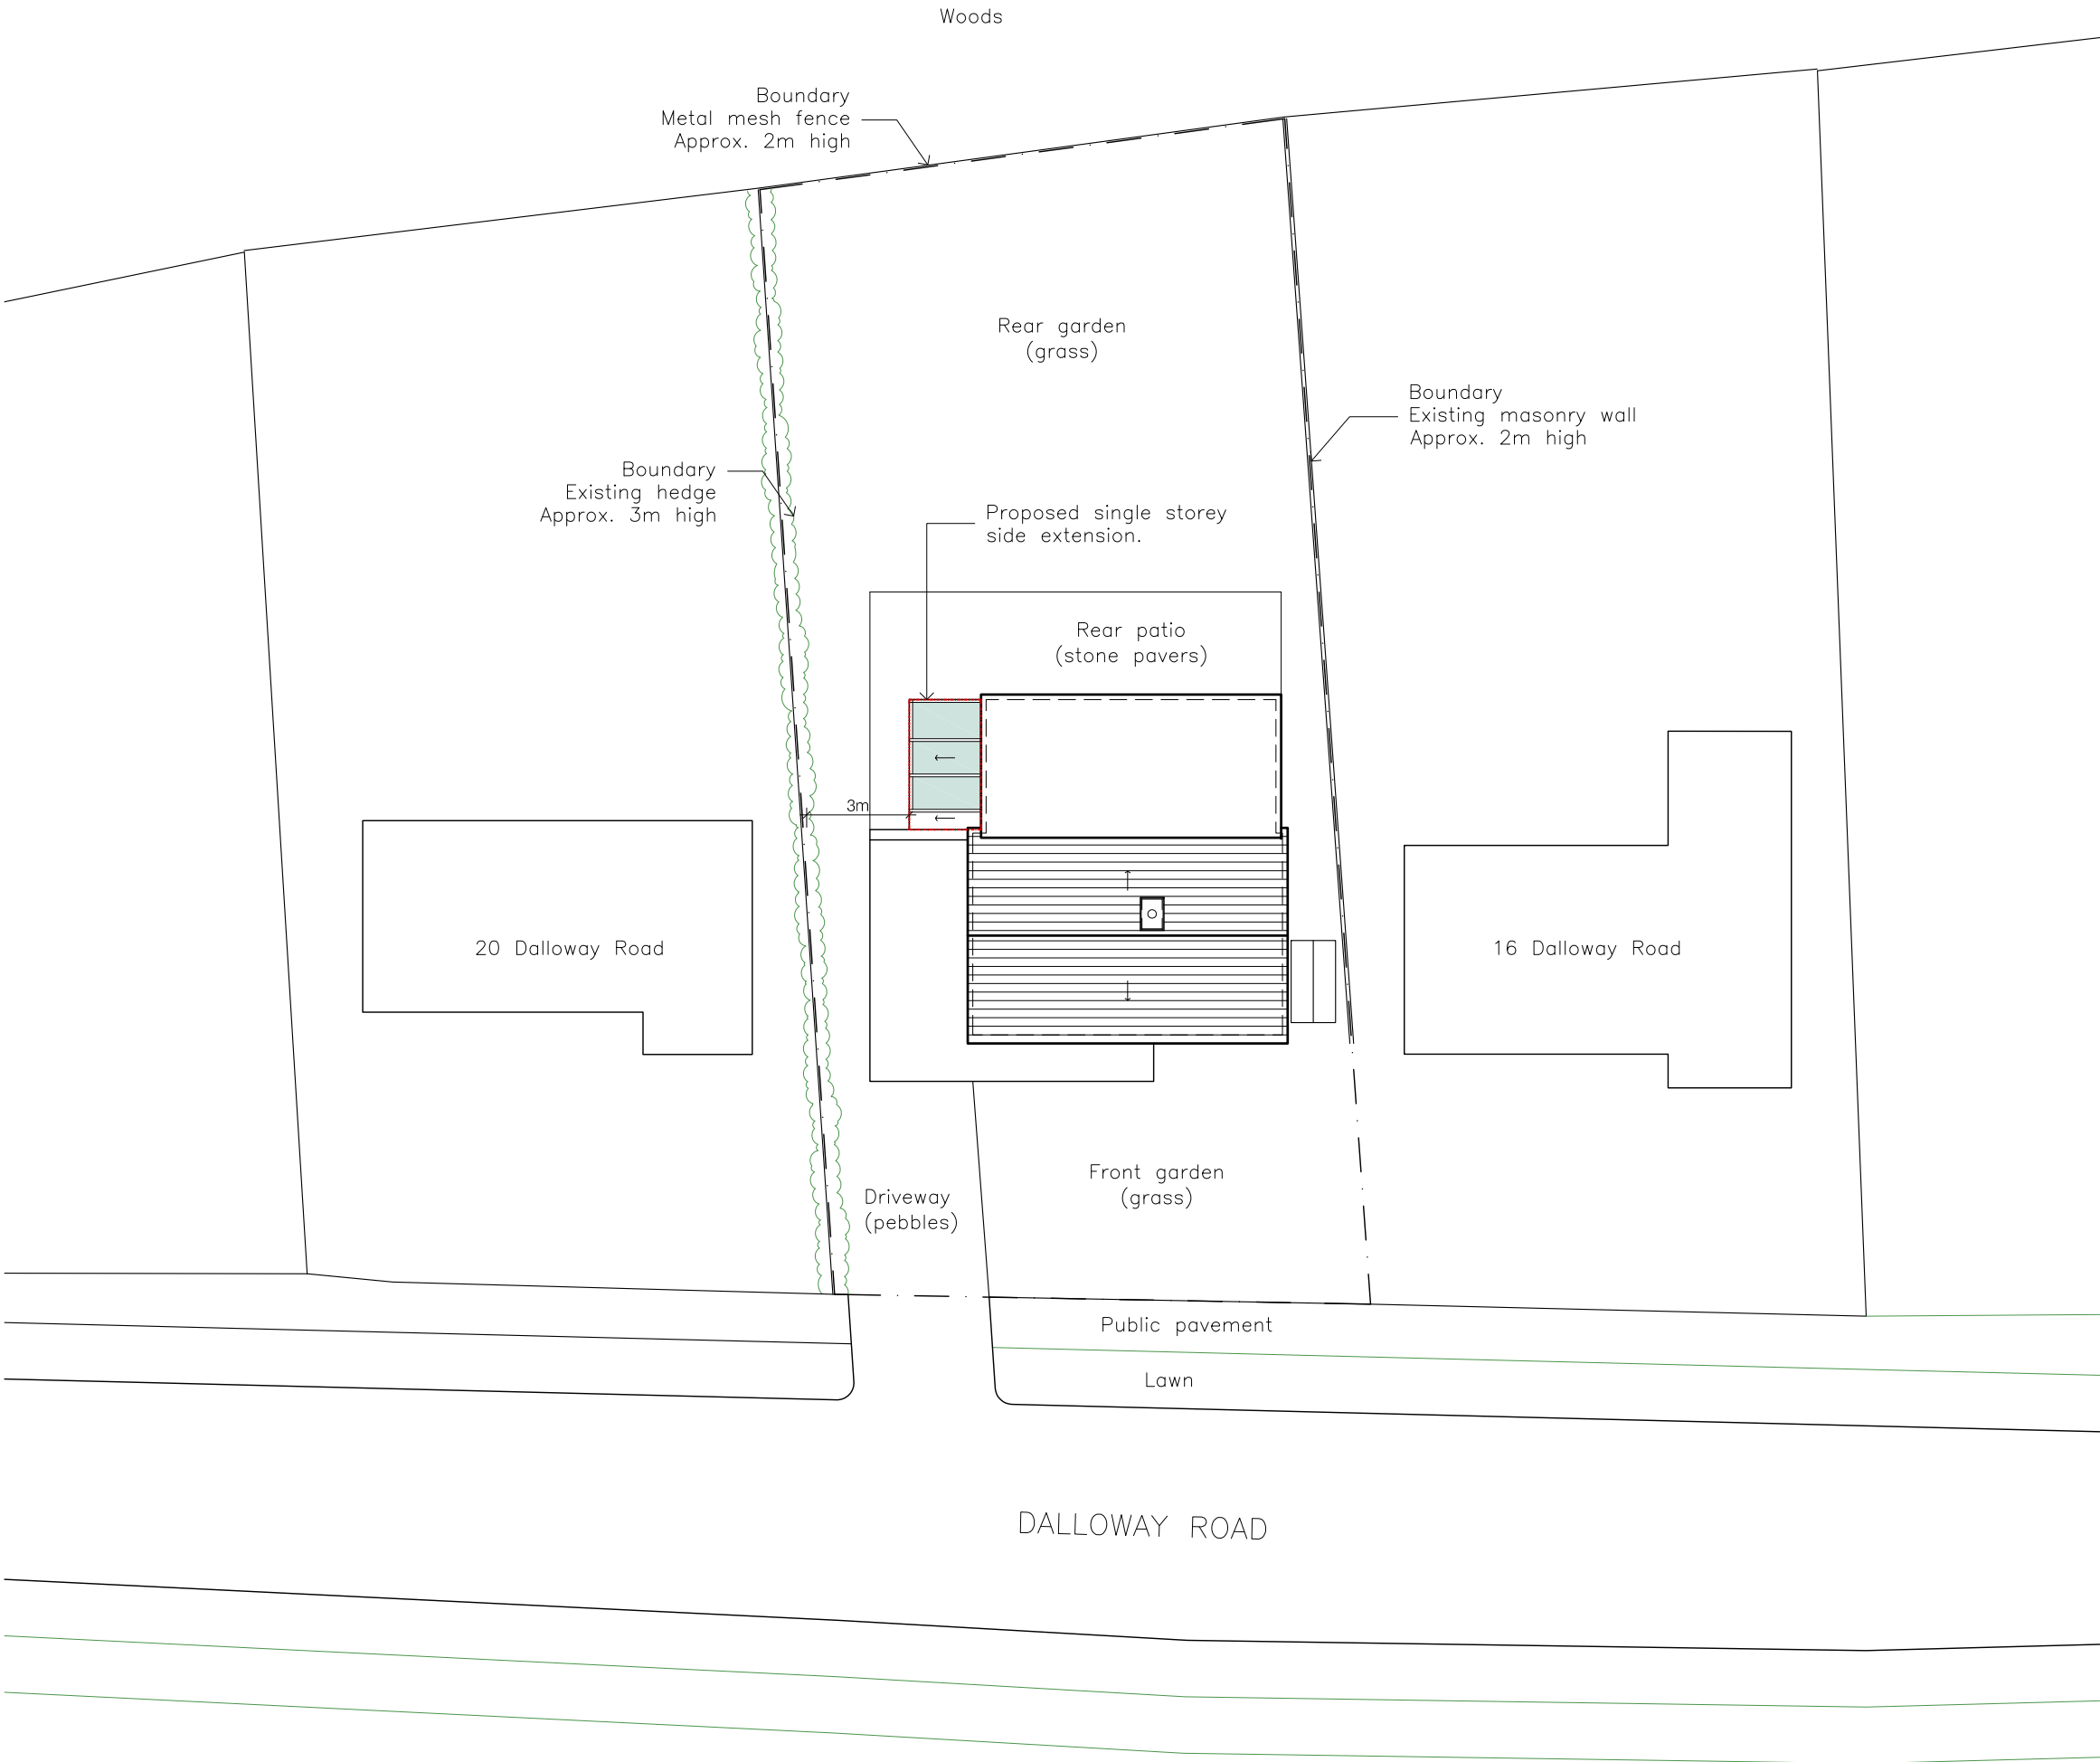

NOTES

- This drawing to be read in conjunction with **all** relevant drawings and specifications produced by CA and other members of the design team.
- All dimensions are in **millimeters** unless otherwise stated.
- Do not scale this drawing.
- Any discrepancies in dimensions are to be reported to the architect immediately.
- All information subject to detailed site survey, it is the duty of the contractor and his agent to check **all** dimensions on site.
- This drawing is the copyright © of Craft Architects, do not reproduce without permission.

REV	DATE	DESCRIPTION
-	23/06/2015	for Lawful Development Certificate application

PLANNING APPLICATION

18 Dalloway Road
BN18 9HW Arundel

PROPOSED
SITE PLAN / BLOCK PLAN

drawing number revision

1559 GA PA 2002 /

scale
1 : 200@A3

date / drawn by / checked by
23.04.2015 SS RH

CRAFT architecture and design

studio A303.1
the biscuit factory
100 clements road
london se16 4dg
tel. 020 7407 2108
www.craftarchitects.co.uk